
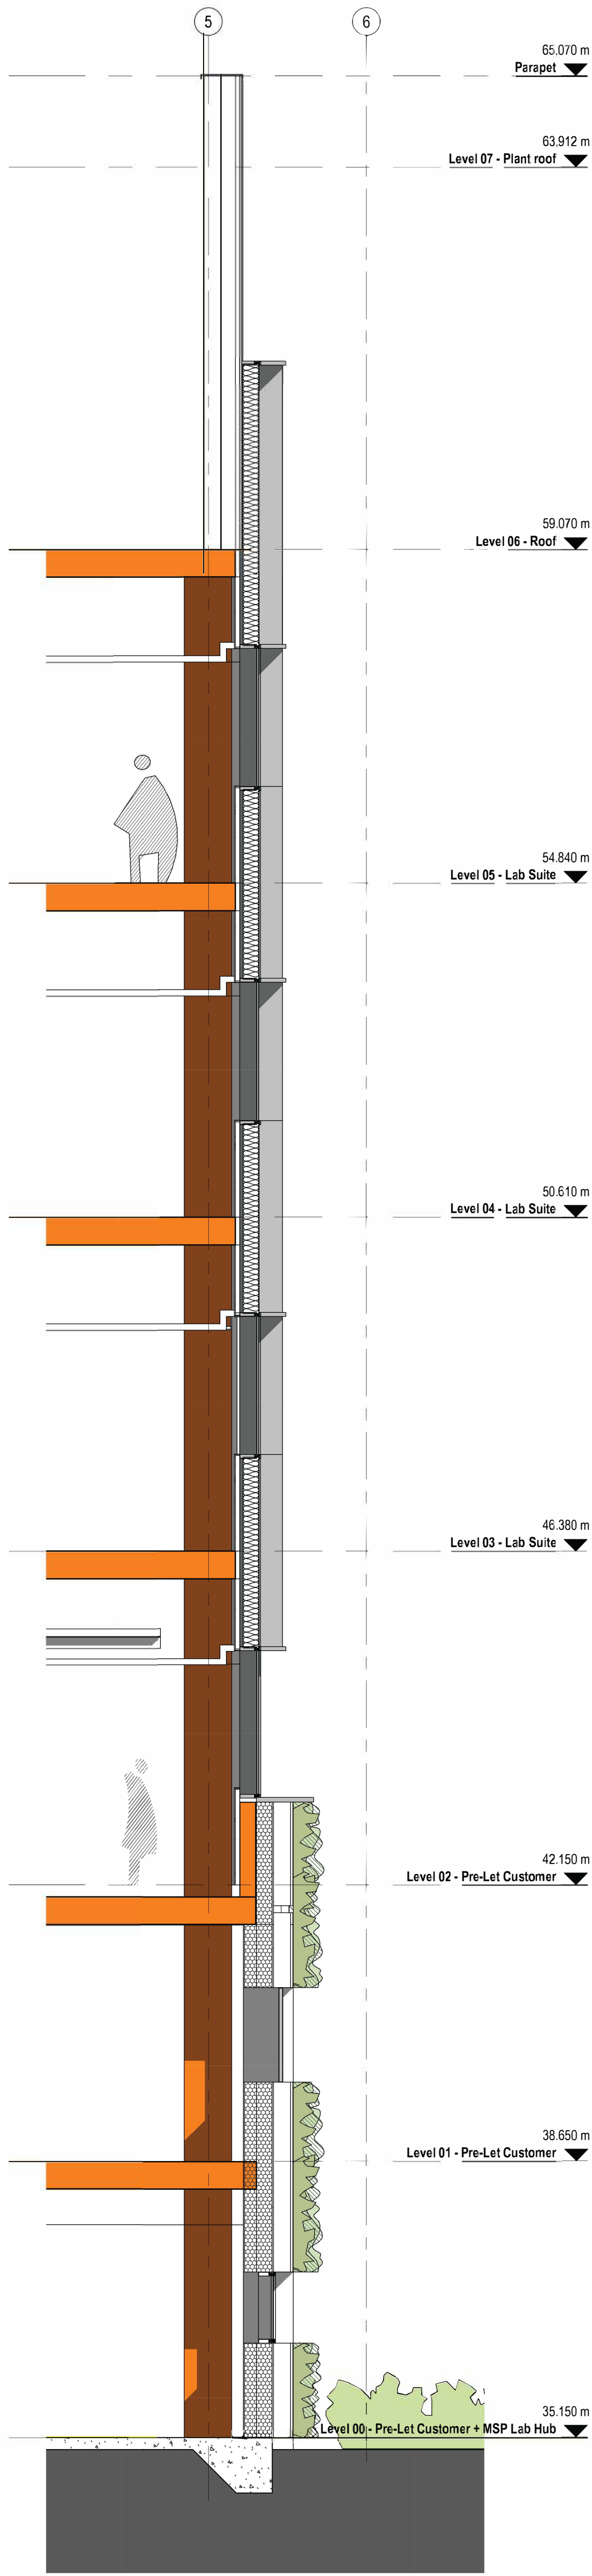
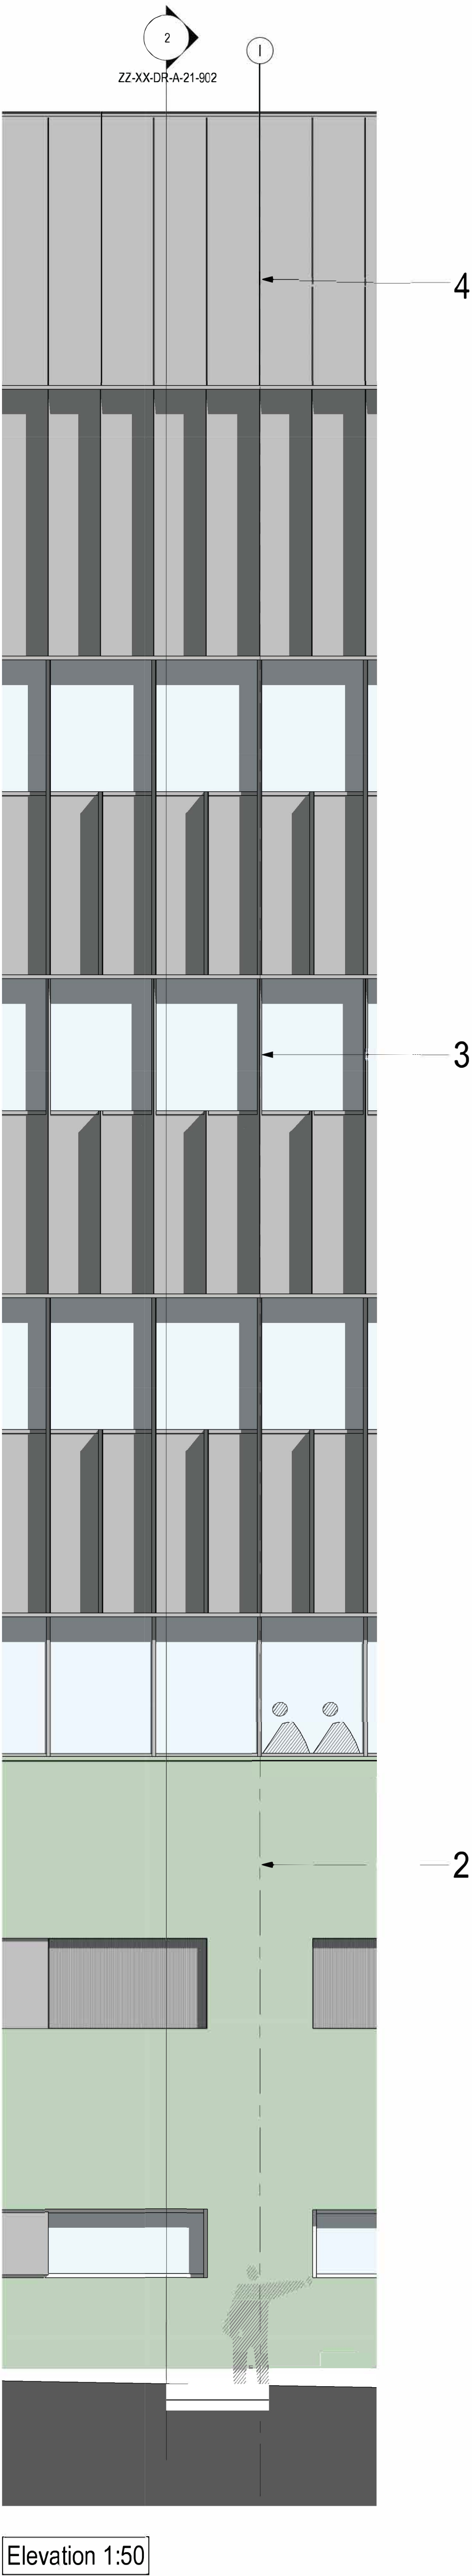


10/28/2024 10:00 AM 10/28/2024 10:00 AM 10/28/2024 10:00 AM

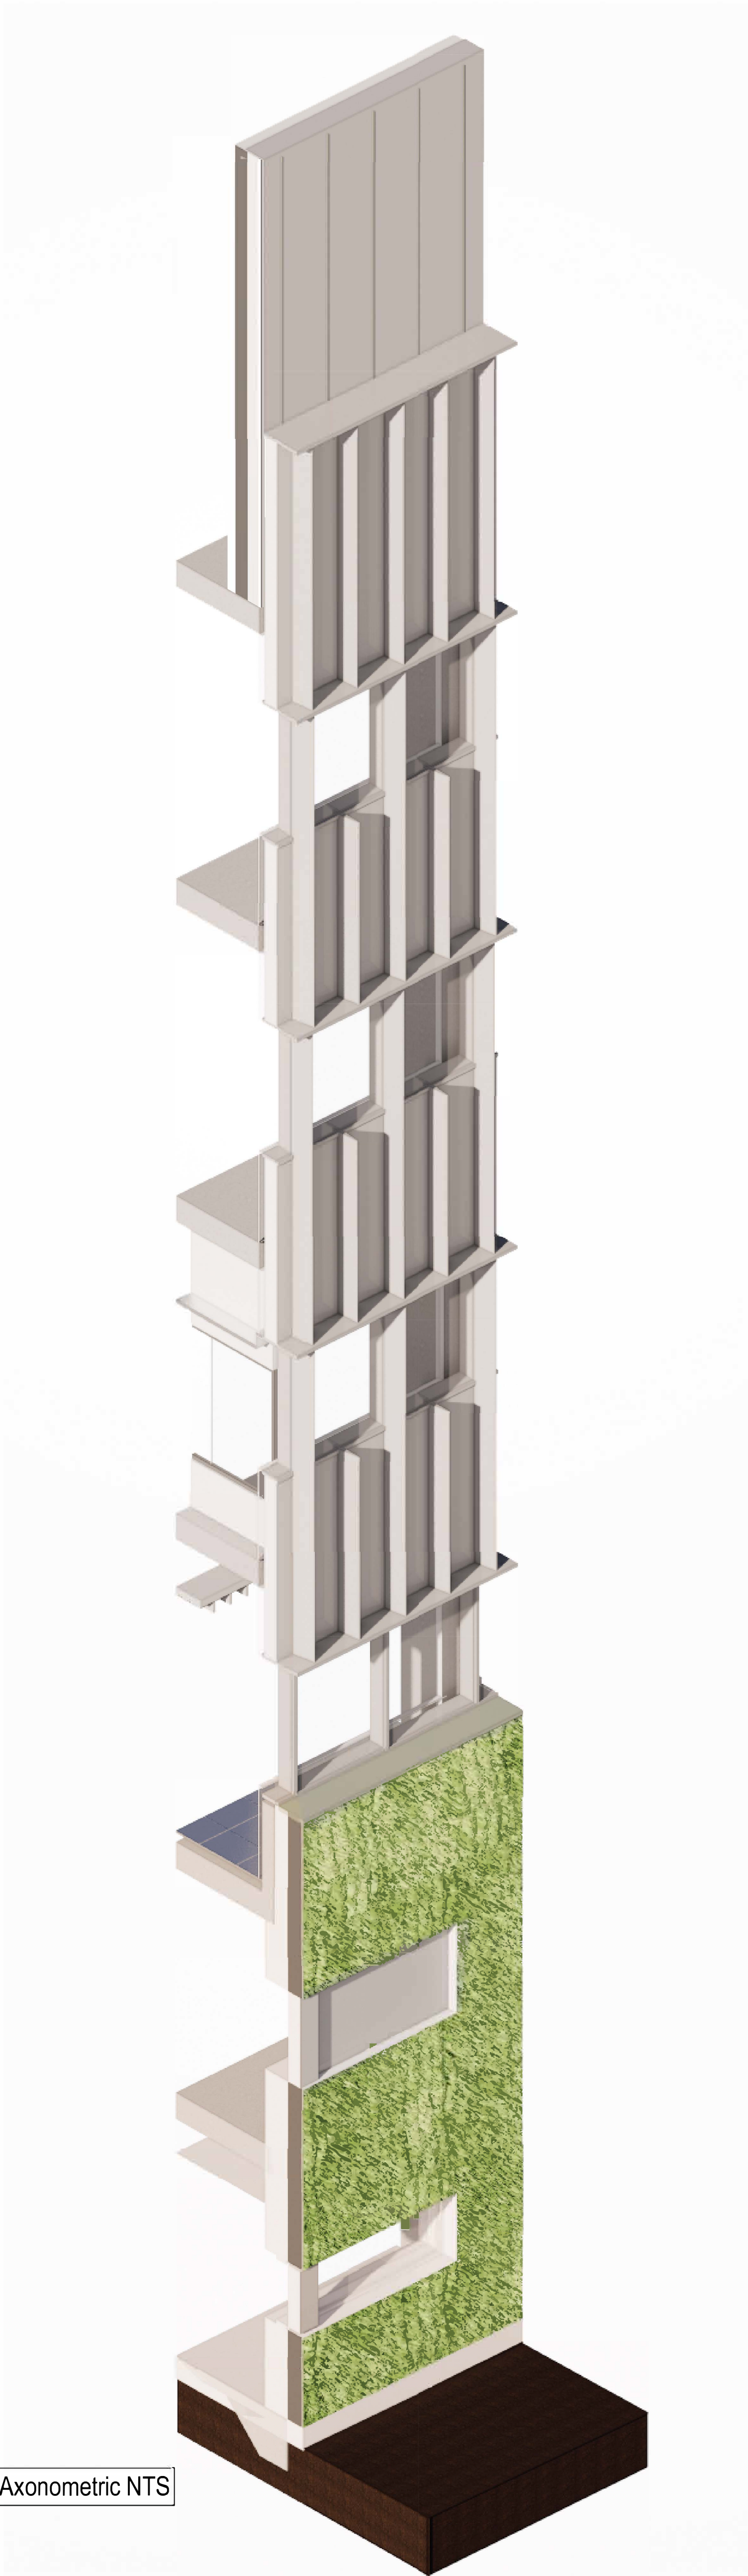

- ① – Green Wall - Irrigated system
- ② – Green Wall - Climbing plants supported by stainless wire system fixed through anodised aluminium rainscreen
- ③ – Anodised aluminium curtain wall system with projecting fin caps to vertical and horizontal junctions
- ④ – Anodised aluminium rainscreen cladding system with shadow gap to horizontal and vertical joints
- ⑤ – Perforated anodised aluminium rainscreen cladding system with shadow gap to horizontal and vertical joints

BDP.

PROJECT TITLE
MSP Greenheys (Private & Confidential)

SKETCH TITLE
Section 02

BDP JOB NUMBER
P3001624

Sketch No.
GRE-BDP-ZZ-XX-DR-A-21-902

DATE
28/10/24

DRAWN BY
PE

Revision
P02

