



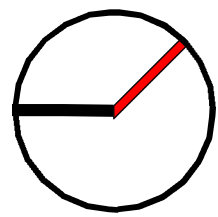

Room Key

- Circulation
- Lift Service Access
- Mens Wudu
- Storage
- Store

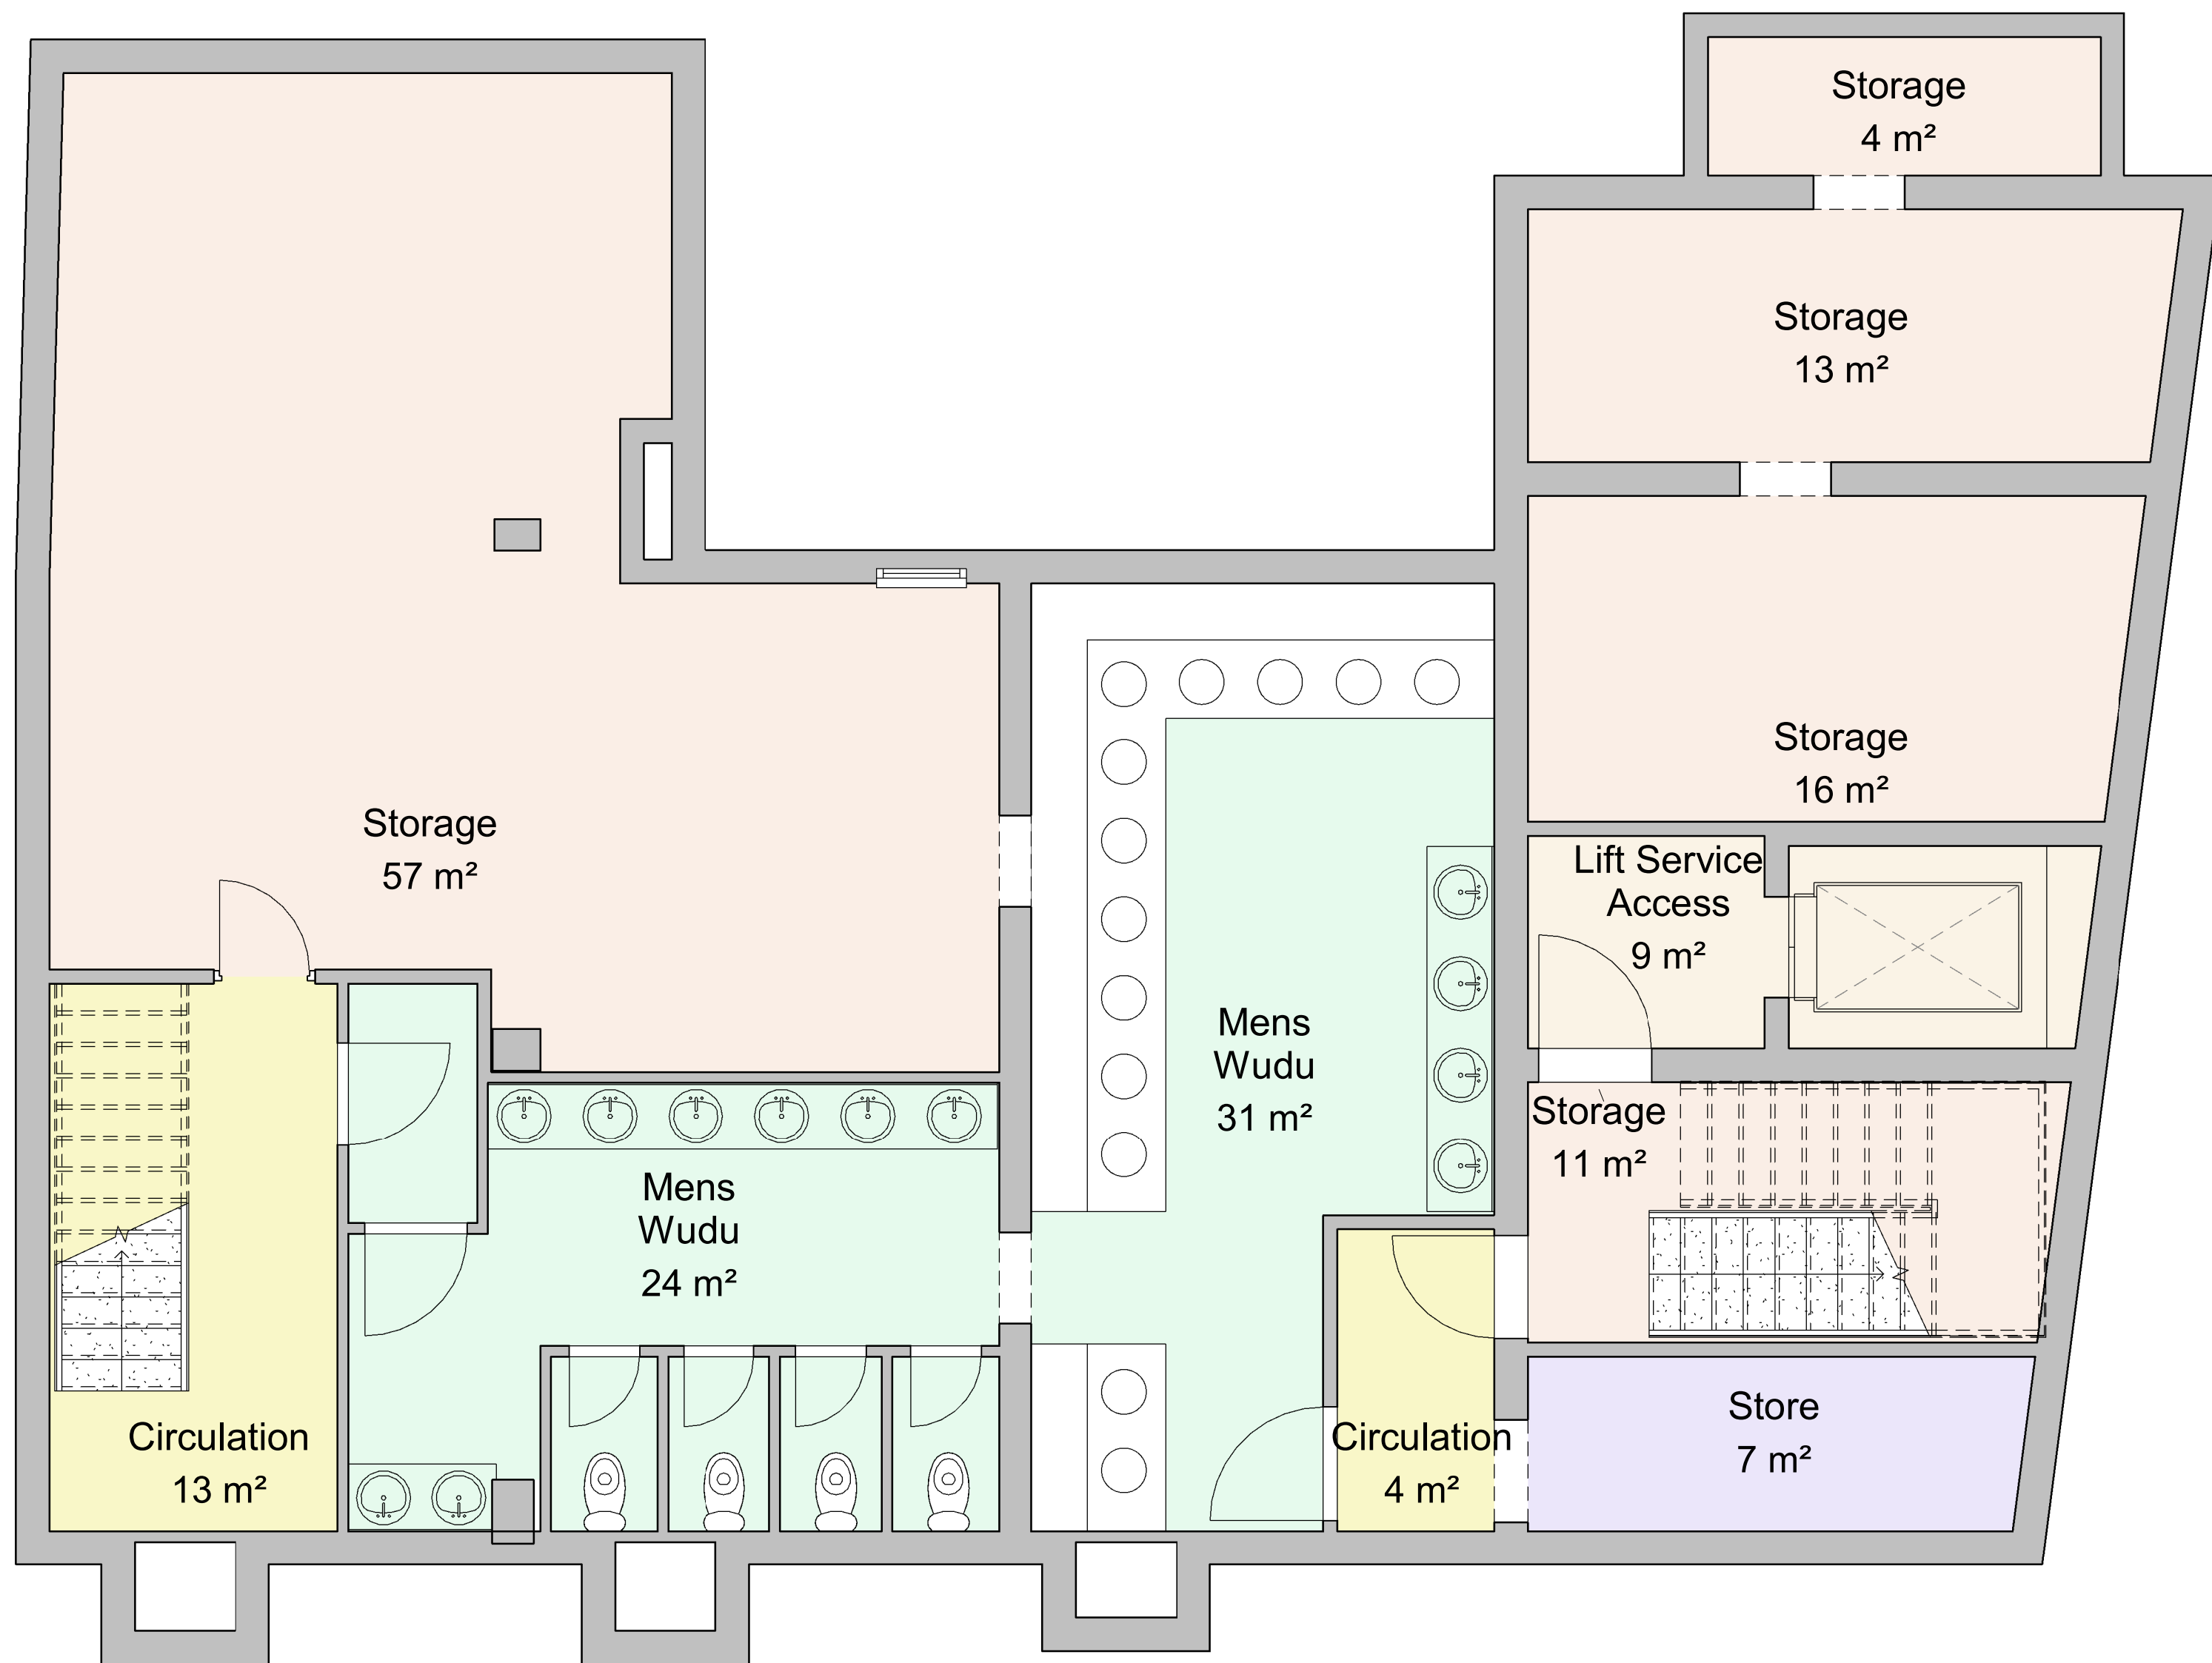

1 Basement

1 : 50

PROJECT	CLIENT			
	Darus Salam Mosque			
	Project number	Scale (@ A1)		
SHEET	661	1 : 50		
	DRAWING No	Date	REV	
	P105	31/10/2024	D	

- ☐ FEASIBILITY
- ☒ PLANNING APPROVAL
- ☐ BUILDING REGULATIONS
- ☐ TENDER
- ☐ CONSTRUCTION

No.	Description	Date
A	Client Comments	29/08/2024
B	Pre app Submission	04/09/2024
C	Pre-App Comments	10/10/2024
D	Client Comments (Lift, Stair, Mortuary)	31/10/2024

NORTHERN OFFICE
761 Wilmslow Rd, Didsbury, Manchester
M20 6RN
Tel: 0161 280 0574
www.1618architects.com

