

Notes


This drawing is the property of The Intelligent Design Centre Ltd and copyright is reserved by them. This drawing is not to be copied or disclosed by or to any unauthorised persons without the prior written consent of The Intelligent Design Centre Ltd.

Do not scale from this drawing.

All dimensions are to be checked on site prior to construction, manufacture of any components and ordering of materials and equipment.

Any discrepancies are to be reported to the architect for clarification.

All materials and workmanship to be in accordance with the current British Standards and codes of practice.

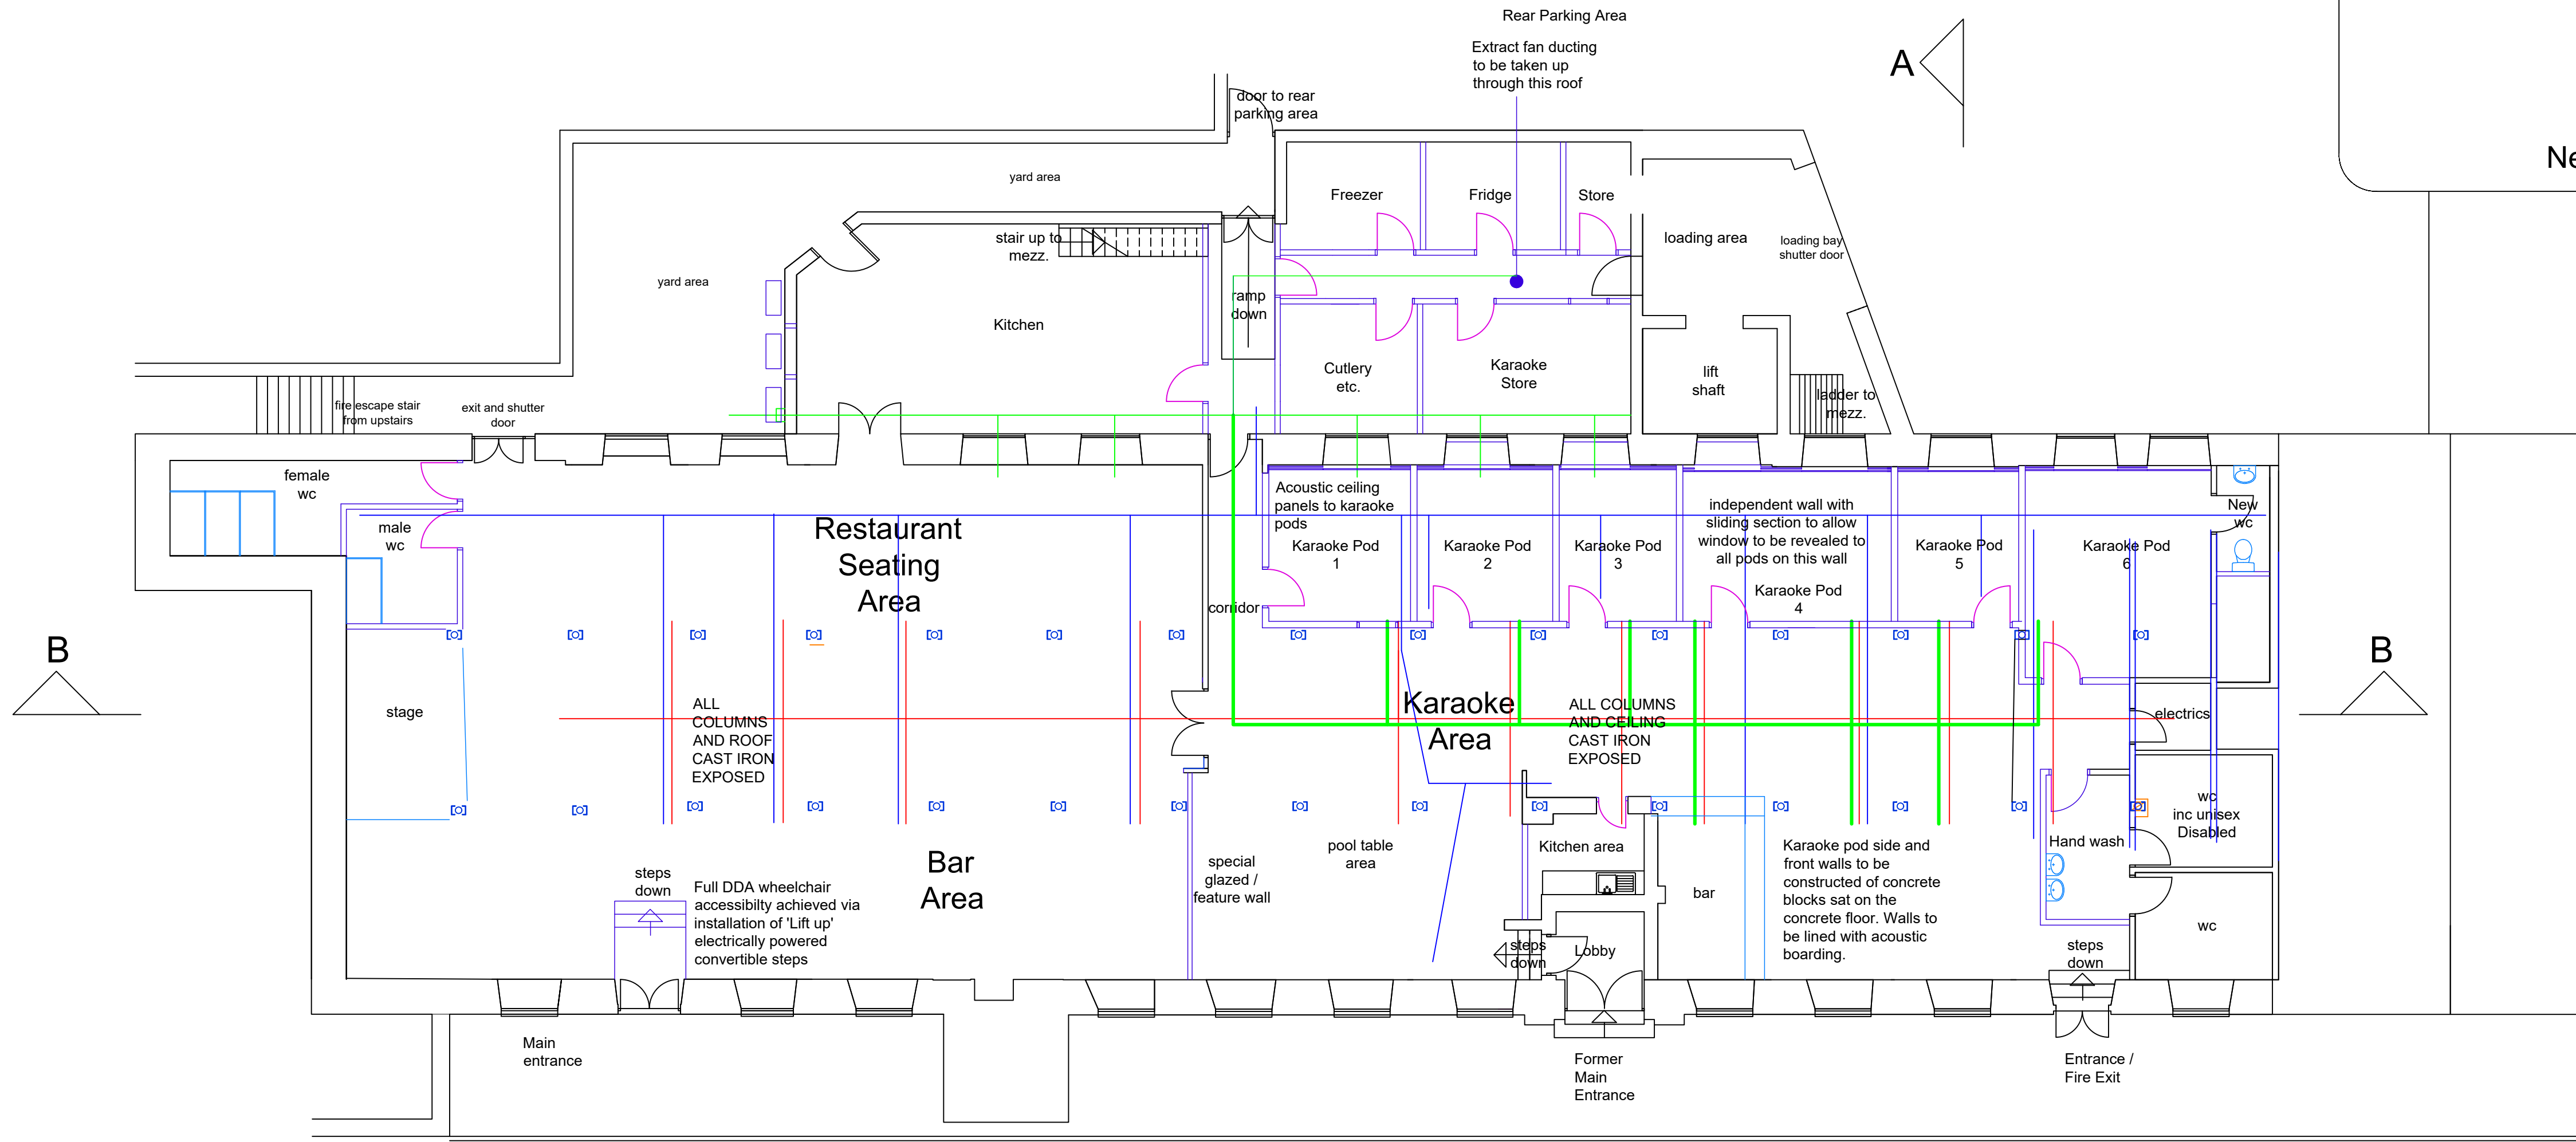

B. 24-11-24. jad. Reference to bollards removed

A. 09/24 jad Updates for planning application

Rev	Date	Drawn by	Comments

Client

Mr S Baig

Project

Proposed Change of Use to LGF
Chester St Mill, 8 Chester St, Manchester

Drawing

Proposed Services

Date	Drawn by	Scales
June 2023	Trinity Woodman	1:100 @ A1

Job No - Dwg No - Rev

22101-107 rev B