


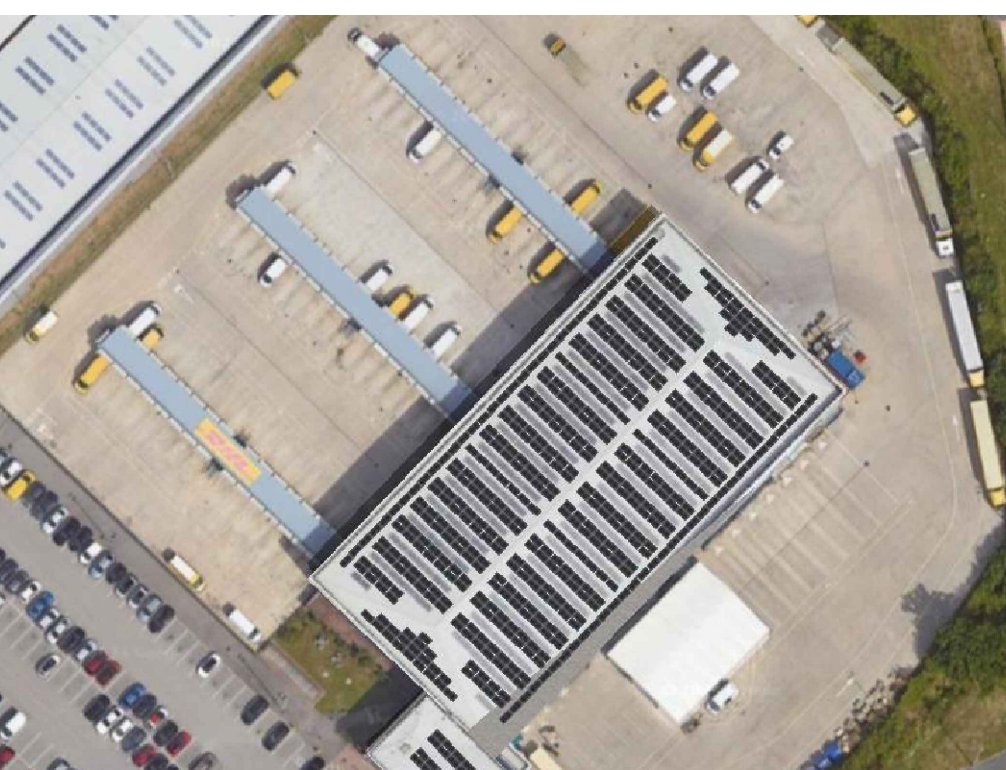
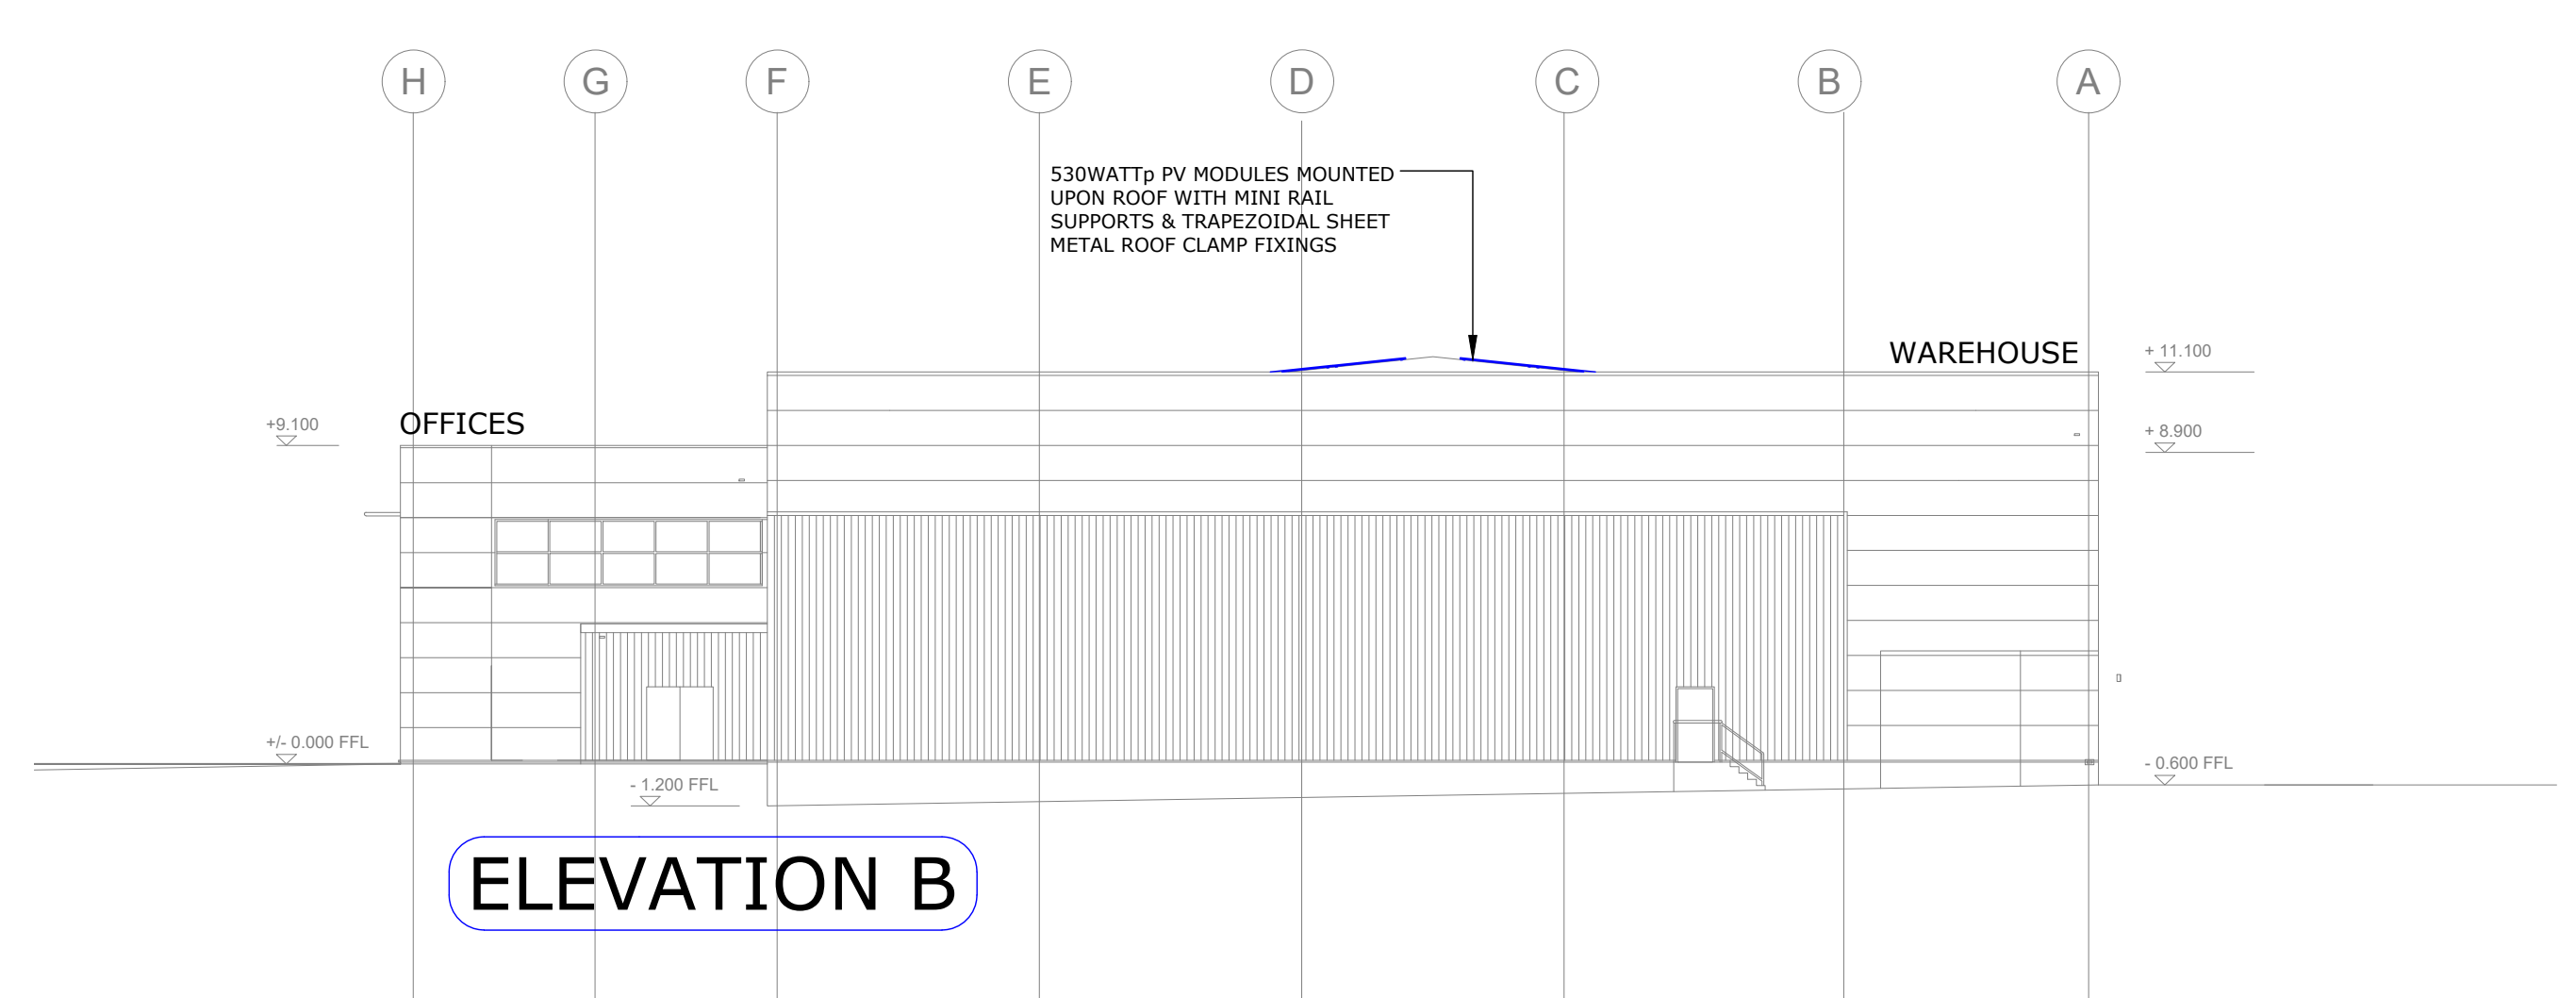
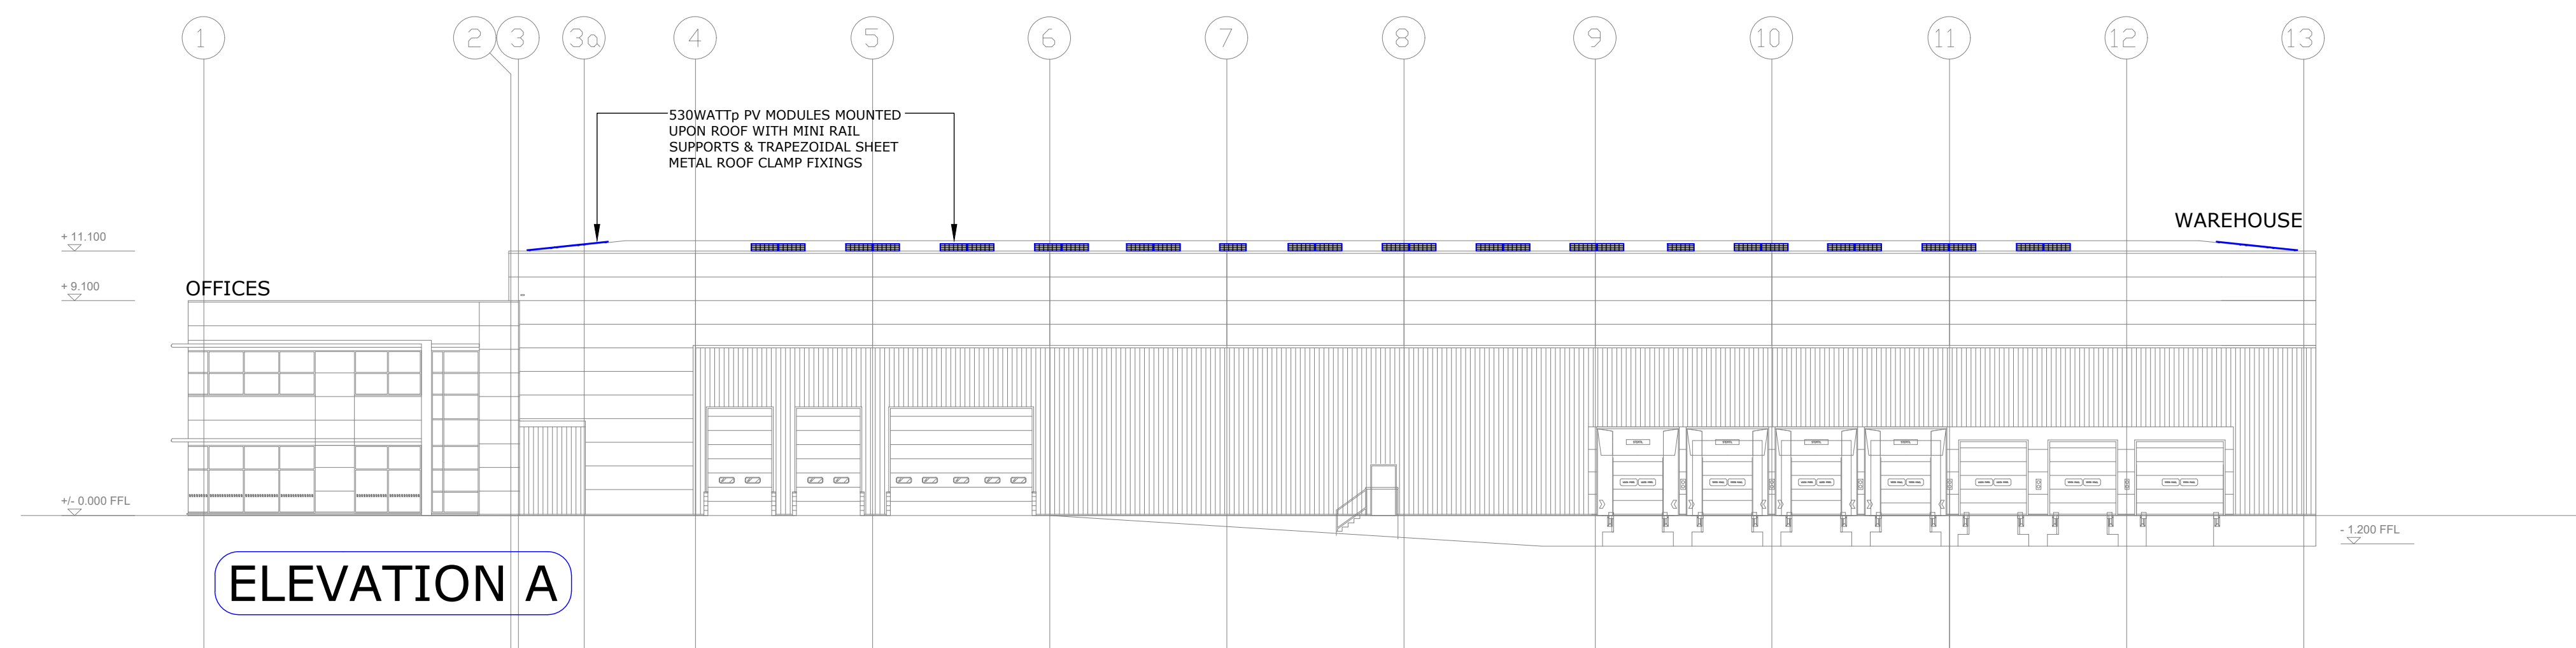
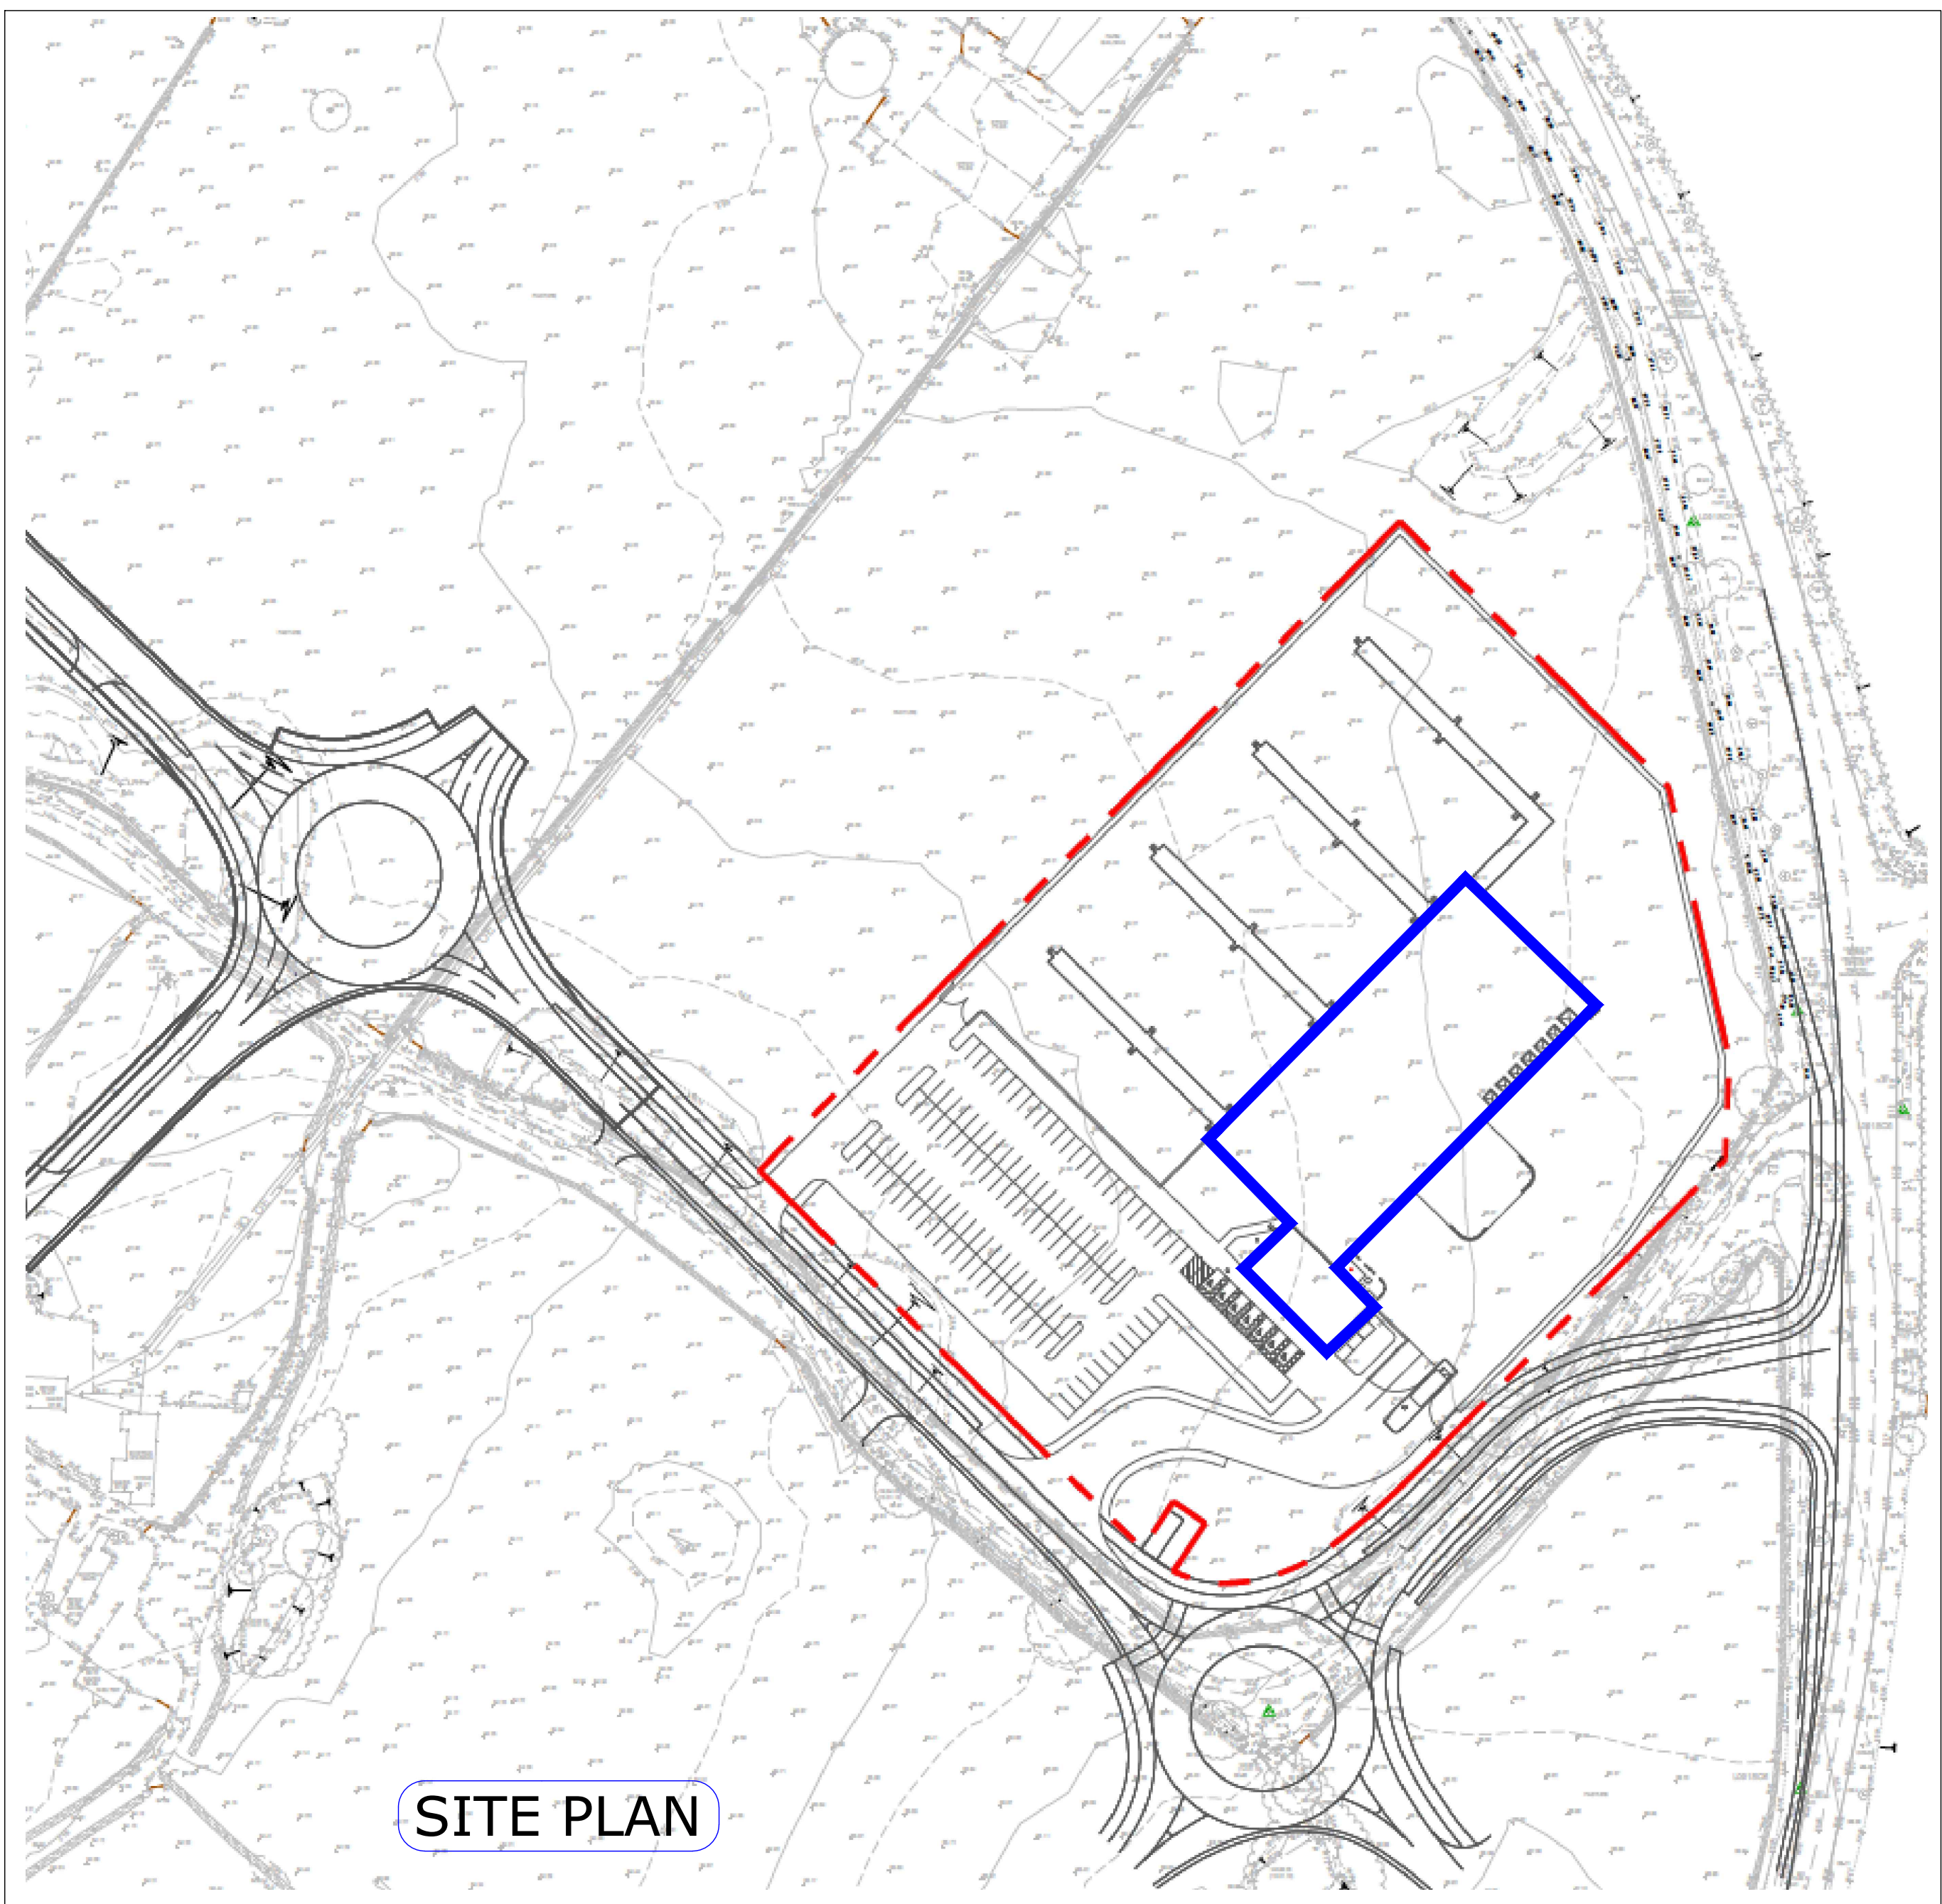
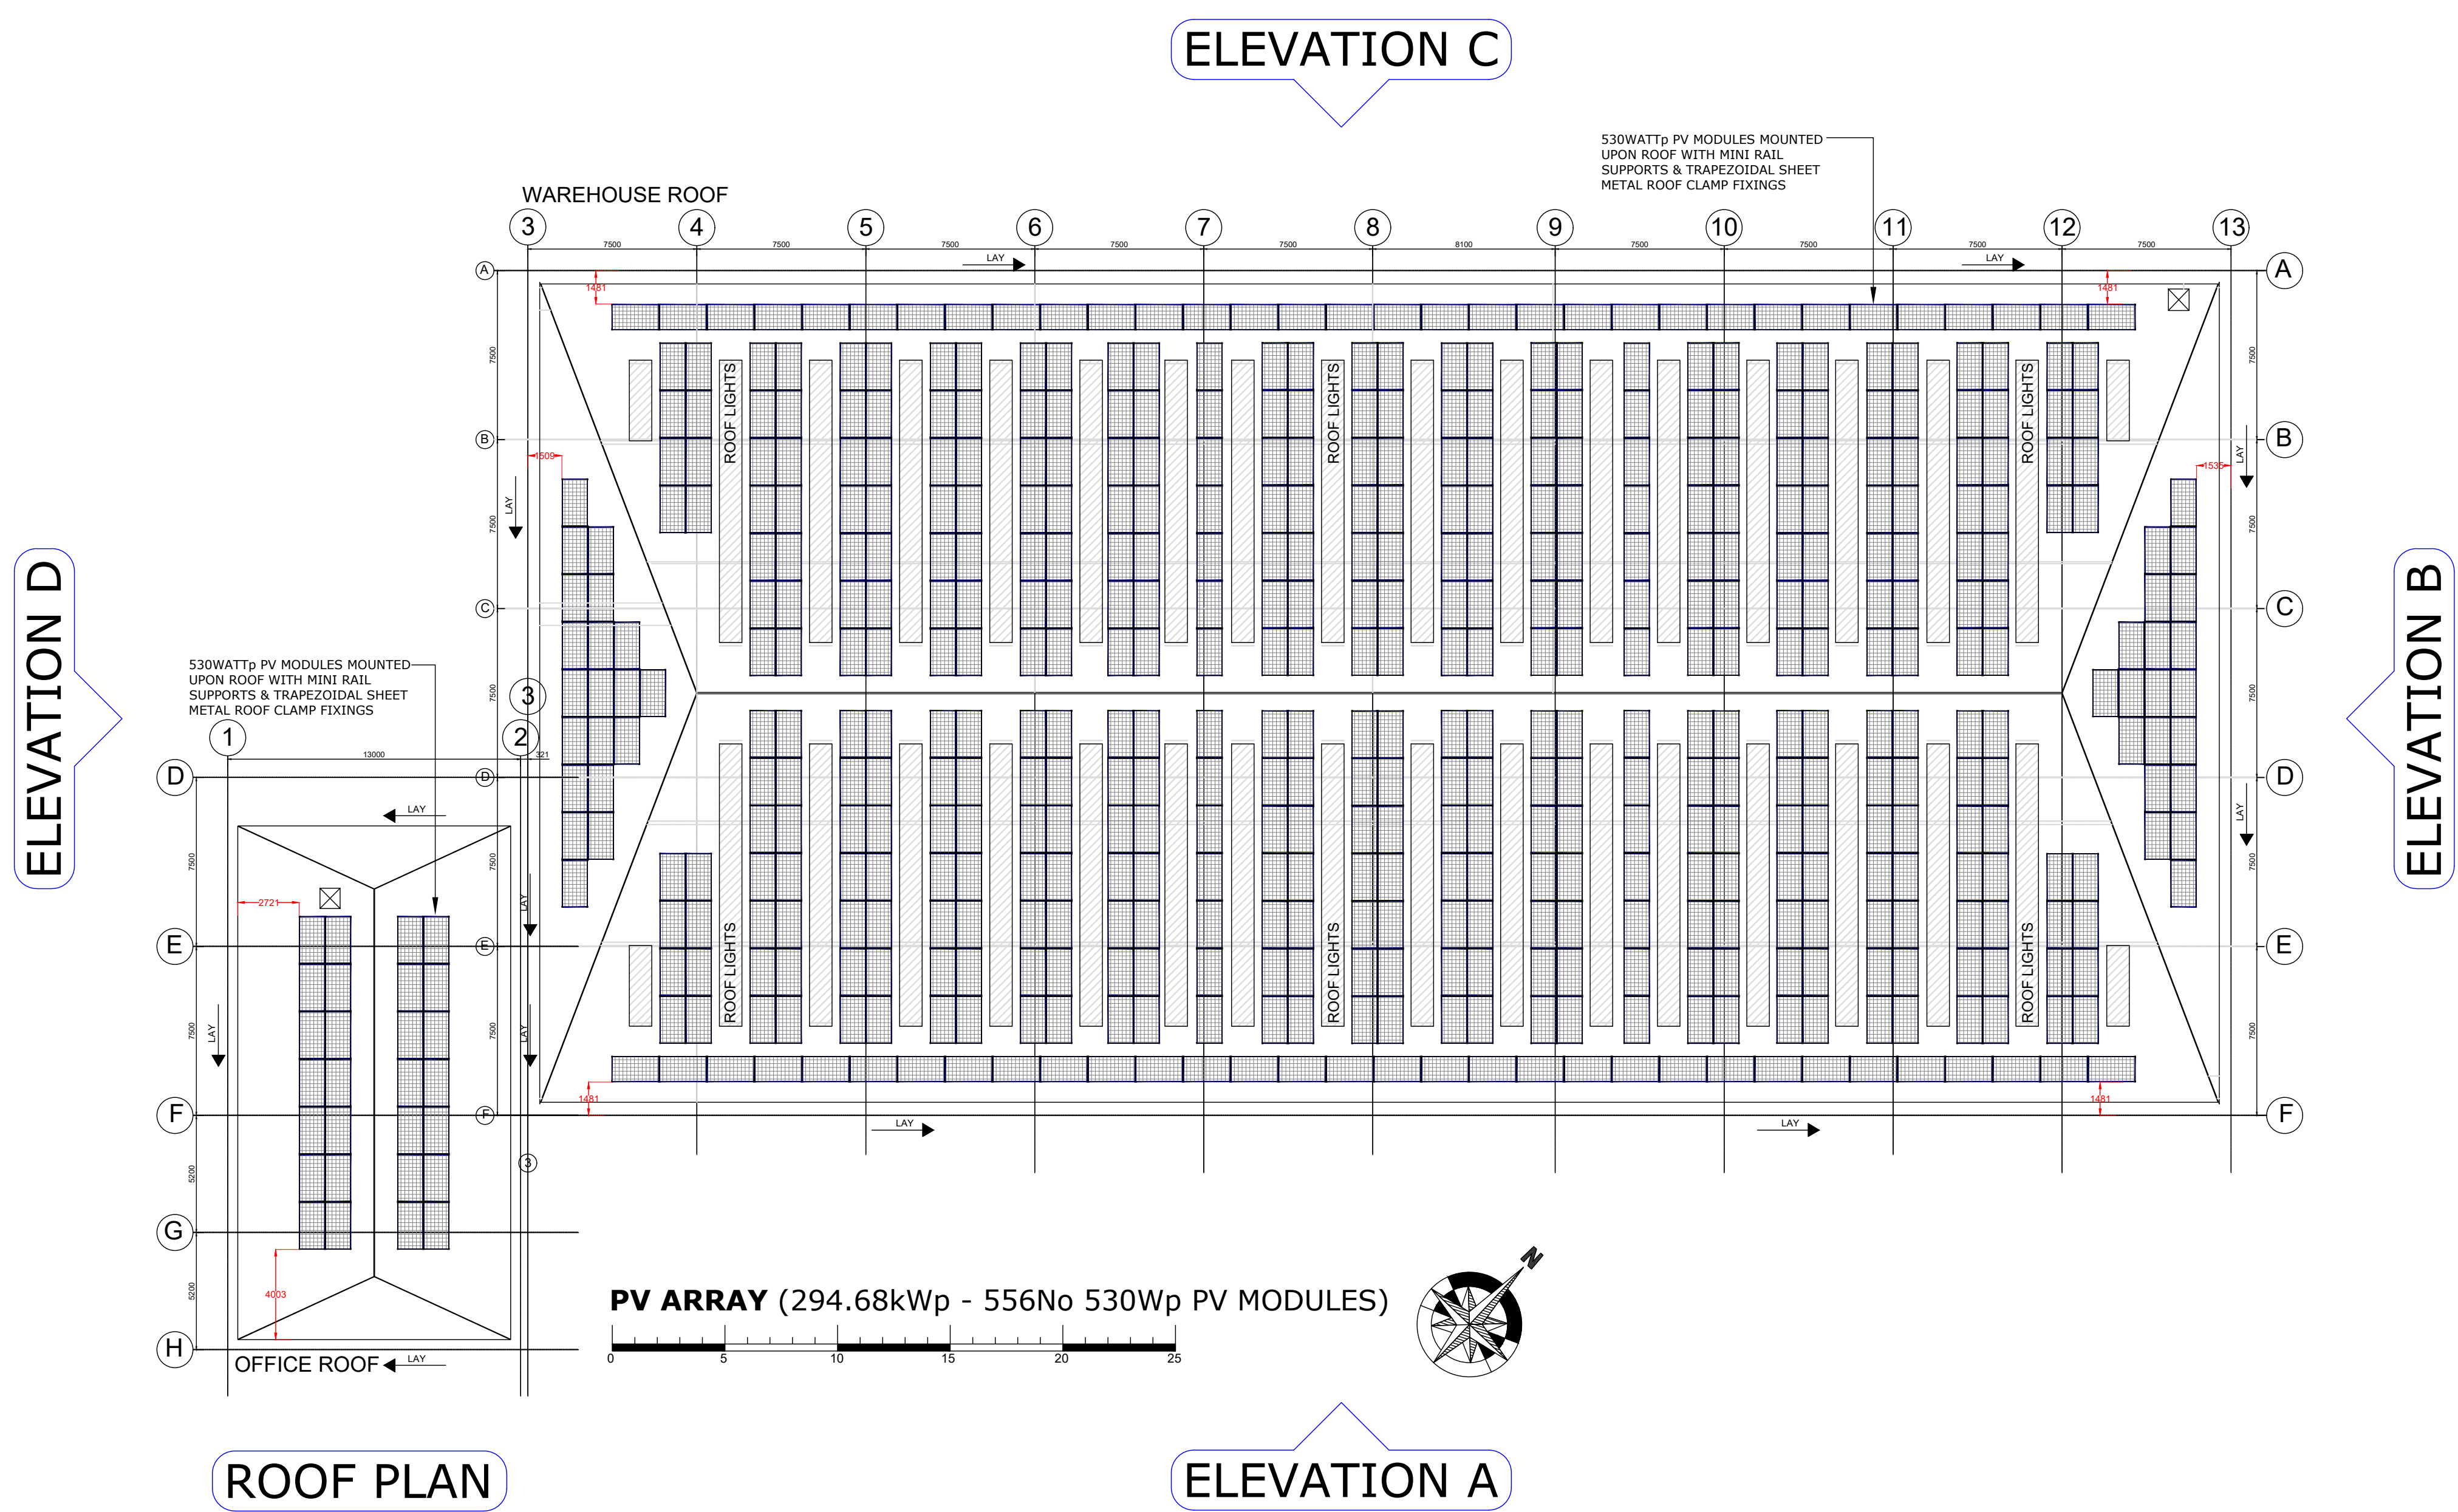


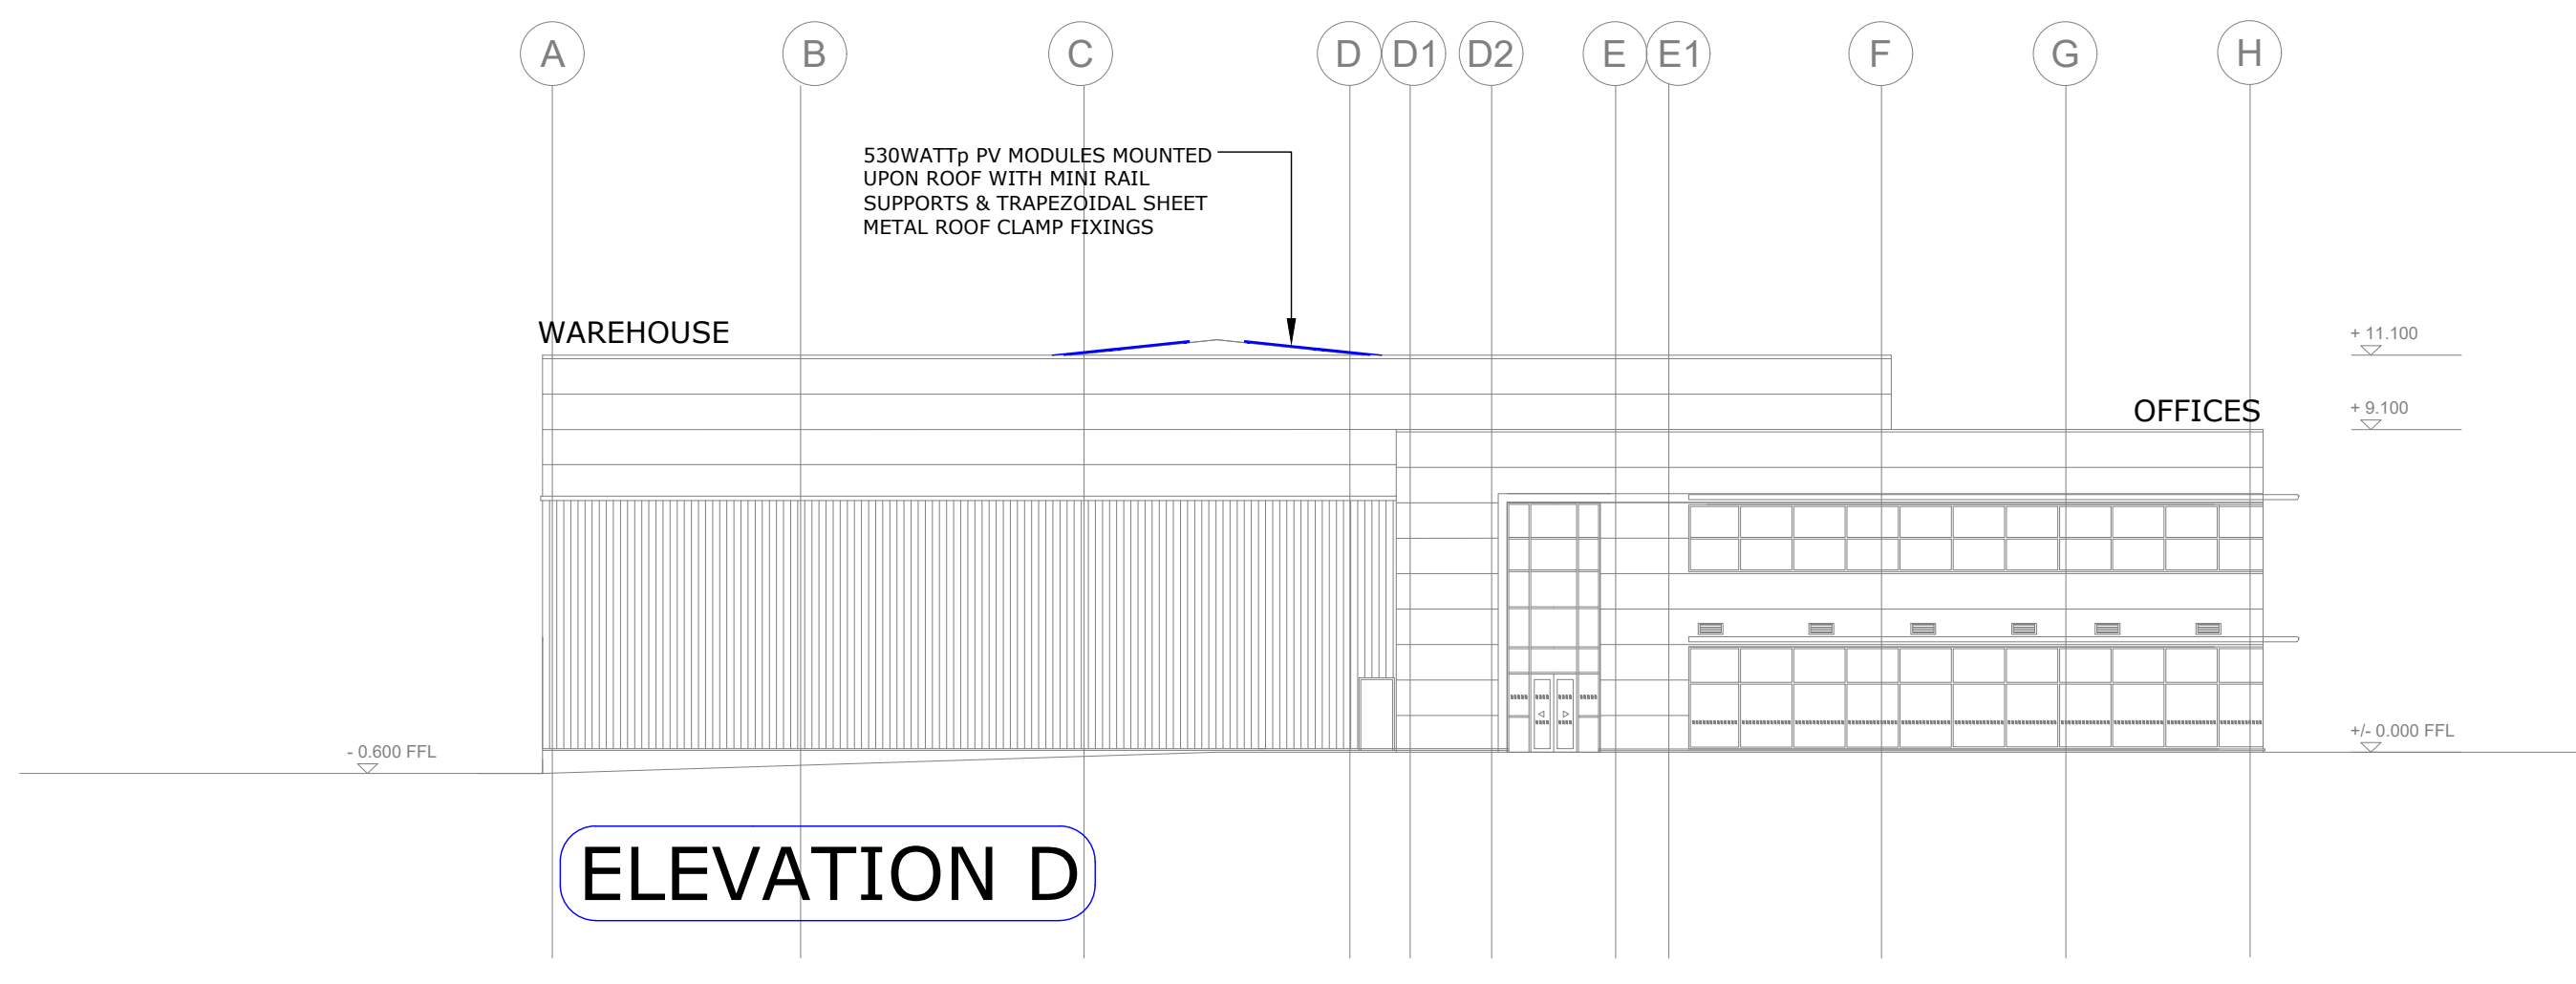

ARRAY VIEW

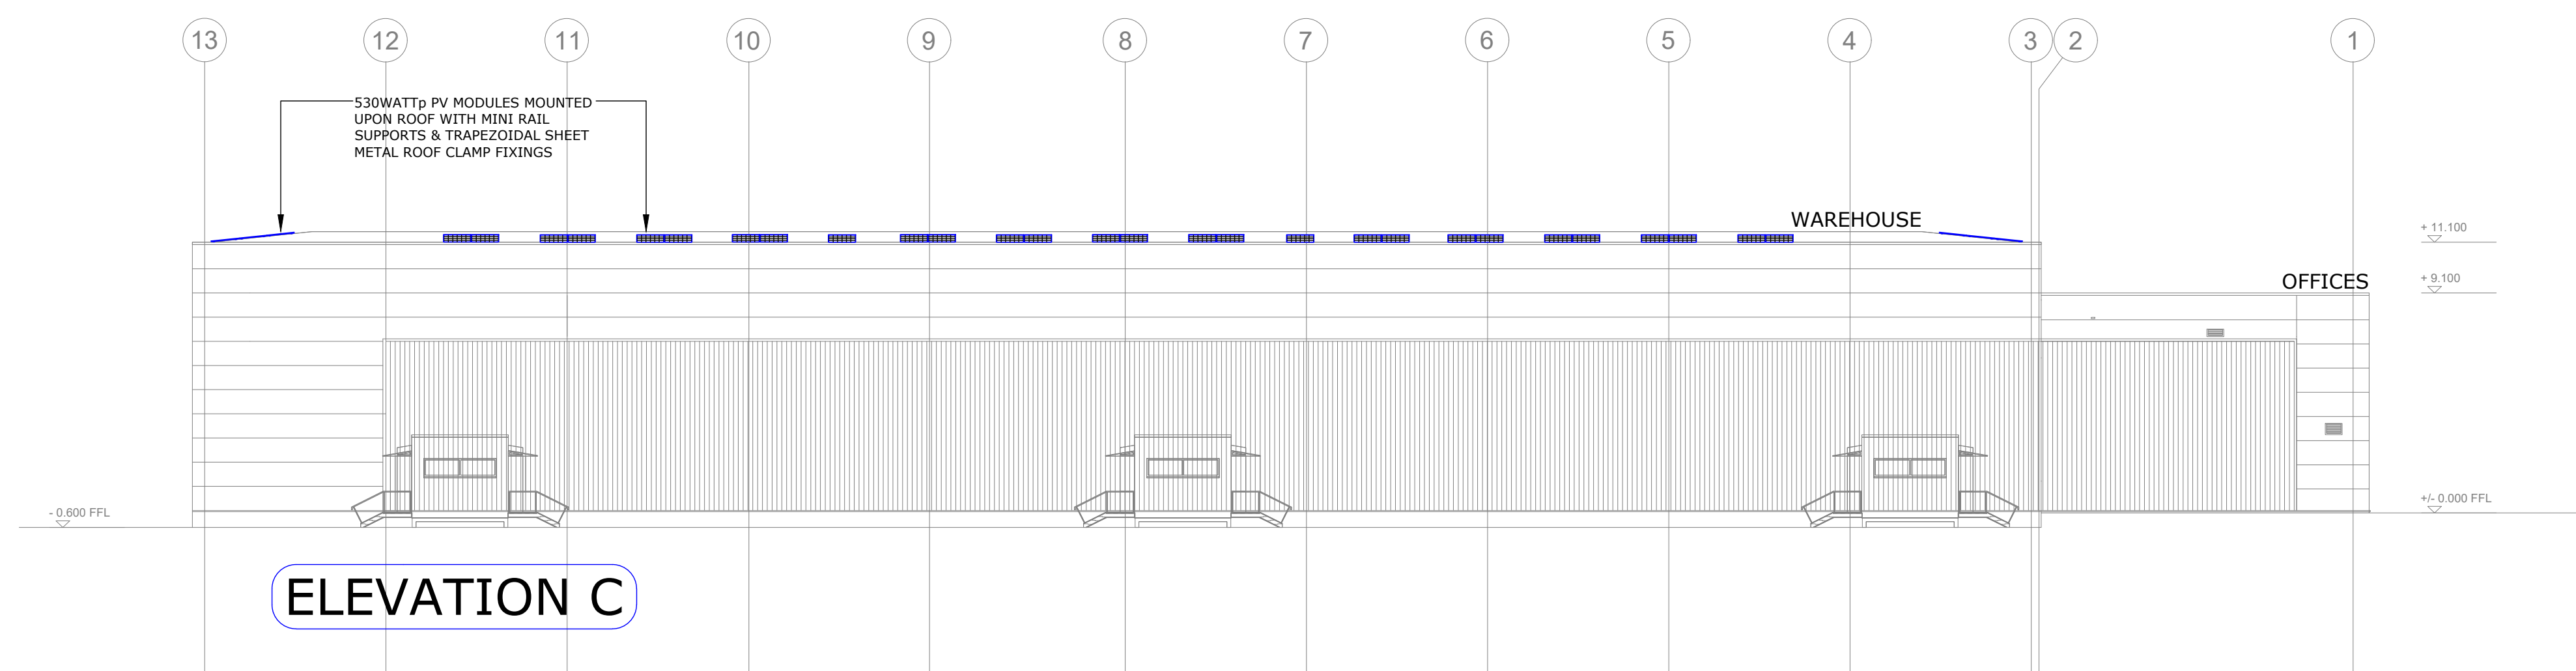

ARRAY MOUNTING VIEW

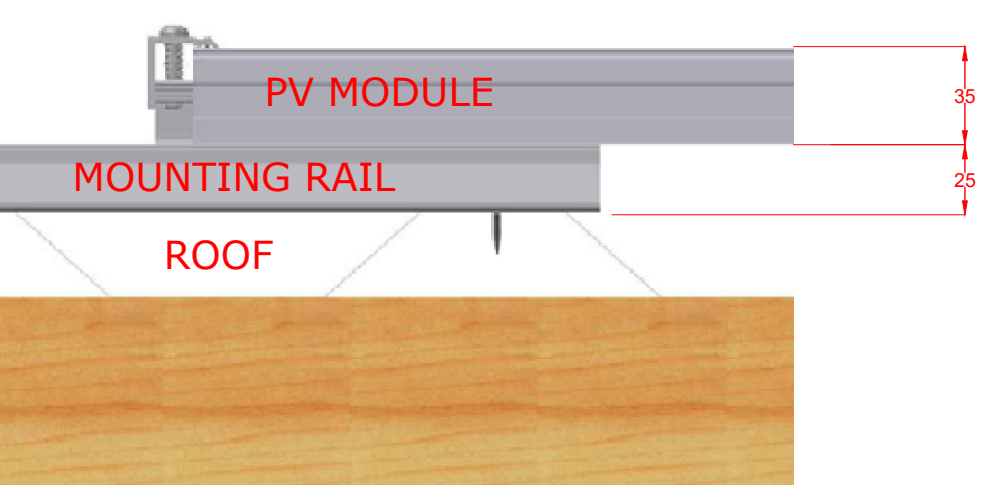

PV MODULE FIXING

B	AMc	RM	RS	COMMENTS INCORPORATED	14/11/24
VERSION	DRAWN	CHKD	AUTH	REASON FOR ISSUE	DATE
S4				DEVELOPED DESIGN	
SUITABILITY CODE	SUITABILITY DESCRIPTION				



DHL INTERNATIONAL
2 SUNBANK LANE, AIRPORT CITY, WA15 0PT
294.68kWp ROOF PV SOLAR SCHEME
PV ARRAY PLAN AND ELEVATIONS

SCALE - 1:200 @A0	SHEET SIZE A0
DRAWING NUMBER 2808-E0007	REVISION B