


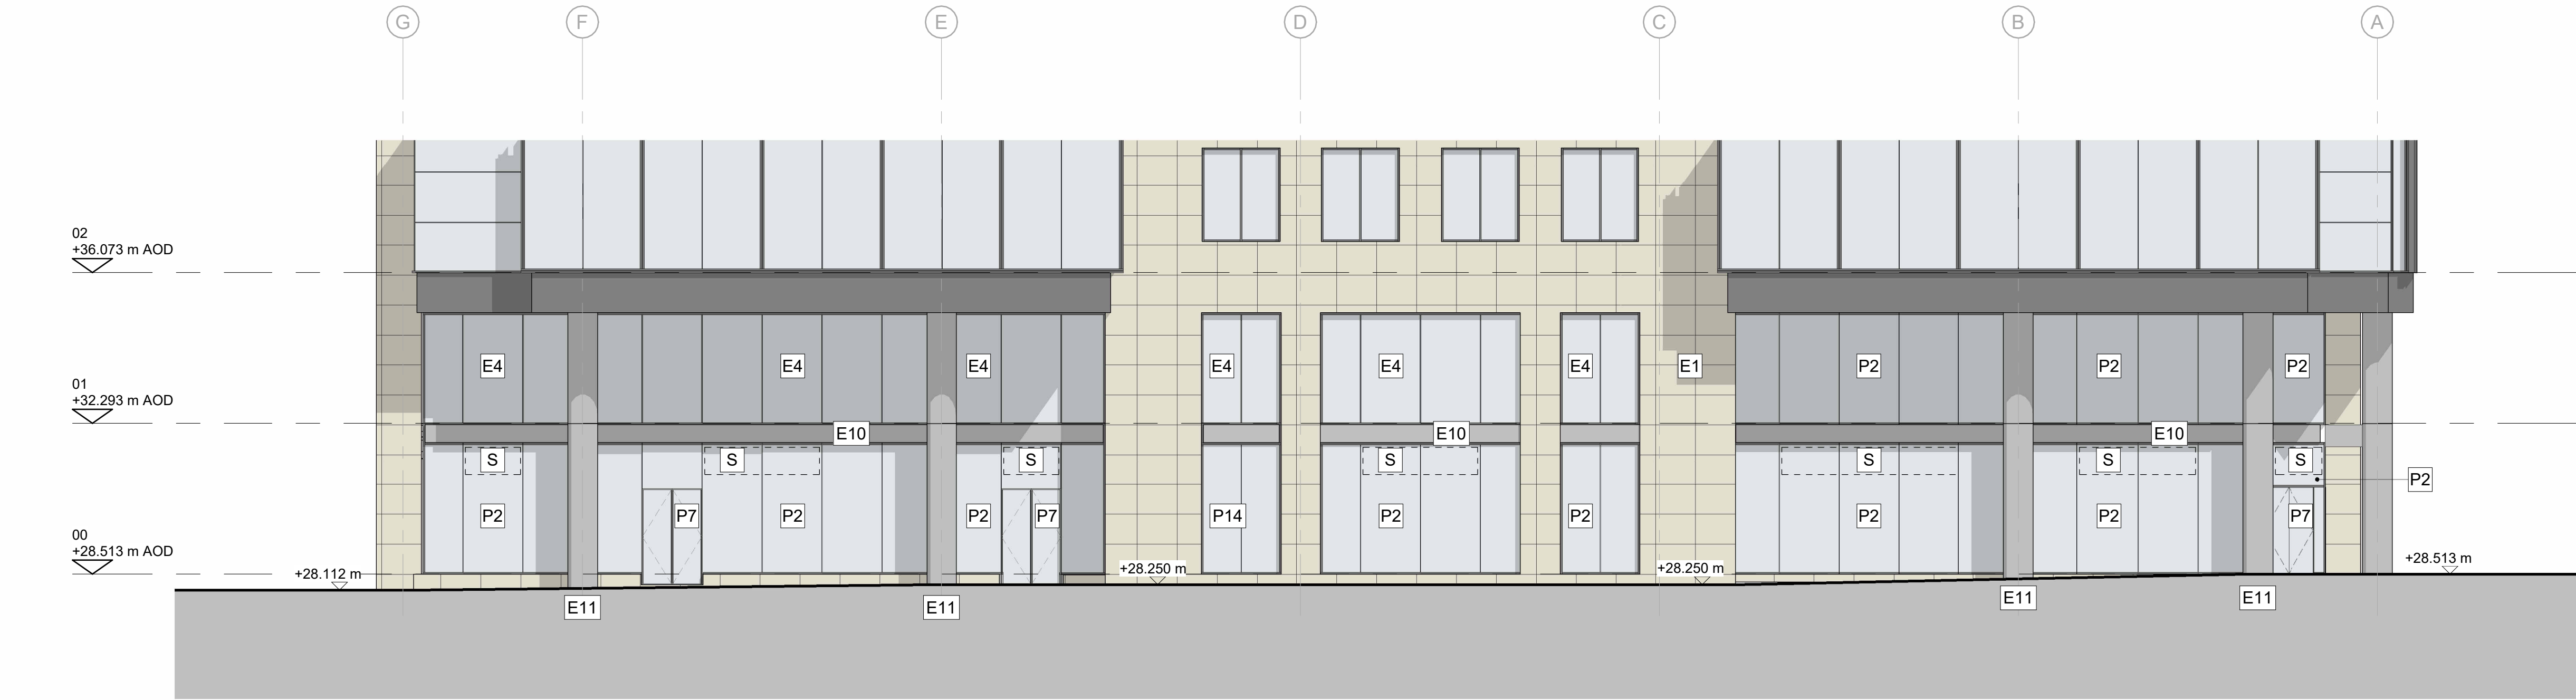

Proposed Ground Floor - East Elevation (Gartside St)

Material Key:

- Existing
- E1

Stone curtain walling
- E2

Silver metallic clad columns
- E3

Silver metallic flashing
- E4

Capless double glazed curtain walling
- E5

Silver metallic plant screen
- E6

Silver metallic brise soleil
- E7

Glass Canopy
- E8

Access doors
- E9

Open mesh roller shutters
- E10

Stainless steel spandrel panel
- E11

Stainless steel casings to columns
- E12

Perforated metal roller shutter
- E-S

Existing signage zone - to be removed
- Proposed
- P1

New glass balustrading
- P2

New double glazed curtain walling
- P3

New green wall / planting (subject to detailed design)
- P4

New BMU structure with dark grey metallic / painted finish
- P7

New glazed door (to replace existing)
- P8

New double glazed curtain walling with opening windows
- P9

New dark grey metal louvered door and overpanel to service bay
- P10

New dark grey metal louvered fire escape door and overpanel
- P11

New dark grey metal roller shutter to service bay
- P12

New revolving doors
- P13

New seamless glazed escape door, frame to match existing
- P14

New capless double glazed curtain walling to replace single glazing and existing door, to match existing adjacent
- S

New signage zone - external, fixed to underside of existing projecting spandrel panels