


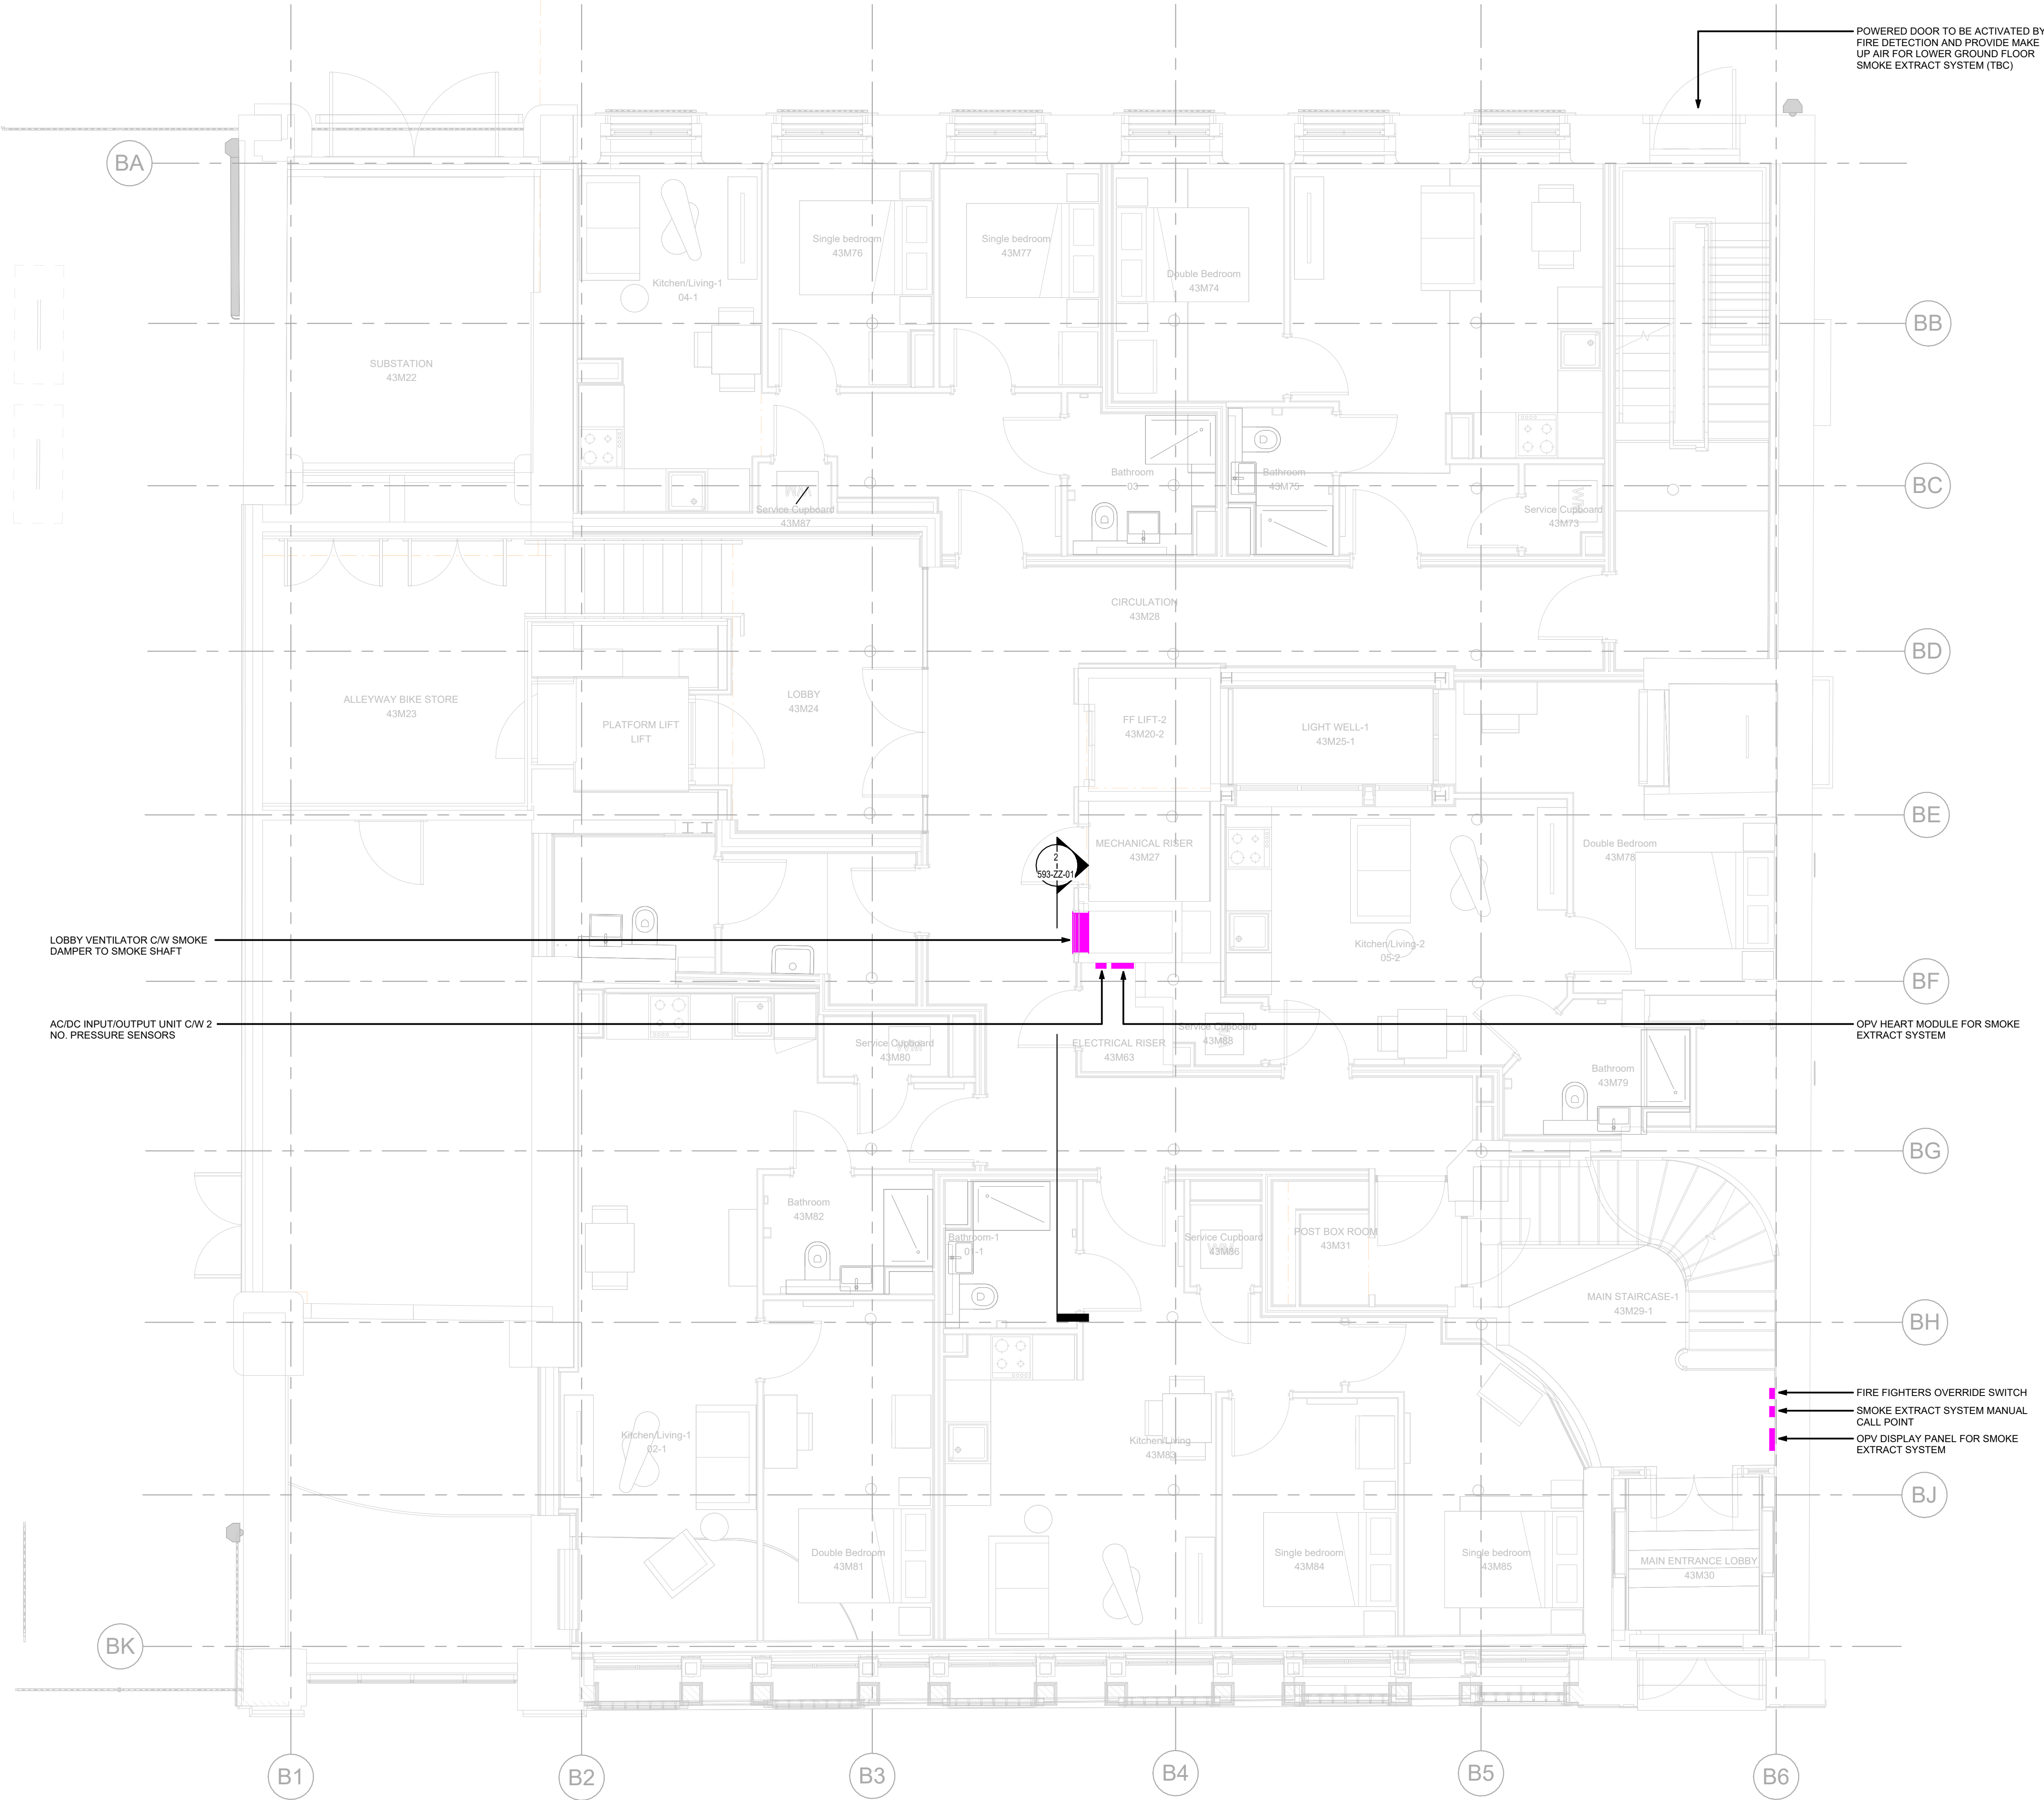

SMOKE EXTRACT NOTES

1. THIS DRAWING SHALL BE READ IN CONJUNCTION WITH ALL OTHER RELEVANT PROJECT DRAWINGS AND DOCUMENTATION BEFORE COMMENCING WORK.
2. THIS DRAWING SHALL BE READ IN CONJUNCTION WITH THE M&E SERVICES SPECIFICATION. ANY DISCREPANCIES BETWEEN THE DRAWINGS AND THE SPECIFICATION SHALL BE BROUGHT TO THE ATTENTION OF THE ENGINEER.
3. DO NOT SCALE FROM THIS DRAWING.
4. THERE SHALL BE NO CHANGES TO THE PROPOSALS WITHOUT THE AGREEMENT OF THE ENGINEER.
5. THIS DRAWING SHOULD BE READ IN COLOUR.
6. THE DESING OF SMOKE EXTRACT / CONTROL SYSTEM IS BY OTHERS. THIS DRAWING IS PROVIDED FOR DIAGRAMATIC PURPOSES ONLY.
7. THE CONTRACTOR SHALL REFER TO THE MANUFACUTRERS STANDARD SCHEMATIC AND INSTALLATION DRAWINGS FOR FULL DETAILS OF THE SMOKE EXTRACT / CONTROL SYSTEM.
8. THE CONTRACTOR SHALL AGREE WITH THE CLIENT / FIRE ENGINEERING CONSULTANT ALL DETAILS OF THE SMOKE EXTRACT / CONTROL SYSTEM.

28/11/2024	Revised Based on Updated Arch Model	P03	MS/UR
12/07/2024	Revised to Suit Design Team Comments	P02	SM
28/06/2024	Issued for Tender	P01	UR

Date	Description	Rev.	By
------	-------------	------	----

Revision Description



Manchester Office
2 Commercial Street
Castlefield
Manchester
M15 4RQ
T: 0161 832 2030
E: hk.manchester@hulley.co.uk

...Making Buildings Work

Project:
Piccadilly Warehouse, Bloom Street

Drawing Title:
SMOKE EXTRACT LAYOUT LEVEL 00

ISO 19650 Drawing Number:
24006-HAK-BS-00-DR-M-59301

Project	Originator	Functional Breakdown	Spatial Breakdown	Form	Discipline	ServiceNumber
---------	------------	----------------------	-------------------	------	------------	---------------

Scale: As indicated **Creation Date:** 20/06/2024
Revision: P03 **Rev Date:** 28/11/2024

Drawn By: U.Rehan **Checked By:** A.Moore
Approved By: P.Metcalf

Arch Rev: 24006-HFR-BS-ZZ-M3-A-9801_P3
Struct Rev: N/A

Issue Status:
TENDER

1 593-00-01-SMOKE EXTRACT
1 : 50