


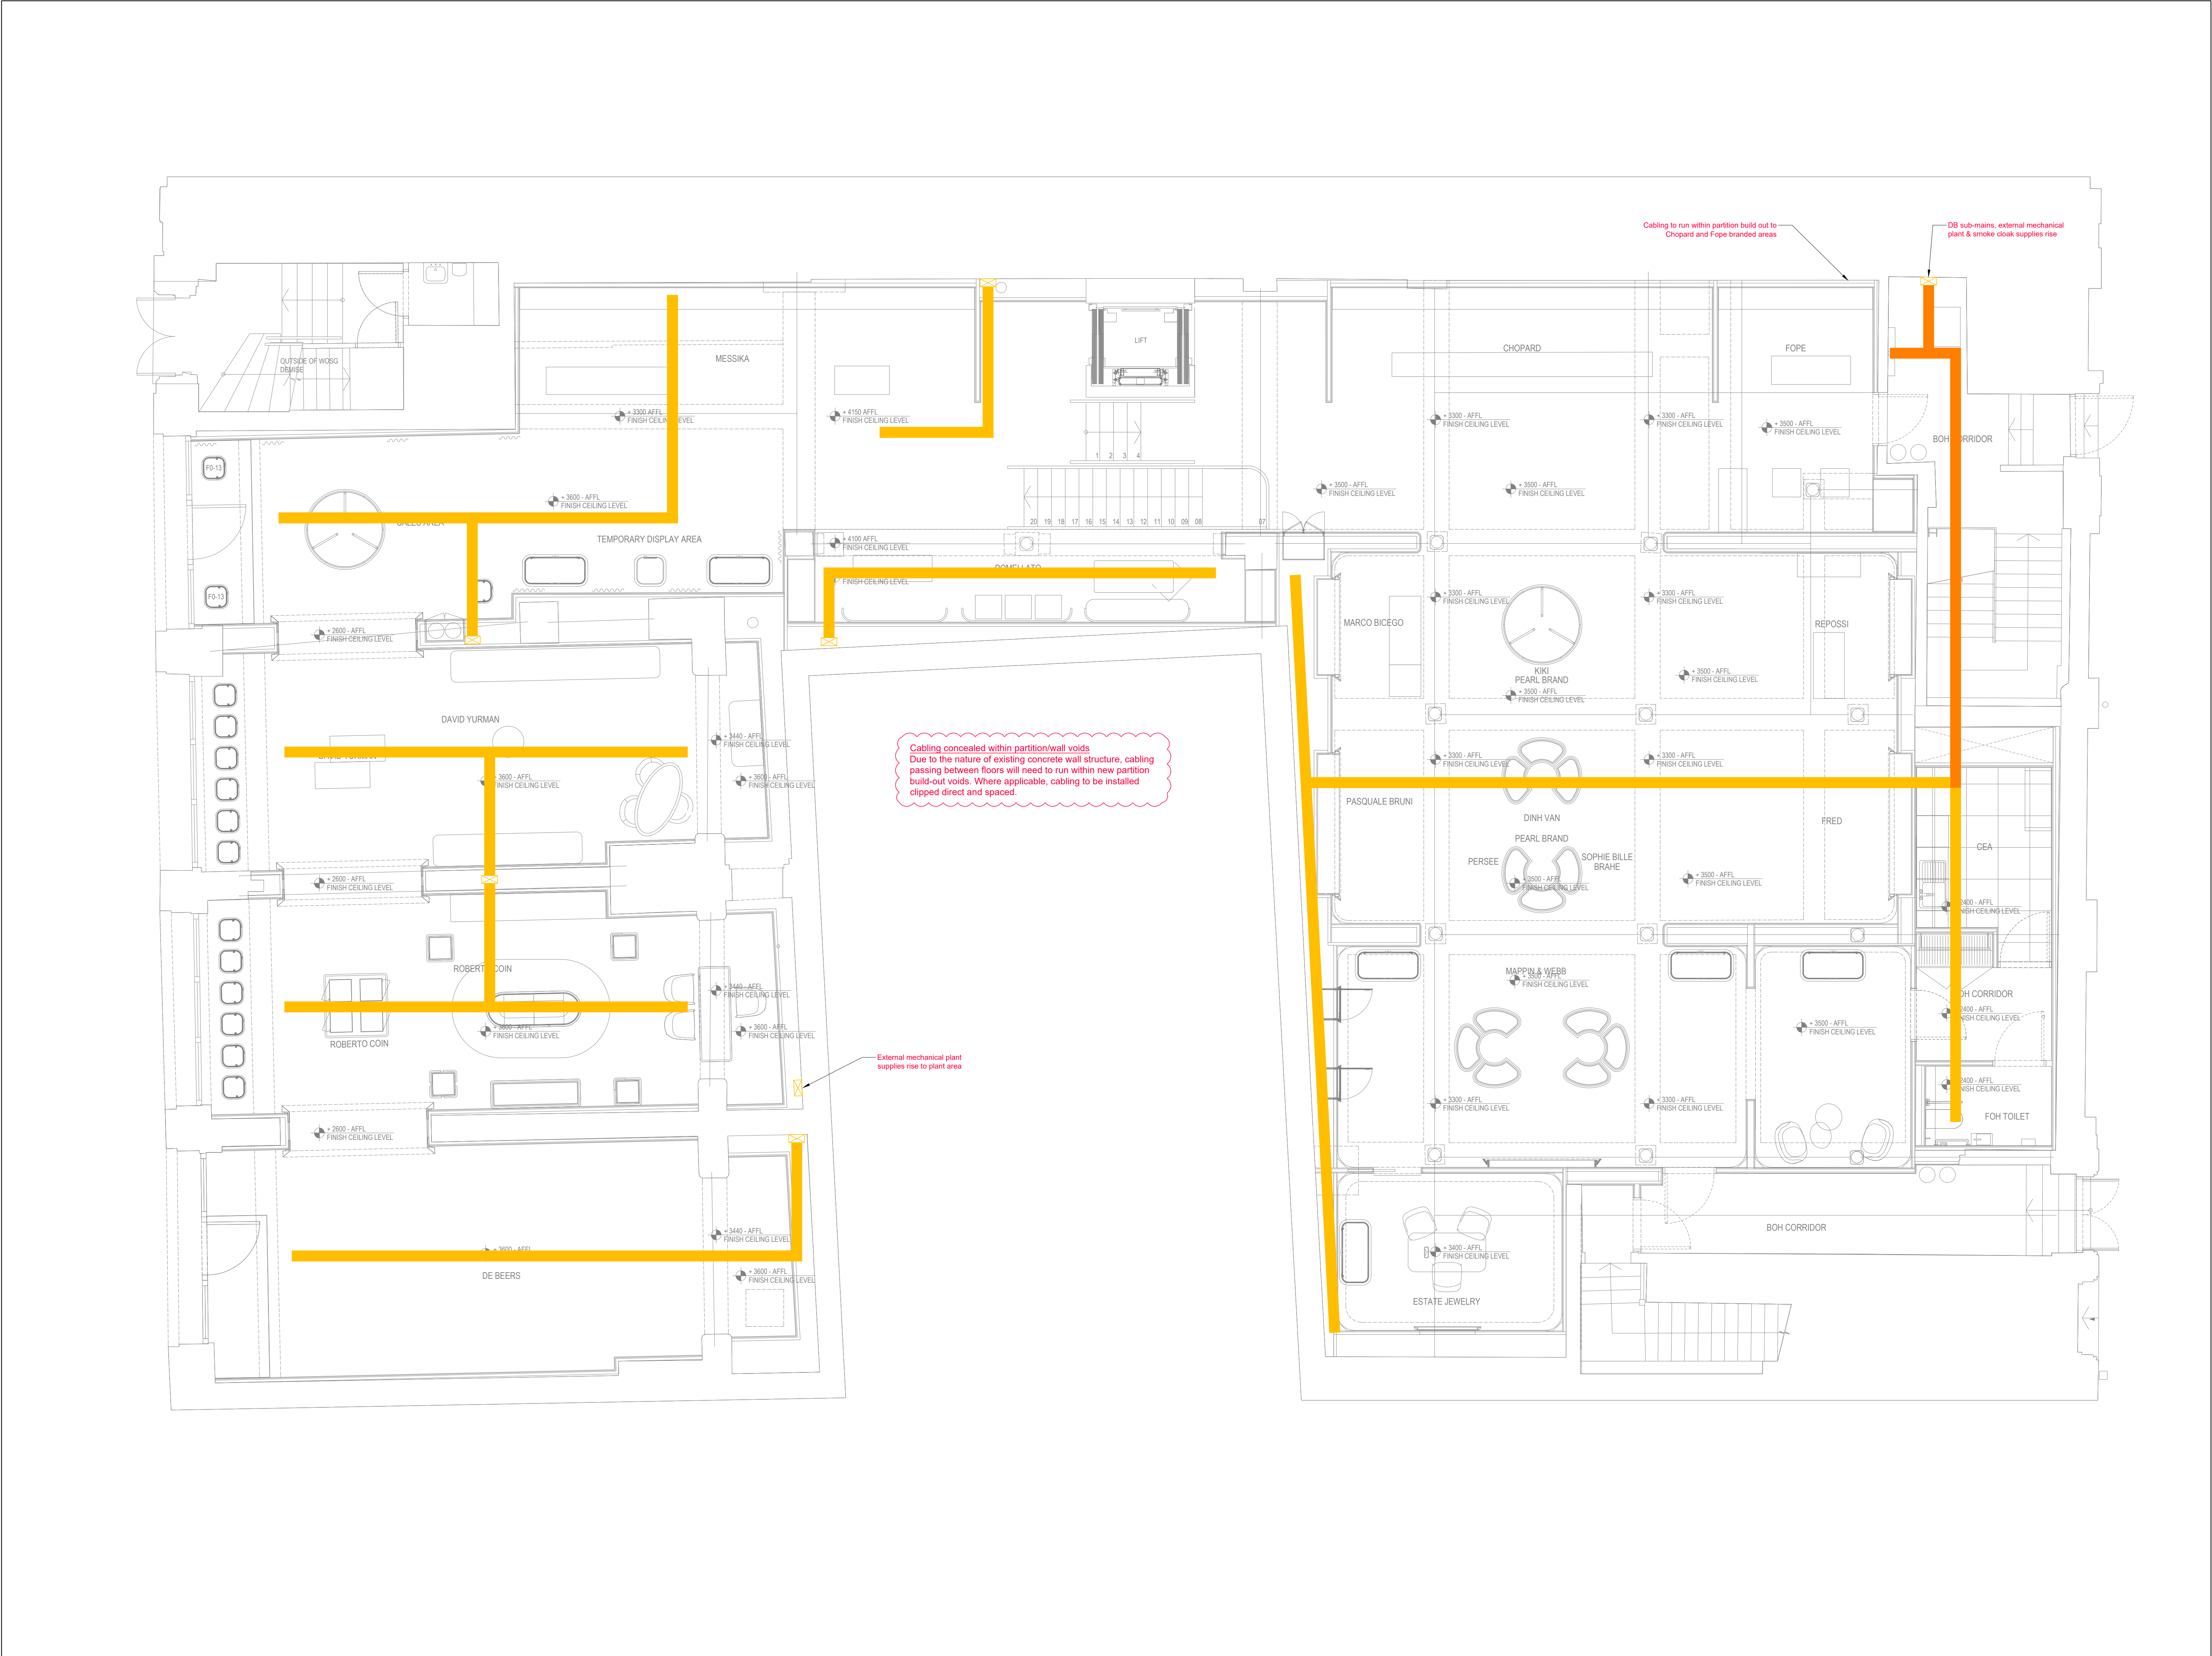

Primary Containment

Primary Containment Legend	
Symbol	Description
	Metal Basket in Ceiling Void 1 x 200mm LV 1 x 100mm ELV 1 x 100mm FA
	Metal Basket in Ceiling Void 1 x 150mm LV 1 x 100mm ELV 1 x 100mm FA
	Service Riser (indicated at 300x150mm - final sizes of all TBC based on site restrictions)
	3 Compartment Dado Above Desk
	Fire Rated Wall Penetration (all penetrations to be fire stopped by a specialist contractor) TBC to suit fire strategy layout

OAK COPYRIGHT STATEMENT

This drawing is the property of Oak Electrical Ltd. Copyright is reserved by them and is issued on the condition that it is not copied either wholly or in part without consent in writing from Oak Electrical Ltd.

General Notes:

- This drawing should be read in conjunction with all other relevant project drawings and specifications.
- The system is designed and installed in accordance with all relevant British Standards, Regulations, and Codes of practice and methods of working.
- Any conflict in design is to be highlighted and appropriate action / approval given prior to alterations being carried out.

Rev	Date	Description	By	CHK
-	31/08/24	First Issue	AC	BP

Status

FOR APPROVAL

Oak Electrical
BUILDING SERVICES ENGINEERS

Werner Court, Blue Ridge Park, Glasshoughton
(M62 - J22) Castleford, West Yorkshire
Telephone (01977) 55 55 92 Fax (01977) 55 52 46
●CASTLEFORD ●BIRMINGHAM
www.oak-electrical.com info@oak-electrical.com

Client
Watches of Switzerland Group
2 Elland Road
Braunstone
Leicester, LE3 1TT

Project
Mappin & Webb
17-21 St Anns Square
Manchester
M2 7PW

Drawing Title
ELECTRICAL SERVICES
E03.2 - Primary Containment Layout - Ground

Drawing No	Revision
C3016 - 24 - E - 03.2	-

Scale	Date	Engineer	Checked
1:50 @ A0	AUG 24	AC	BP