



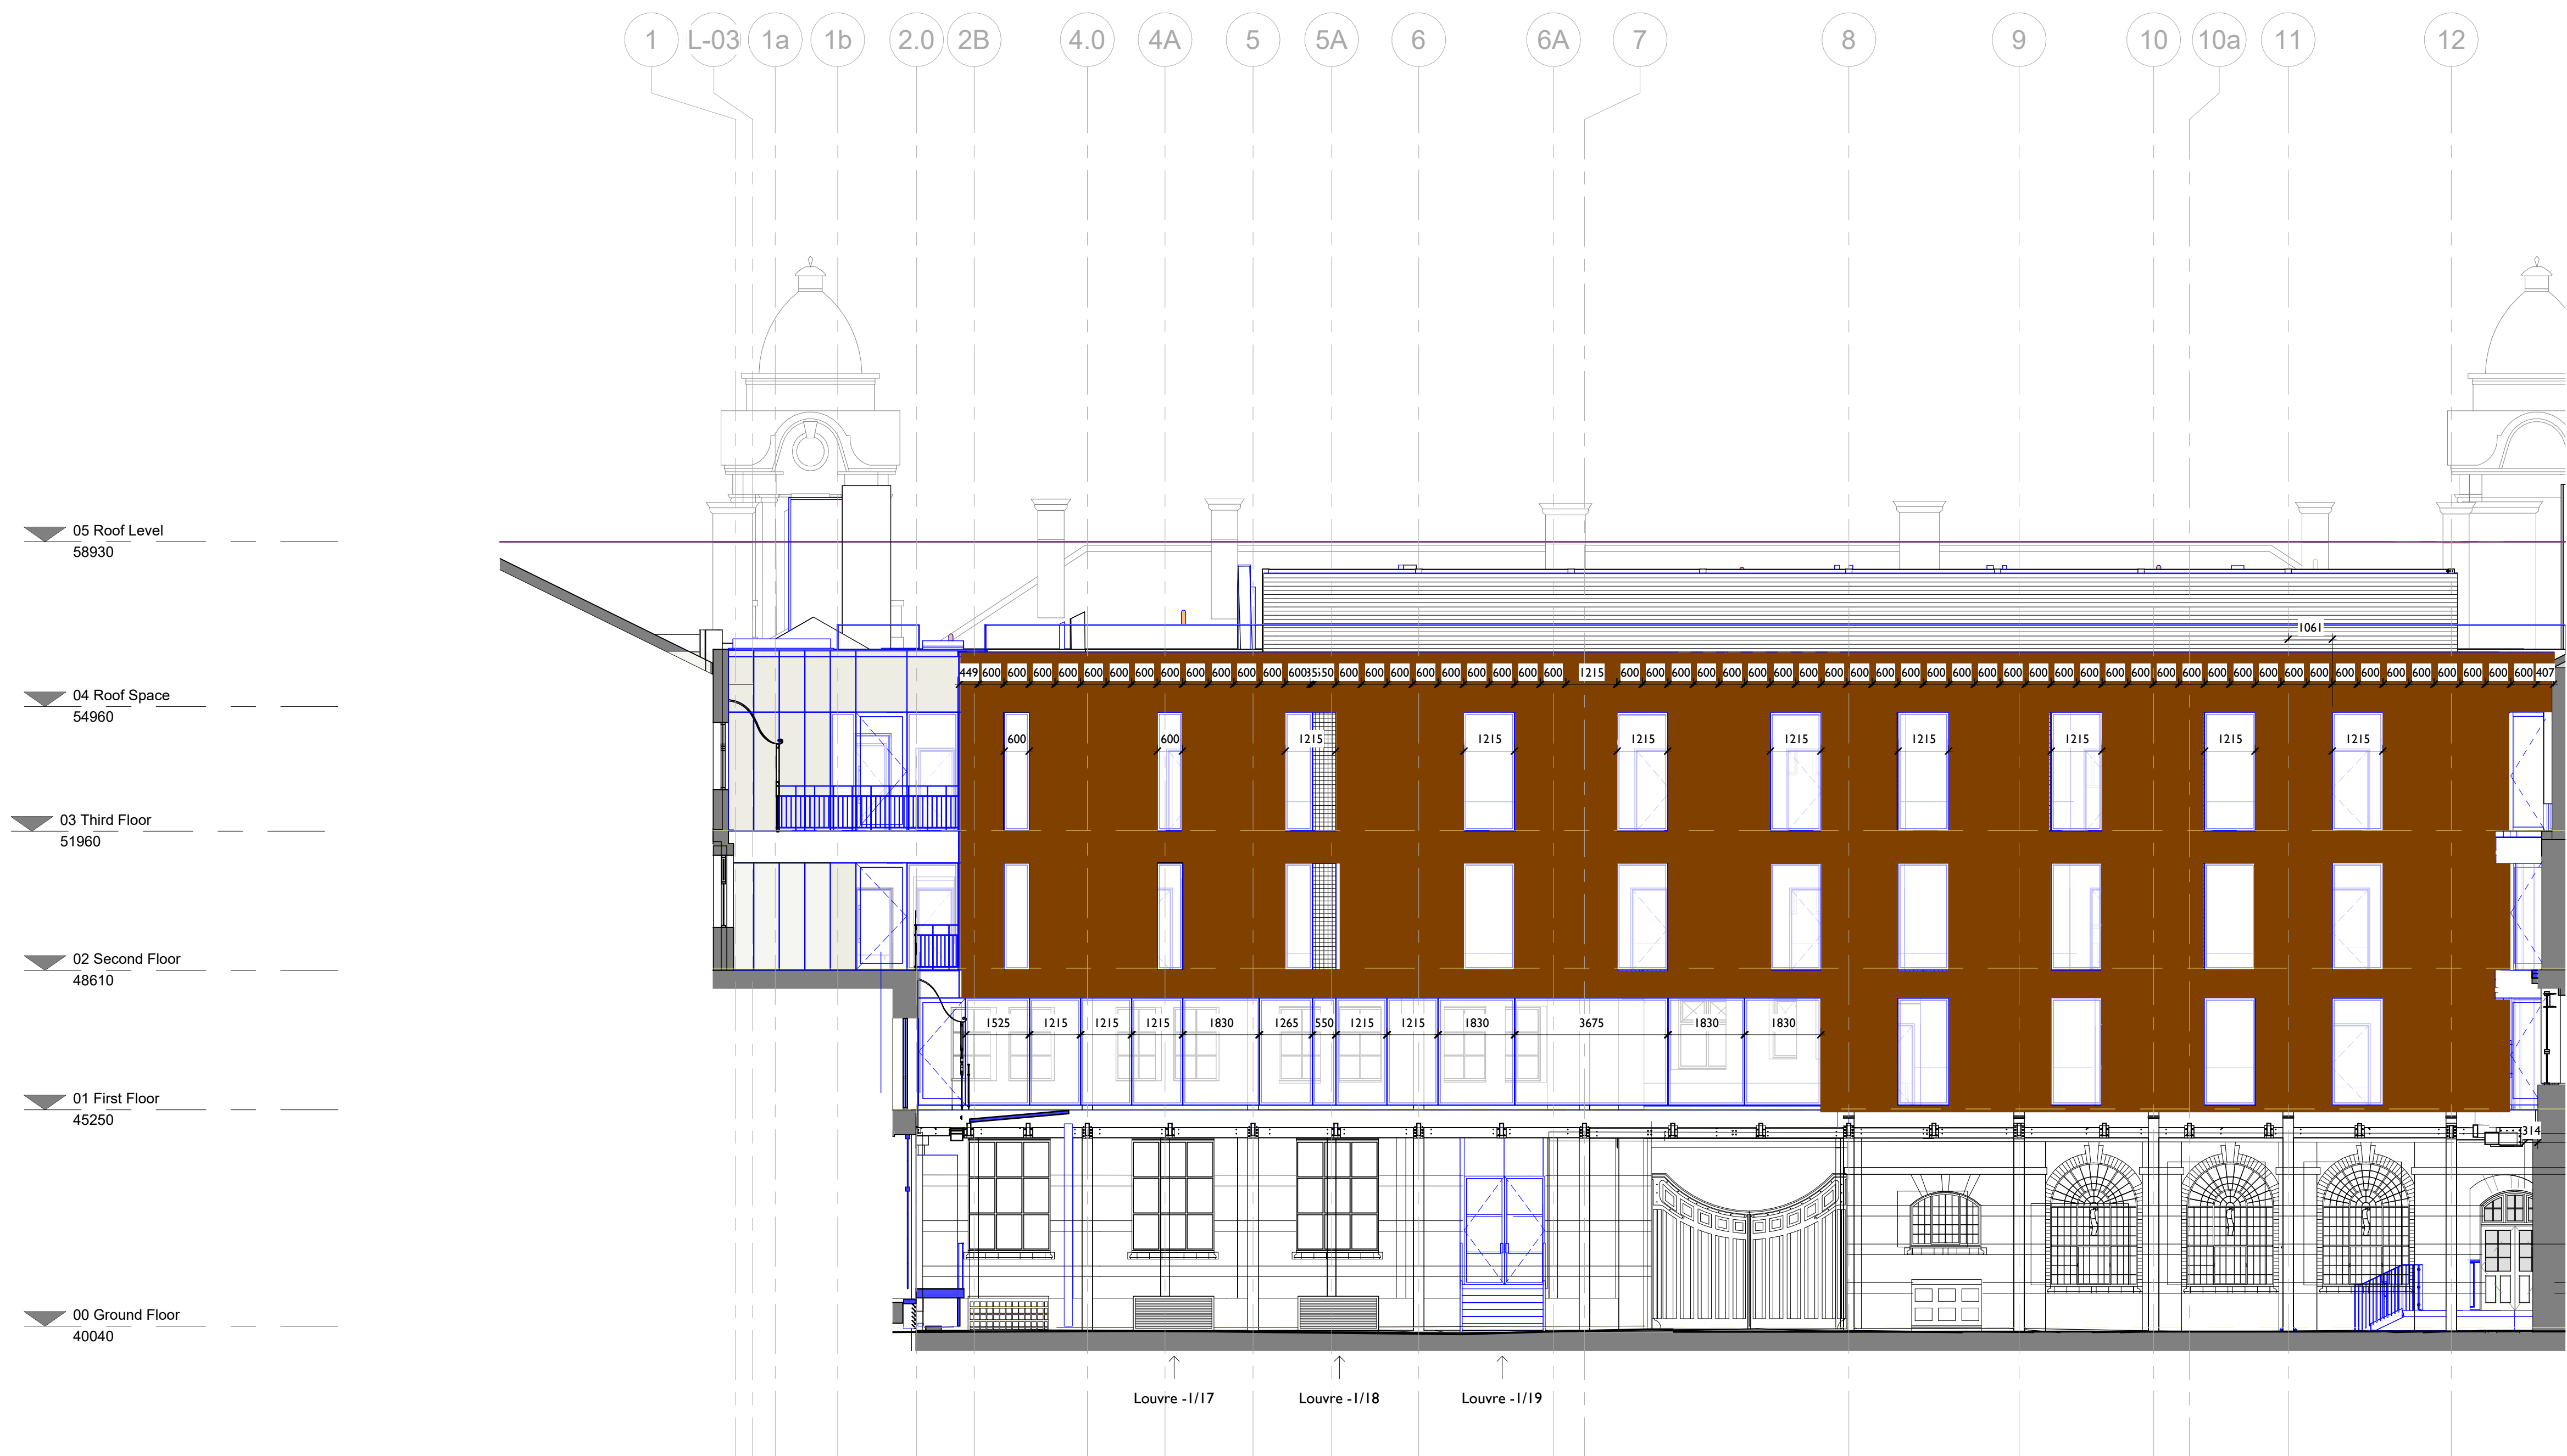

**1** London Road Courtyard Elevation  
0216 1 : 100

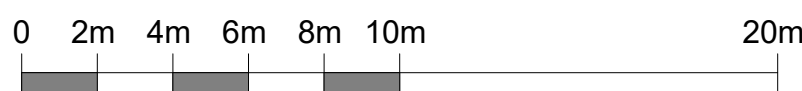

- Note:**
- To be read in conjunction with M&E drawings.
  - Locations as Architects drawings
  - All SVP Penetrations and louvres to be reviewed following design changes from Consolux.
  - Proposed first floor glazed canopy and hotel canopy omitted.
  - All existing openings to be confirmed on site.
  - Lighting scheme to be submitted as a separate condition


**Notes:**

Drawings are based on survey data and may not accurately represent what is physically present.

Do not scale from this drawing. All dimensions are to be verified on site before proceeding with the work.

All dimensions are in millimeters unless noted otherwise.

Purcell shall be notified in writing of any discrepancies.

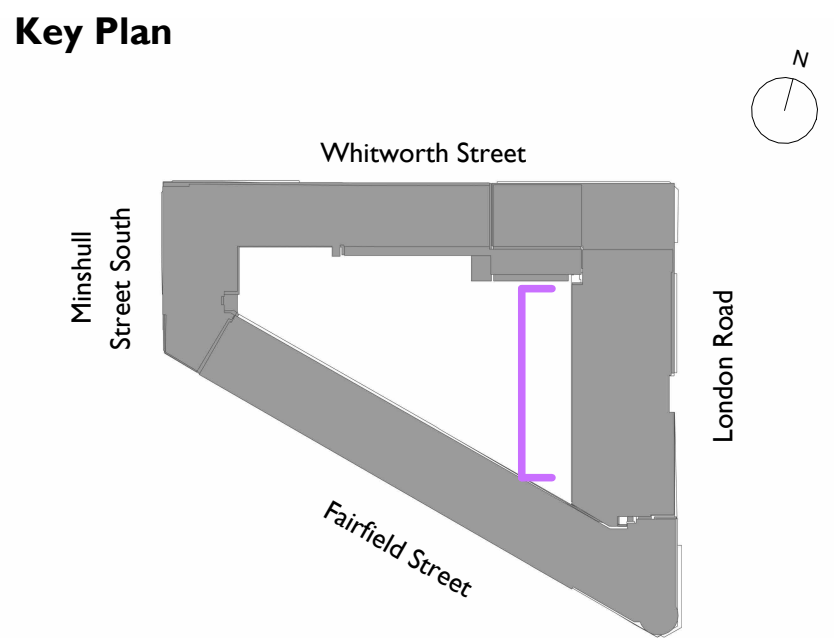

- New elements
- Ventilation louvre H71/451
- Ventilation louvre H71/451 - hidden behind building elements in elevation
- SVP penetrations through roof
- SVP penetrations through roof - hidden behind building elements in elevation
- Windows with secondary glazing
- Proposed fabric

|       |            |                                  |
|-------|------------|----------------------------------|
| C.05  | 15.03.2024 | WS4 Issue - Aconex Upload        |
| C.06  | 29.10.2024 | Updates for Shell and Core Scope |
| P.1.1 | 06.12.2024 | Planning issue                   |

| REV | DATE | DESCRIPTION |
|-----|------|-------------|
|-----|------|-------------|

**CLIENT**

**Allied London**

**PROJECT**

**London Road Fire Station**

**JOB NUMBER**

**240242**

**TITLE**

**Proposed London Road Courtyard Elevation**

| SIZE                     | SCALE                        | LAST REVISED |          | DRAWN | CHECKED |
|--------------------------|------------------------------|--------------|----------|-------|---------|
| A1L                      | As indicated                 | 06/12/2024   | 15:21:58 | JS    | JPH     |
| REV                      | SUITABILITY/REASON FOR ISSUE |              |          |       |         |
| P.11                     | S4 - PLANNING                |              |          |       |         |
| DRAWING NUMBER           |                              |              |          |       |         |
| LRFS-PUR-00-ZZ-DR-A-0216 |                              |              |          |       |         |