



TREE SURVEY SCHEDULE

Arboricultural Data Sheet:					Date of Survey: 27/06/24				Surveyor: C. Salisbury				
Tree No.	Species	DBH (mm)	Height (m)	Age	Crown Spread (m)				Crown clearance	Condition rating	Comments and preliminary management recommendations	Estimated remaining contribution	Tree quality category rating
					N	E	S	W					
T1	Beech	470	13.20	SM/EM	4.0	4.0	4.0	4.0	2.50	B	An individual specimen adjacent to a highway	60-80	B2
T2	Chestnut	300	7.60	SM/EM	4.0	2.0	3.5	3.5	1.00	B/C	An individual specimen adjacent to a highway with basal decay	20-40	C2
T3	Plum	230	5.20	EM	3.5	2.0	1.0	3.5	2.00	B/C	A poor-quality specimen in decline	20-40	C2
T4	Lime	370	11.40	EM	4.0	4.0	4.5	4.0	3.00	B	An individual specimen adjacent to a highway	60-80	B2
T5	Maple	450	13.60	EM	2.0	6.0	6.0	6.0	2.50	B	A co-dominant specimen with poor form	60-80	B2
T6	Cherry	260	6.00	EM	2.5	5.0	2.5	5.0	2.00	B/C	A suppressed specimen with poor form	20-40	C2
T7	Maple	470	13.60	EM	5.0	5.0	3.0	6.0	2.50	B	A co-dominant specimen with poor form in decline with stem decay	20-40	C2
G1	Sycamore	100 avg	5.20	Y/SM	-	-	-	-	0.00	B/C	A poor-quality self-seeded group	60-80	C2
G2	Sycamore, Holly & Ash	120 avg	6.20	Y/SM	-	-	-	-	0.50	B/C	A poor-quality mixed species group	60-80	C2

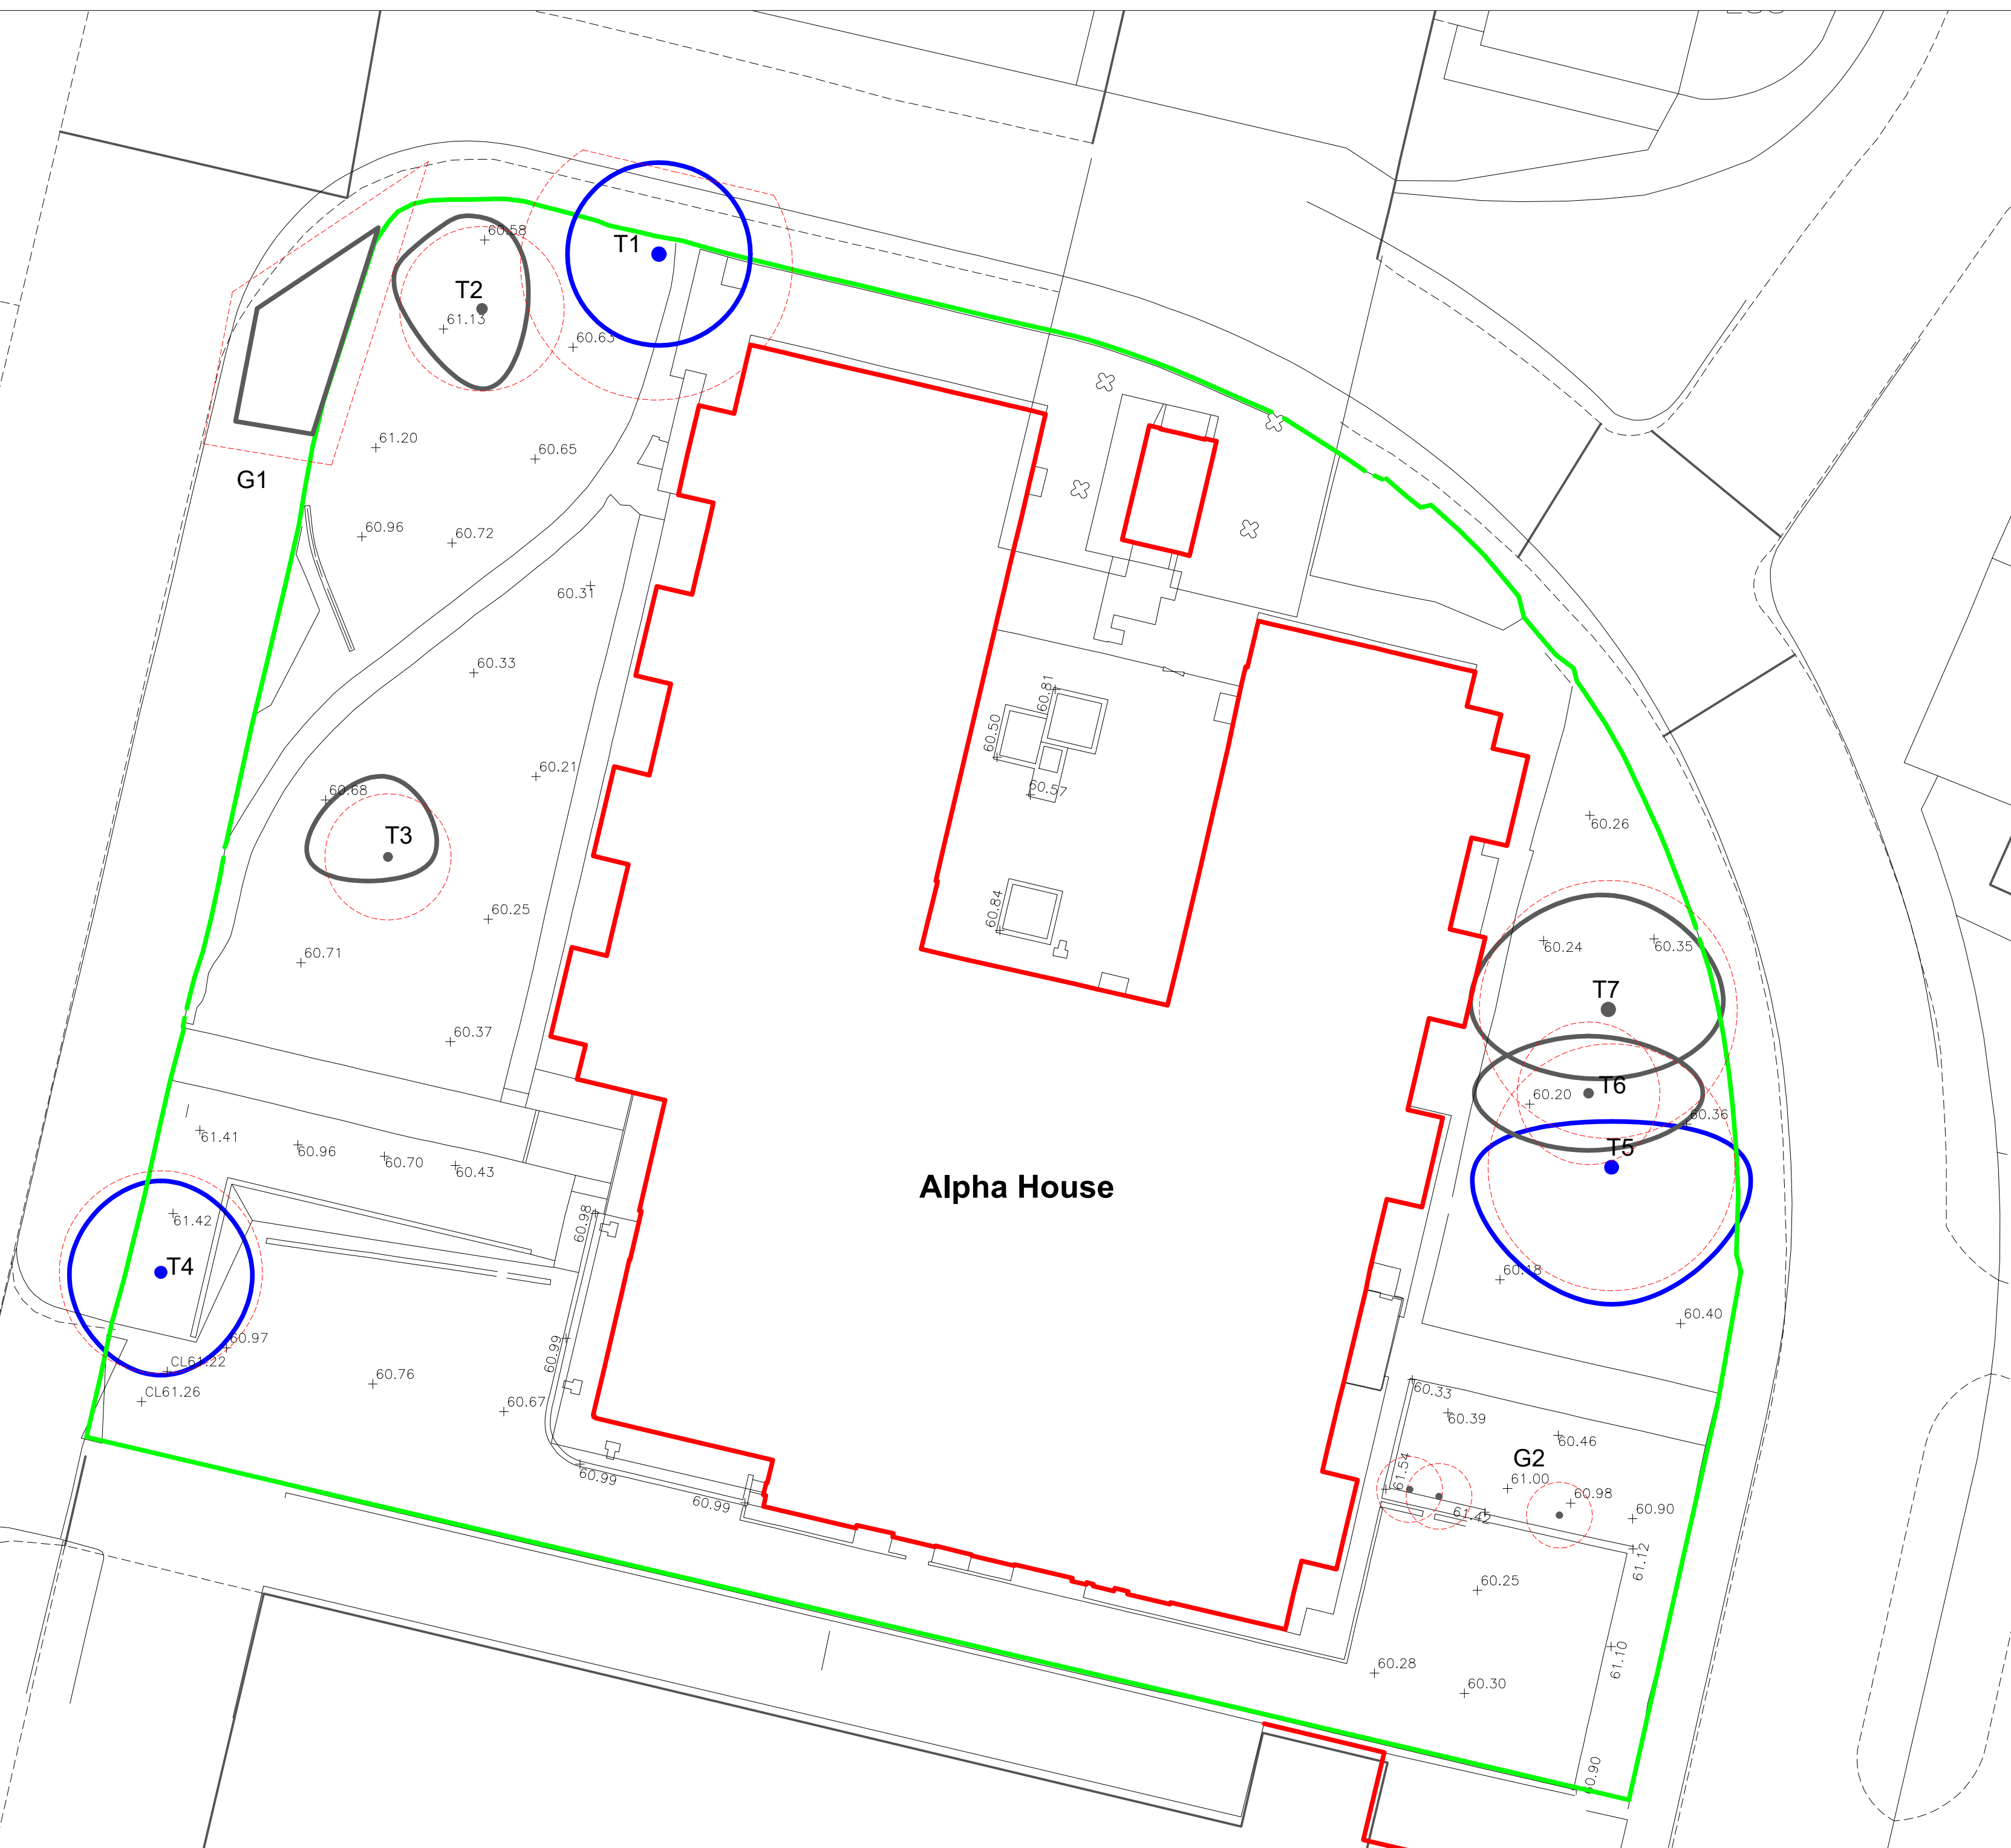

Mulberry TMC
Adamson House
Towers Business Park
Wilmslow Road
Didsbury
M20 2YY

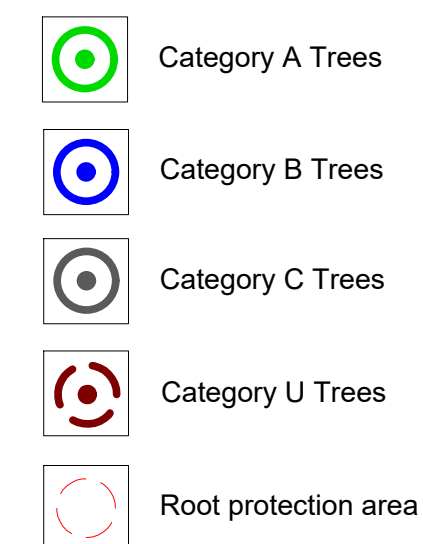

Tel: 0161 955 3628
Email: info@mulberrytmc.co.uk

Site Address:
Alpha House
Wythenshawe

Drawing Title:
BS5837 Plan

Drawing No:
AHW/BS/01

Date:	Scale:	Drawn by:
10/07/2024	1:200@A2	CJ

Note: Dimensions are not to be scaled from this drawing.
All written measurements are to be checked on site by
the contractor. Copyright Mulberry TMC.
Note: All rights described in Chapter IV of the Copyright
Design & Patents Act 1988 have generally been asserted