



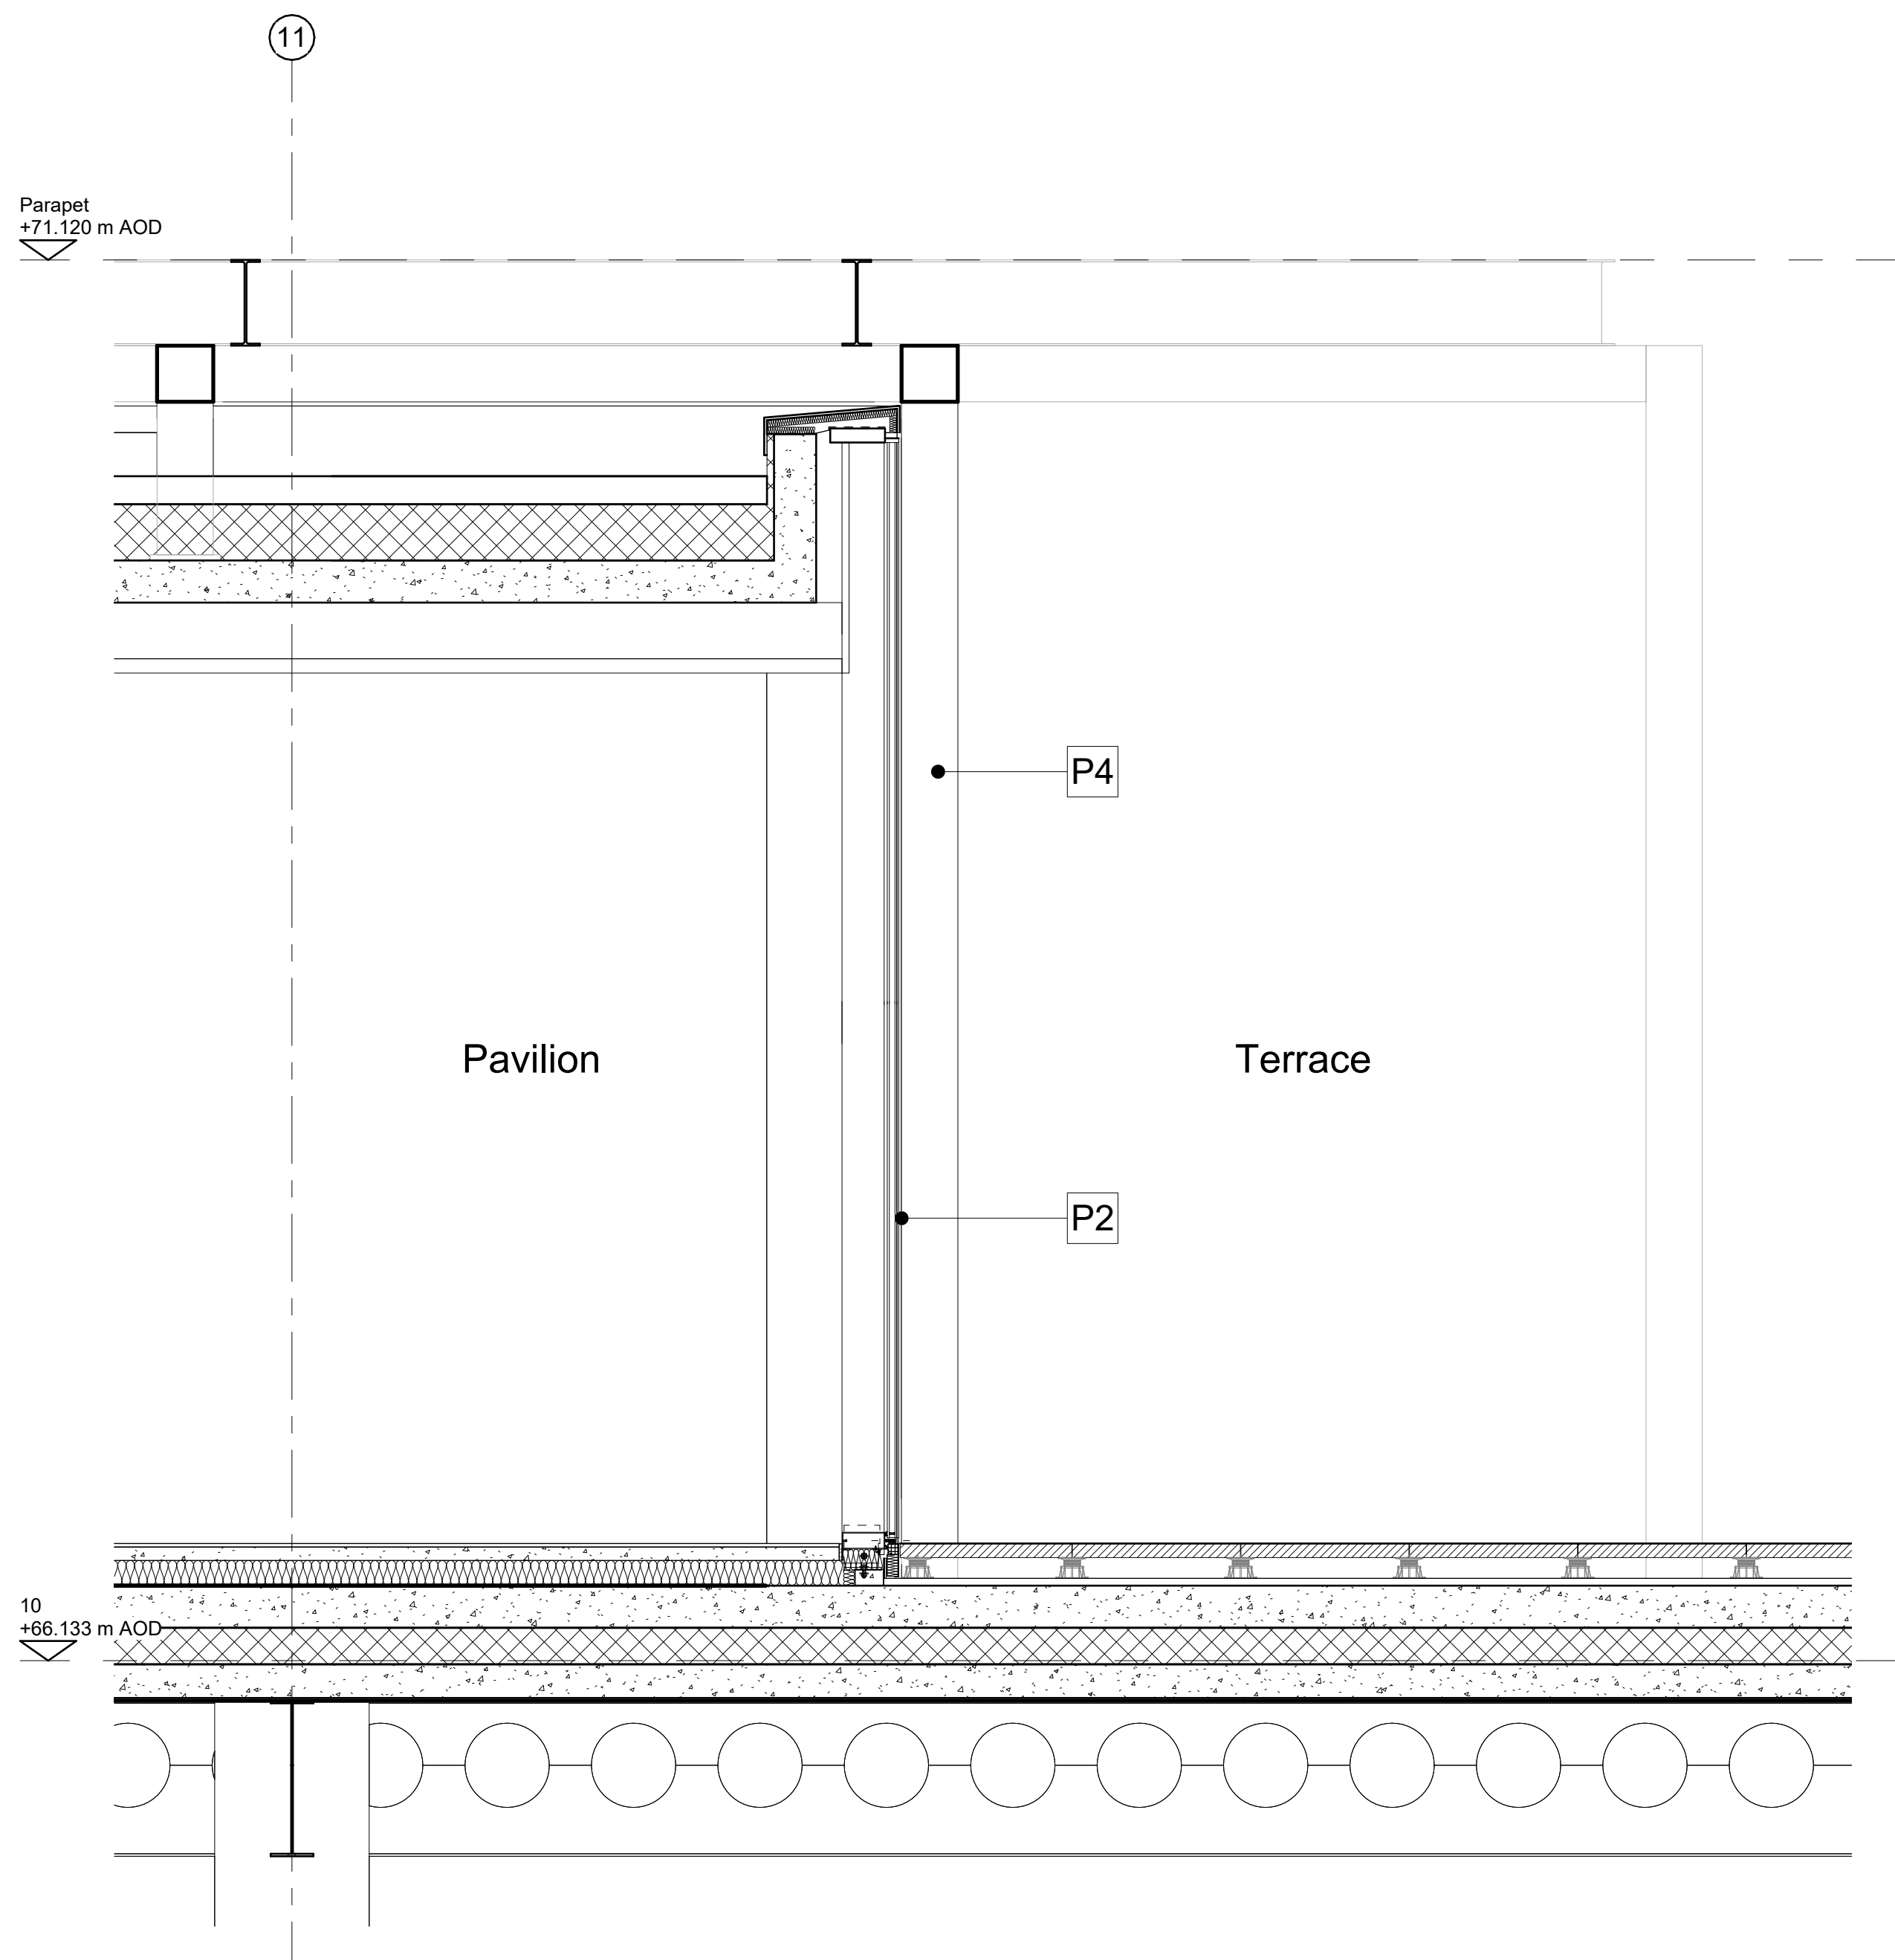

Scale 1:20 @ A1

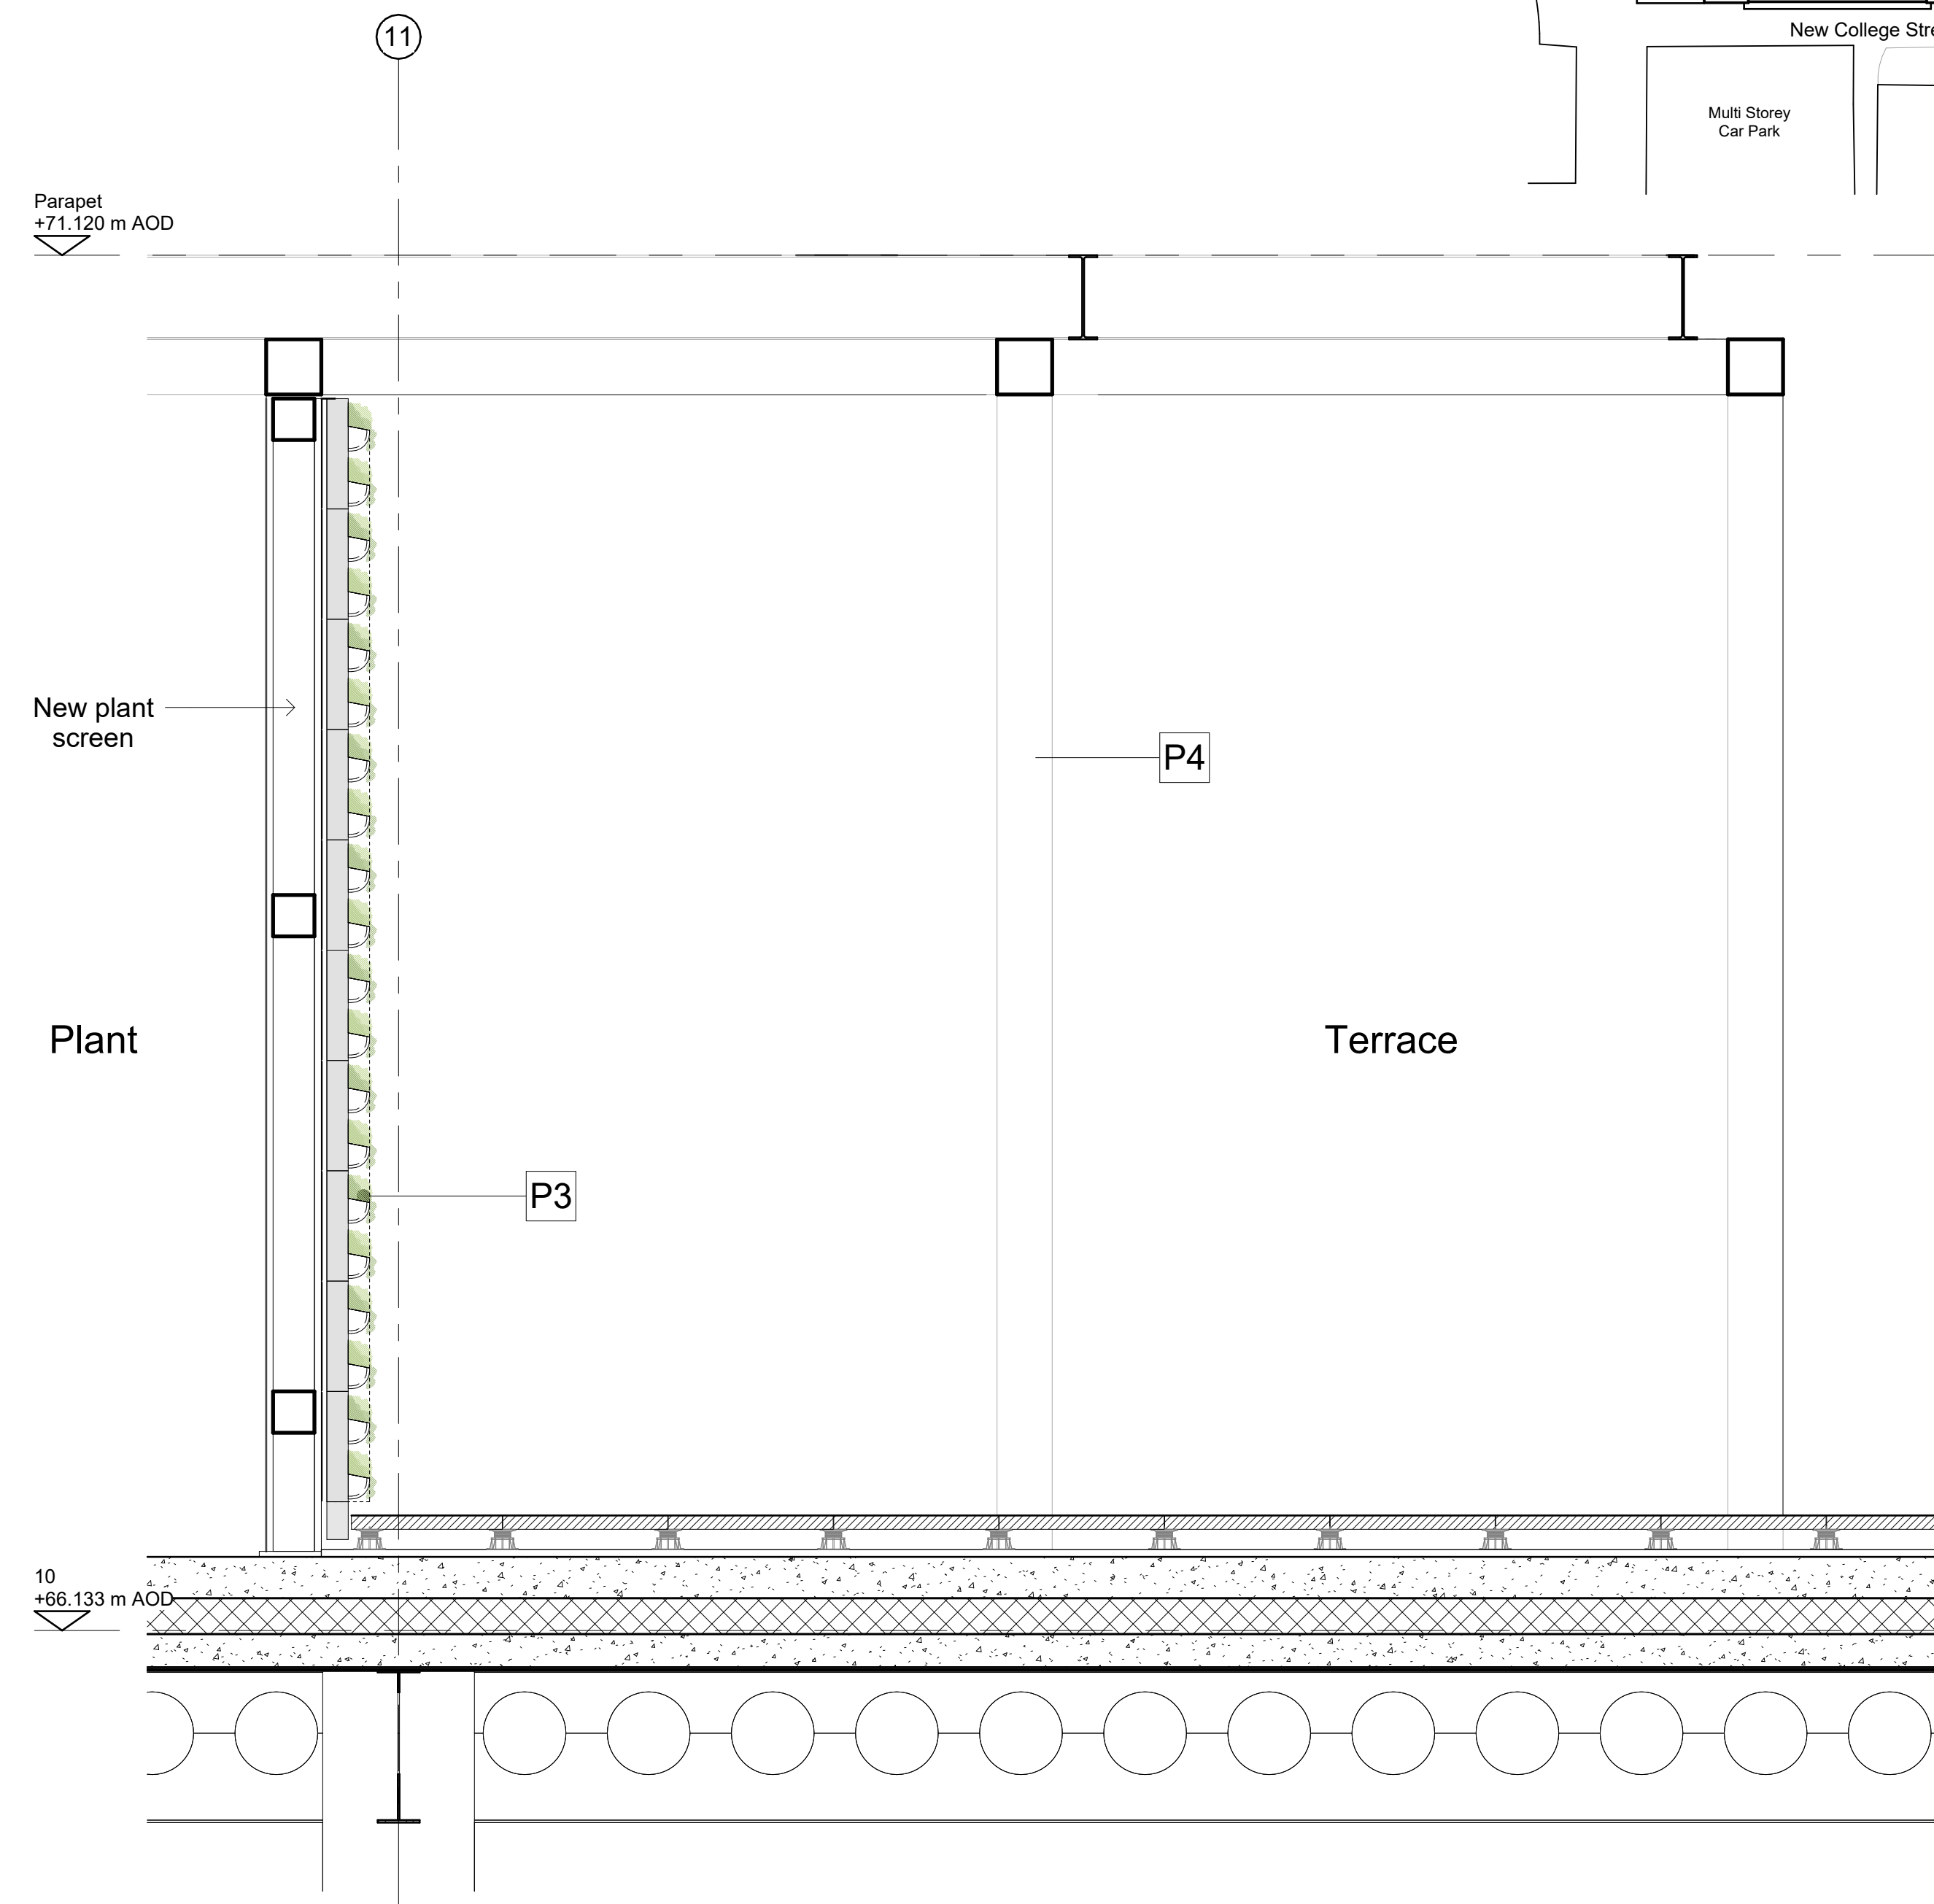

Scale 1:20 @ A1

P1	New glass balustrading	P9	New metal dark grey louvered door and overpanel to service bay
P2	New double glazed curtain walling with integrated door set	P10	New dark grey metal louvered fire escape door and overpanel
P3	New green wall / planting (subject to detailed design)	P11	New dark grey metal roller shutter to service bay
P4	New BMU structure with metallic / painted finish	P12	New revolving doors
P7	New glazed door (to replace existing)	P13	New seamless glazed escape door, frame to match existing
P8	New double glazed curtain walling with opening windows	P14	New capless double glazed curtain walling to replace single glazing and existing door, to match existing adjacent

SimpsonHaugh Architects Ltd 2024