


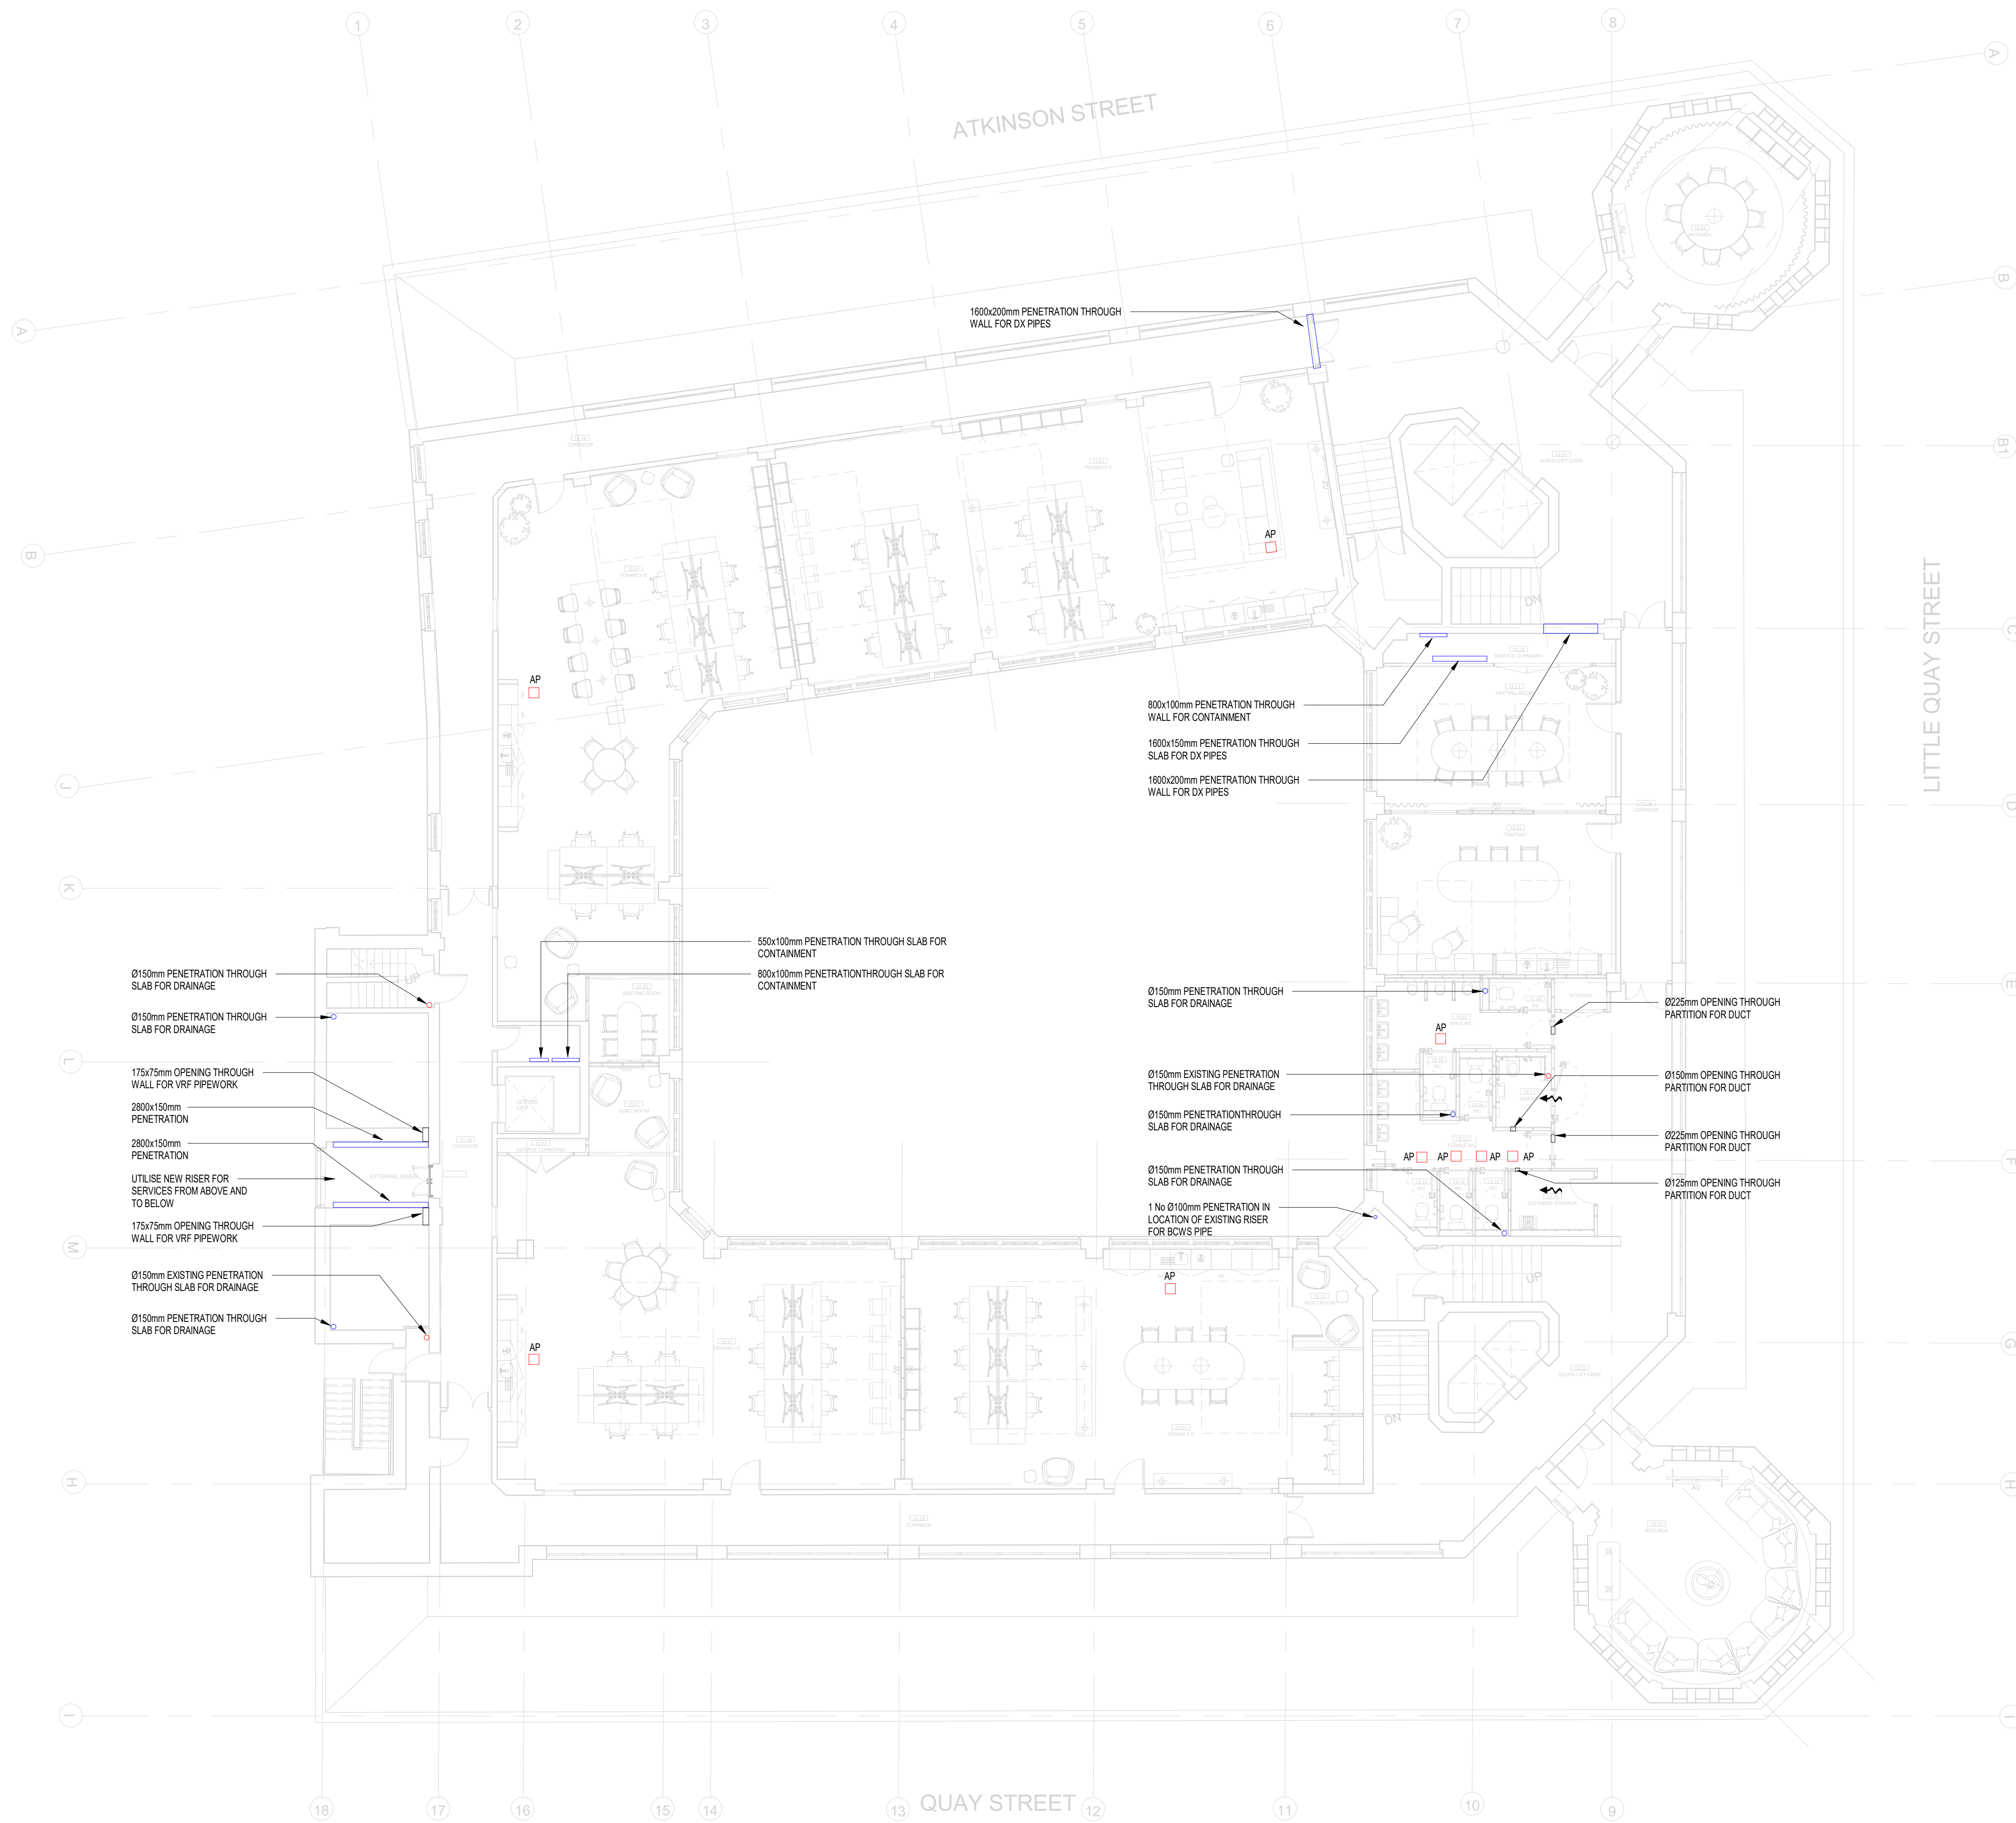

THIS DRAWING IS FOR INFORMATION ONLY DO NOT SCALE

CDM REGULATIONS

HAZARD	DATE ADDED	DATE INITIATED	DATE ASSESSMENT

GENERAL NOTES

1. THIS DRAWING IS SUBJECT TO COPYRIGHT AND IS NOT TO BE REPRODUCED IN PART OR WHOLE WITHOUT APPROVAL.

2. DO NOT SCALE THIS DRAWING - CHECK ALL DIMENSIONS ON SITE.

3. THIS DRAWING SHALL BE READ IN CONJUNCTION WITH THE PROJECT SPECIFICATIONS AND ALL OTHER CONTRACT DOCUMENTATION.

4. ALL DIMENSIONS ARE IN MILLIMETRES UNLESS OTHERWISE STATED.

LEGEND

EXISTING PENETRATIONS

PROPOSED PENETRATIONS

AP

ACCESS PANEL

WALL SLEEVE

DOOR UNDERCUT

P02	30.07.24	DUCTWORK OPENINGS INDICATED & RISER DETAIL AMENDED	DB	SH
P01	19.06.24	ISSUED FOR COMMENT & APPROVAL	DB	SH
REV	DATE	AMENDMENTS	BY	CHKD

FOR INFORMATION

Commercial Services Design Ltd

Unit 5
Woodside Court
Clayton Wood Rise
LE11 5HF
Tel: 0113 3223190
Web: www.csdesign.uk.com

CLIENT

G&H BUILDING SERVICES

PROJECT

SUNLIGHT HOUSE
LITTLE QUAY STREET
MANCHESTER M3 3HP

TITLE

BUILDERWORK REQUIREMENTS LAYOUT
LEVEL 13

SCALE @ A1: 1:100

CD REF: CSD 1298

DRAWN: MW

ENGINEER: DB

STARTED: JUNE 24

ISSUED: JULY 24

DESIGNED: DB

APPROVED: BW

PROJECT NO:

1298-CSD-XX-13-DR-BW-2514

REV:

P02

Project Originator: Valued Line Type: Designer: Drawing Number

ARCHITECTURE IS BASED ON ANOMALY DESIGN ARCHITECTS
DRAWING NO. SUH-AND-PO-13-DR-A-0113 (01)
LEVEL 13 PLAN
REVISED 01.06.2024