
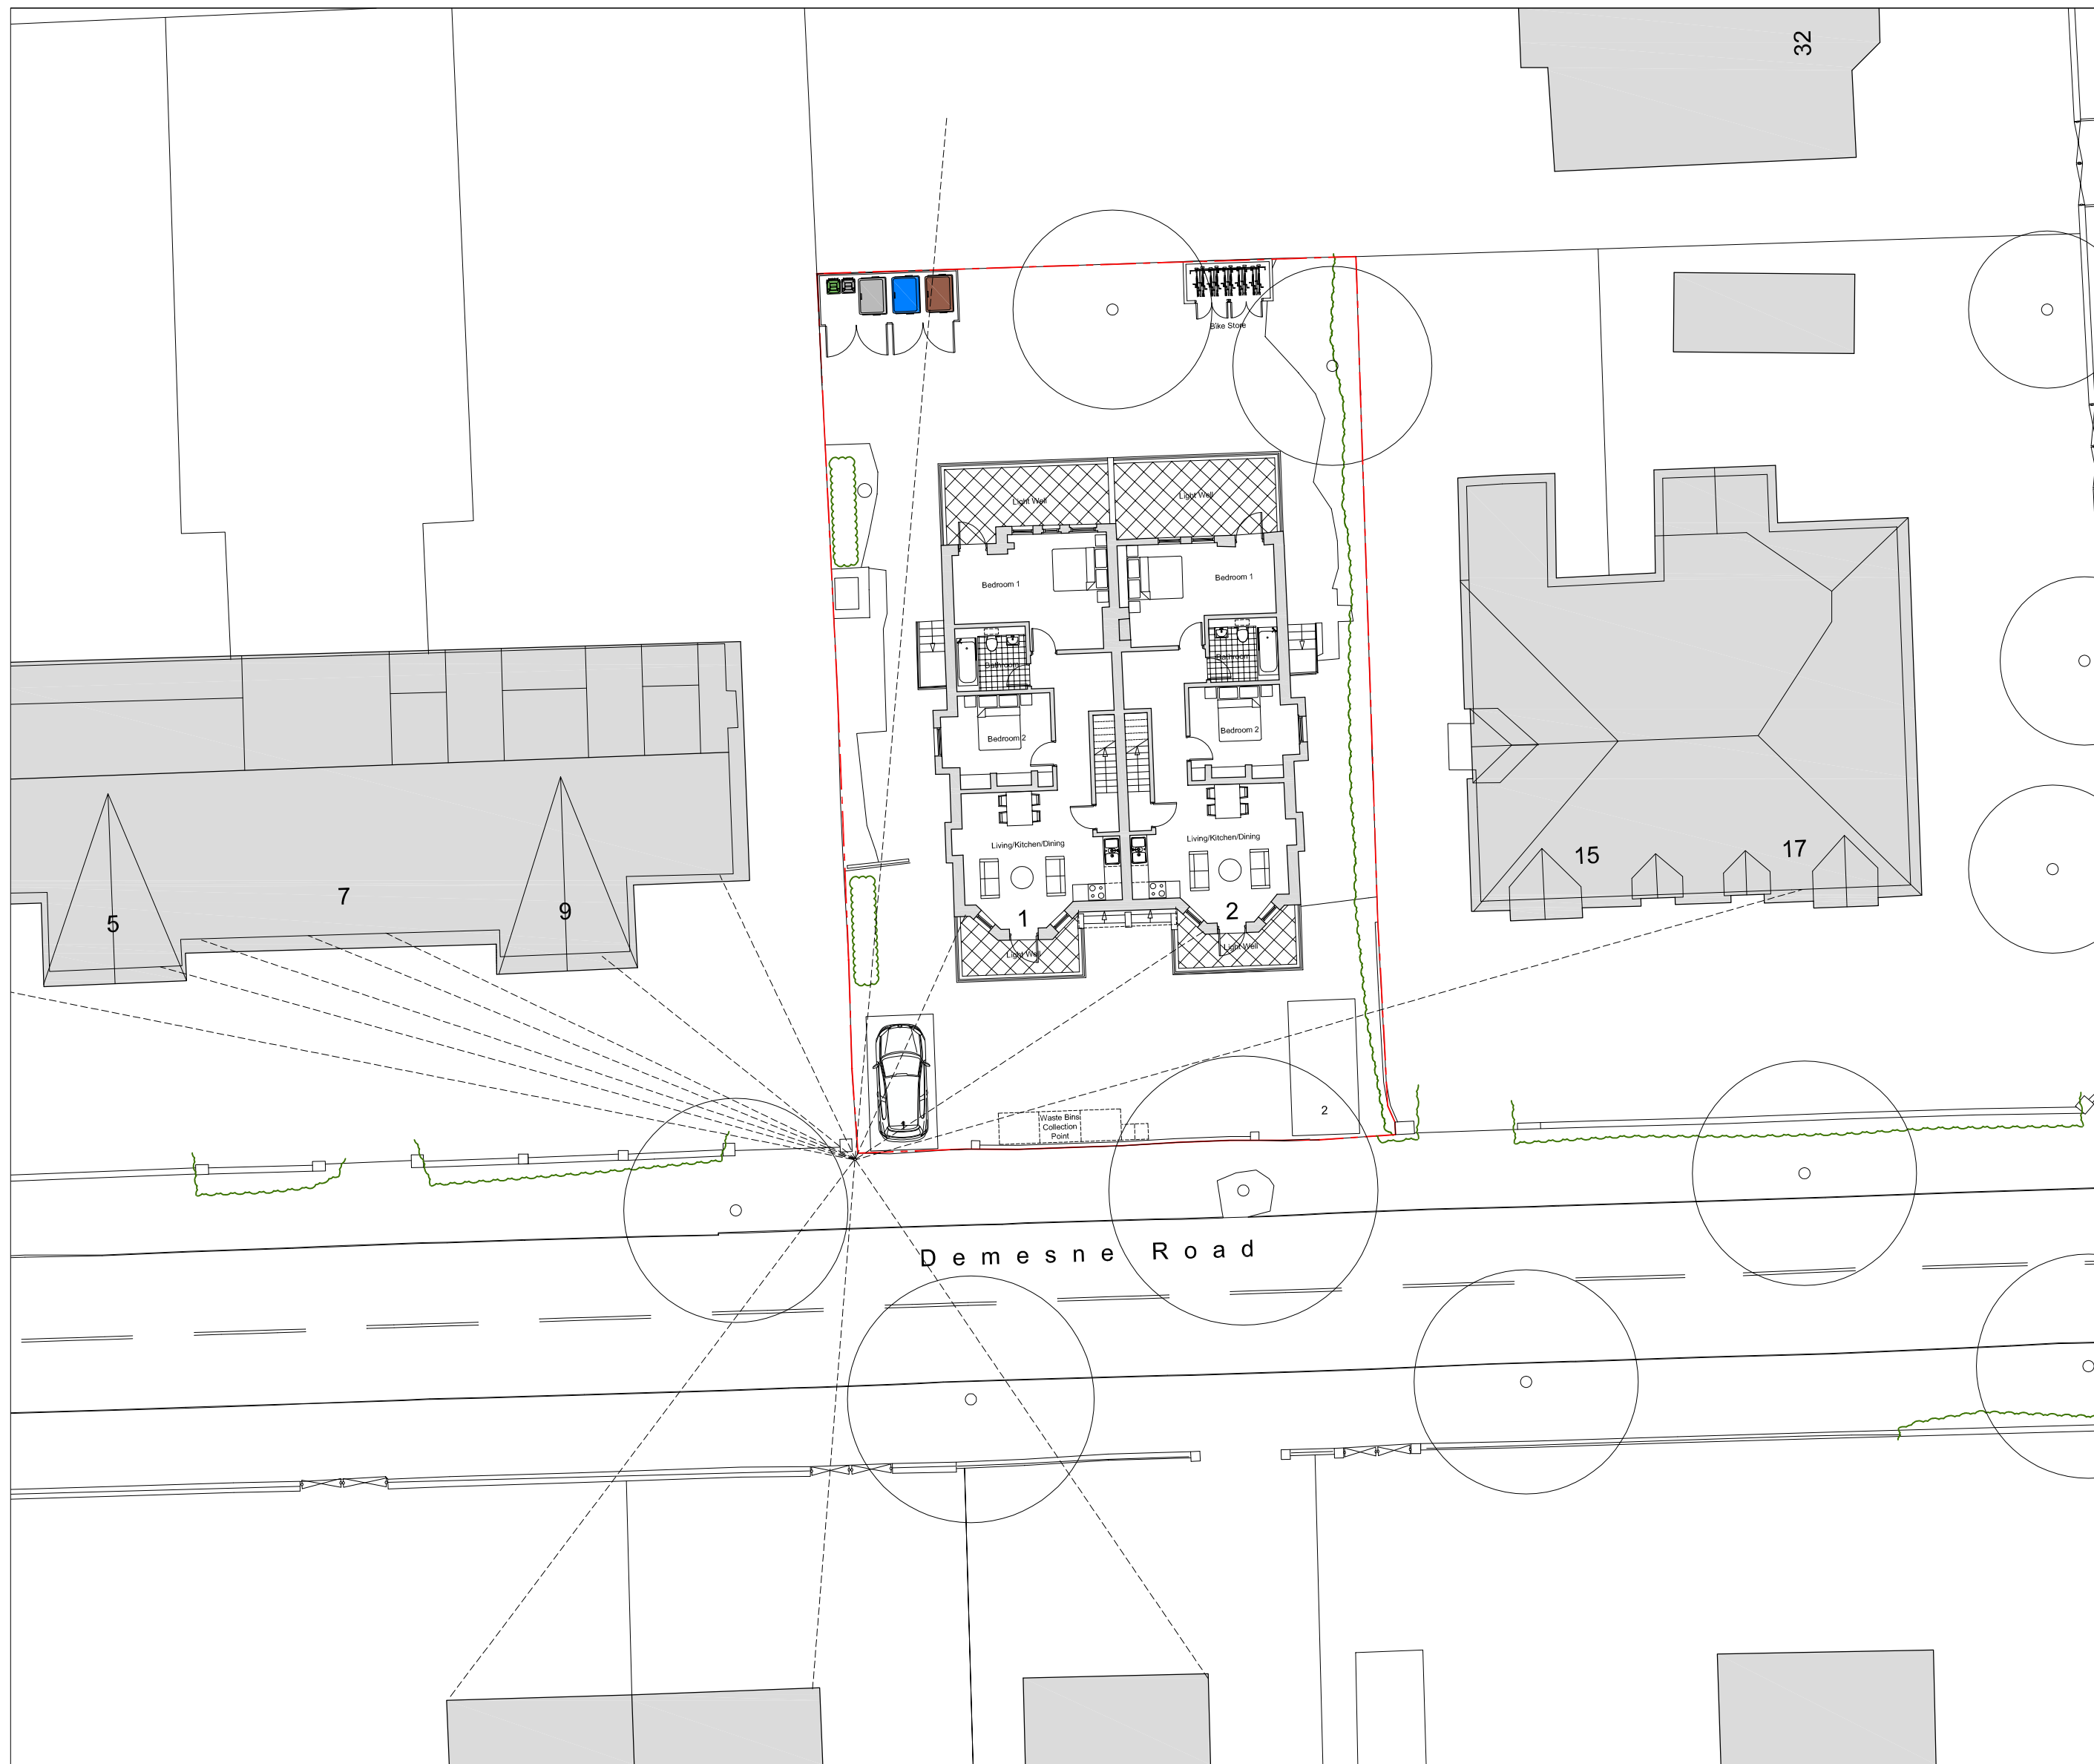
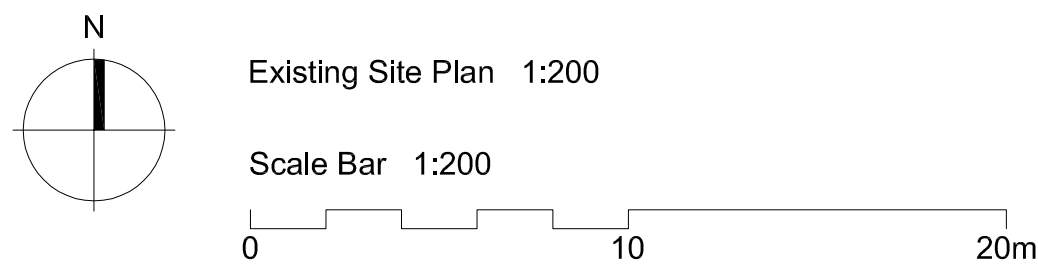


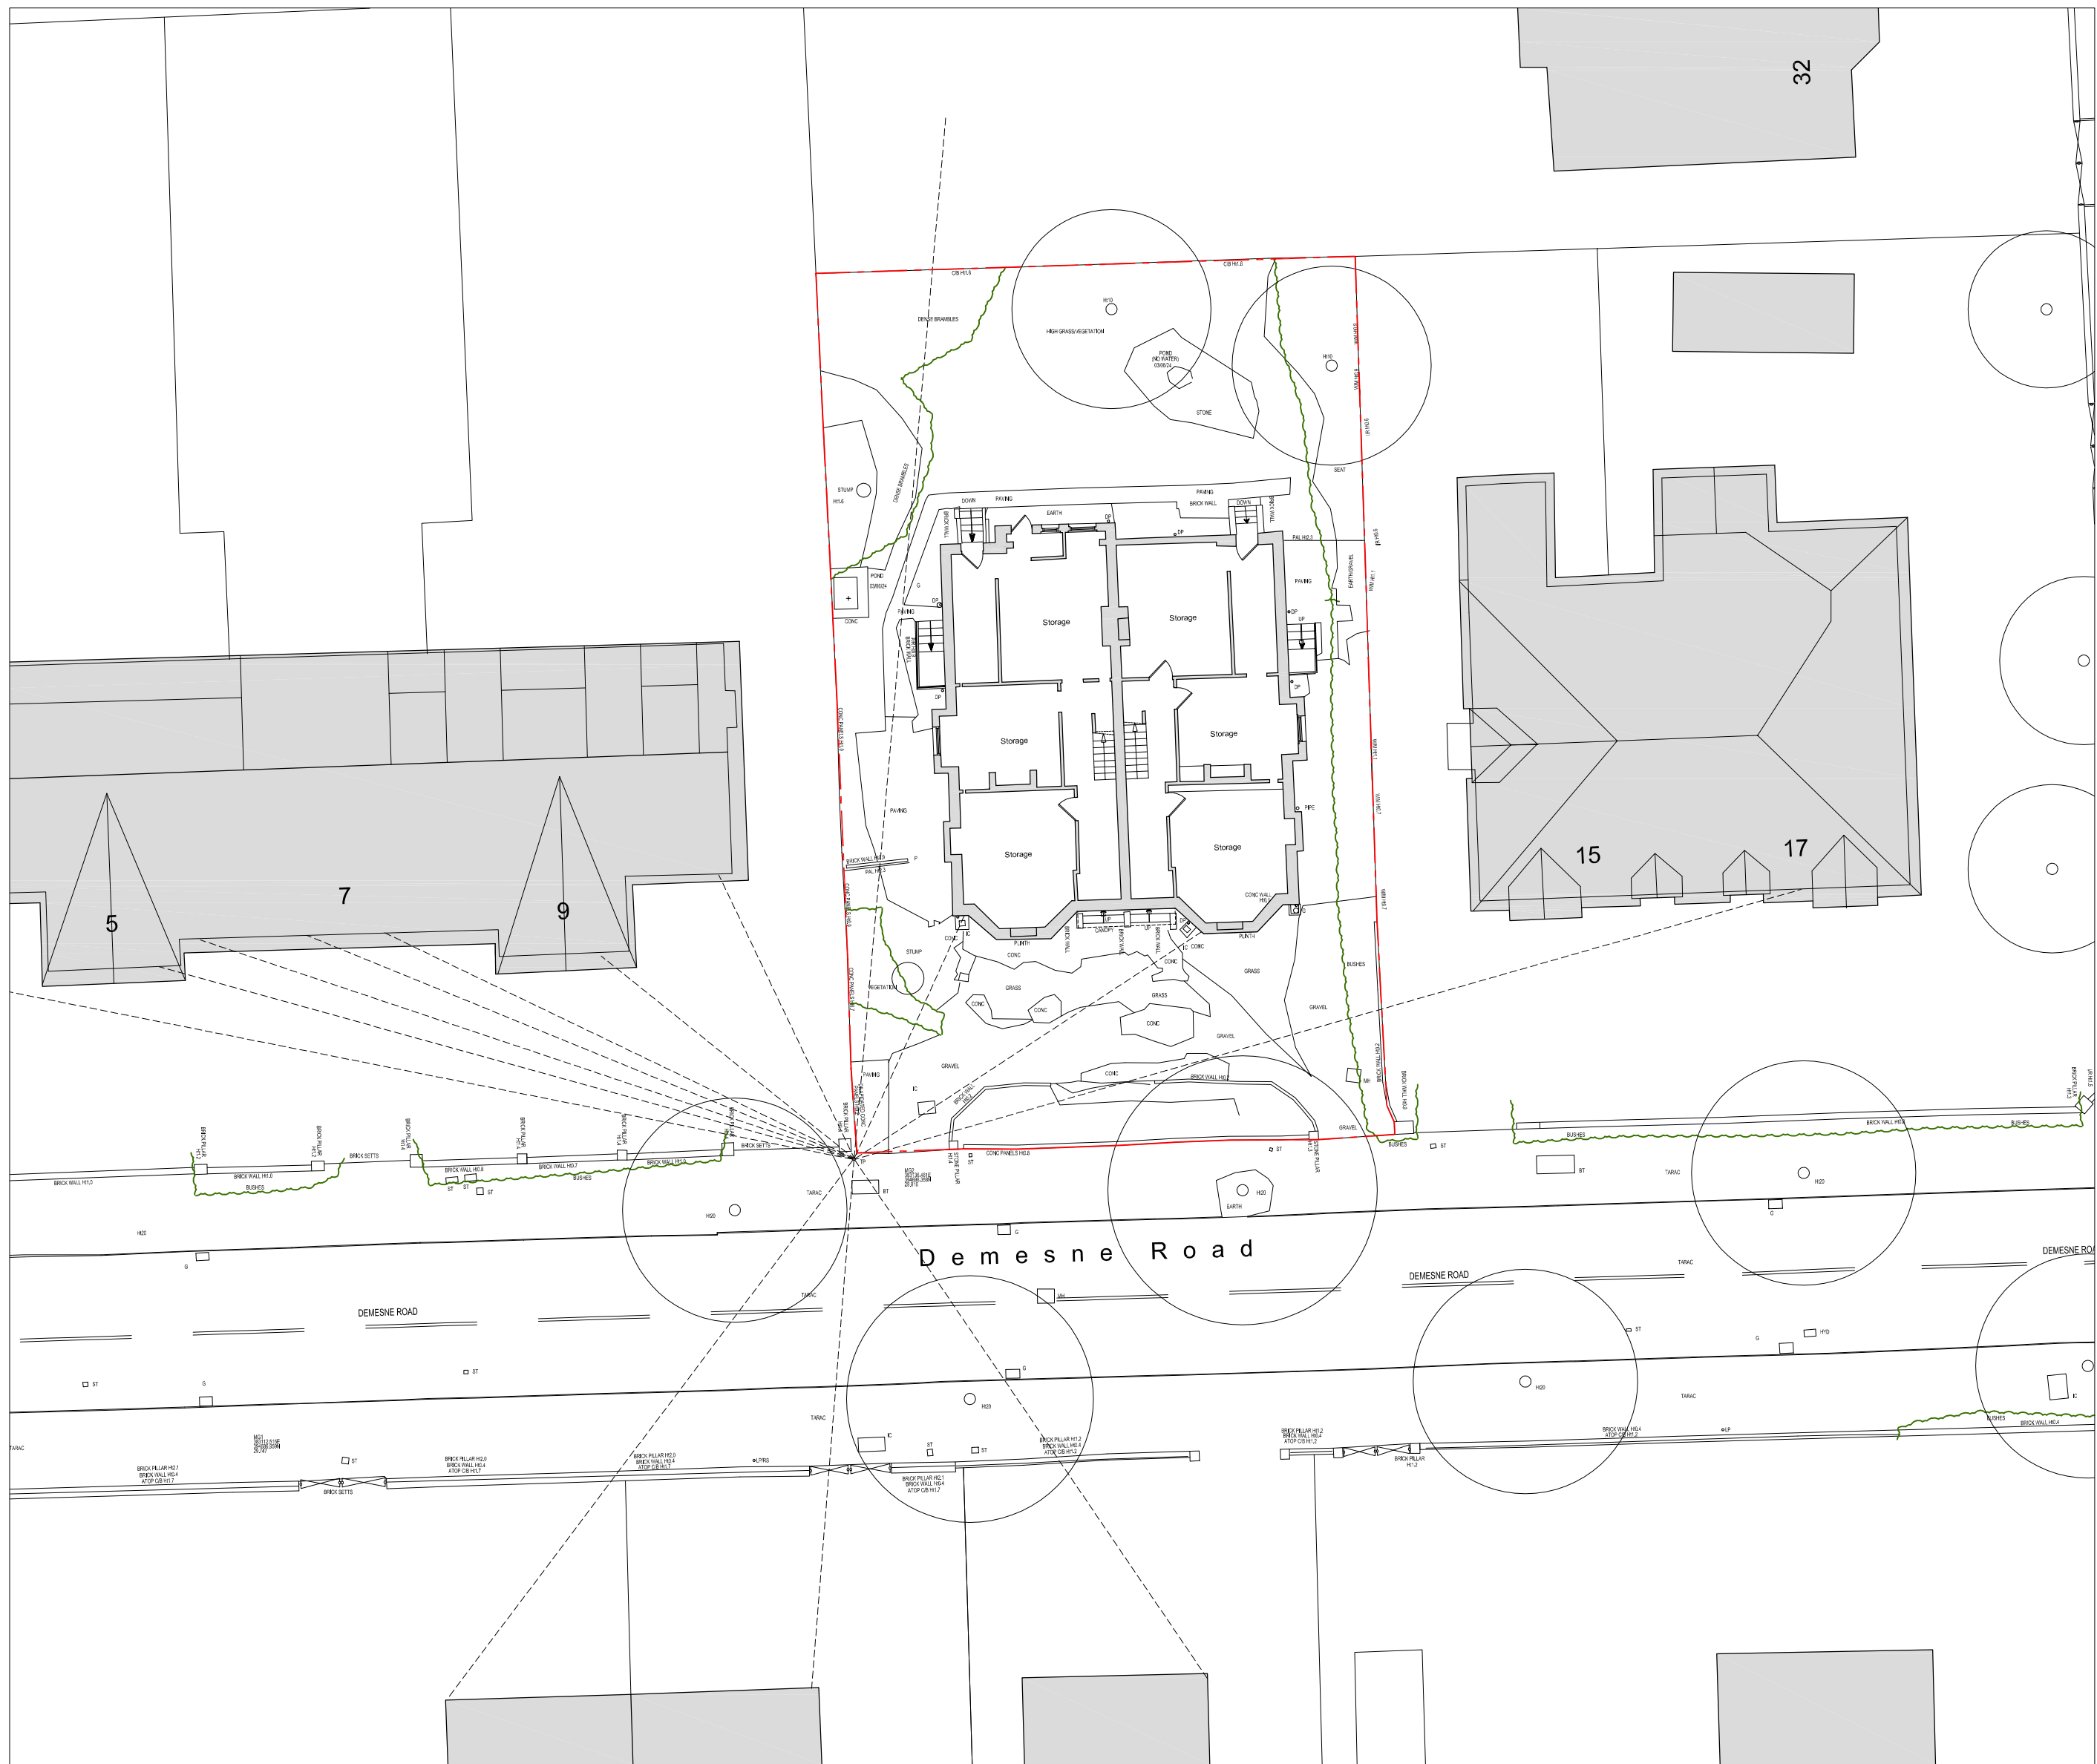

Proposed Site Plan 1:200