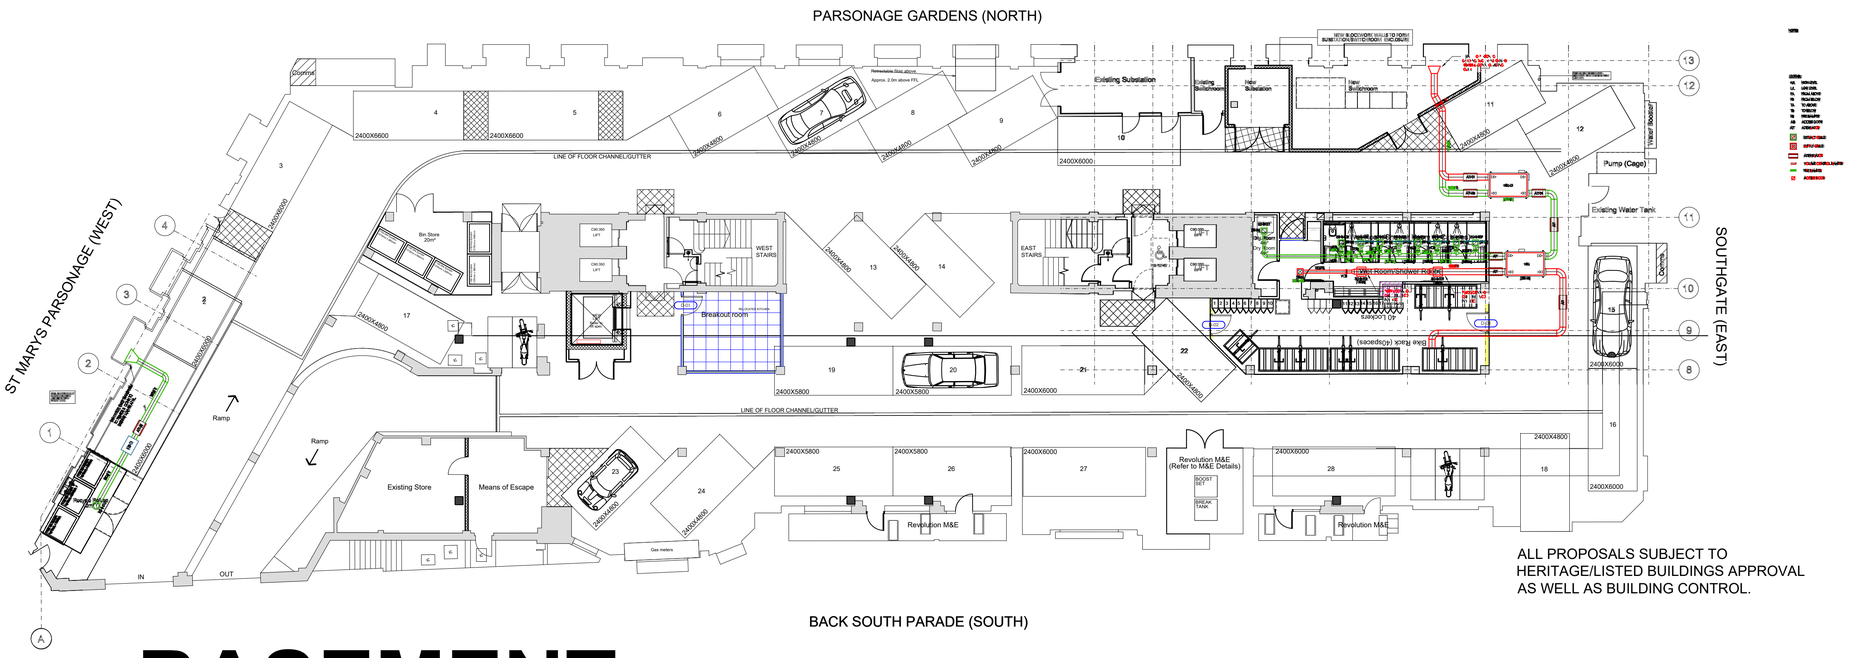
ARKWRIGHT HOUSE


PARSONAGE GARDENS (NORTH)
ST MARYS PARSONAGE (WEST)
SOUTHGATE (EAST)
BACK SOUTH PARADE (SOUTH)
Existing Substation
New Substation
Existing Switchroom
New Switchroom
Pump (Cage)
Water Booster
Existing Water Tank
Dormis
Bin Store 20m²
WEST STAIRS
EAST STAIRS
Breakout room
Wet Room/Shower Room
Bike Rack (Sheffield)
Ramp
Ramp
Existing Store
Means of Escape
Revolution M&E
Revolution M&E
Revolution M&E (Refer to M&E Details)
BOOST SET
BREAK TANK
Gas meters
LINE OF FLOOR CHANNEL/GUTTER
LINE OF FLOOR CHANNEL/GUTTER
IN
OUT
Approx. 2.0m above FFL
Approx. 2.2m above FFL
2400X6600
2400X6600
2400X4800
2400X4800
2400X4800
2400X6000
2400X4800
2400X4800
2400X4800
2400X4800
2400X5800
2400X5800
2400X6000
2400X6000
2400X4800
2400X5800
2400X5800
2400X6000
2400X6000
2400X4800
2400X6000
2400X4800
2400X4800
2400X4800
2400X6000
2400X6000
2400X4800
2400X4800
2400X6000
2400X6000
2400X4800
2400X4800
2400X6000
2400X6000