


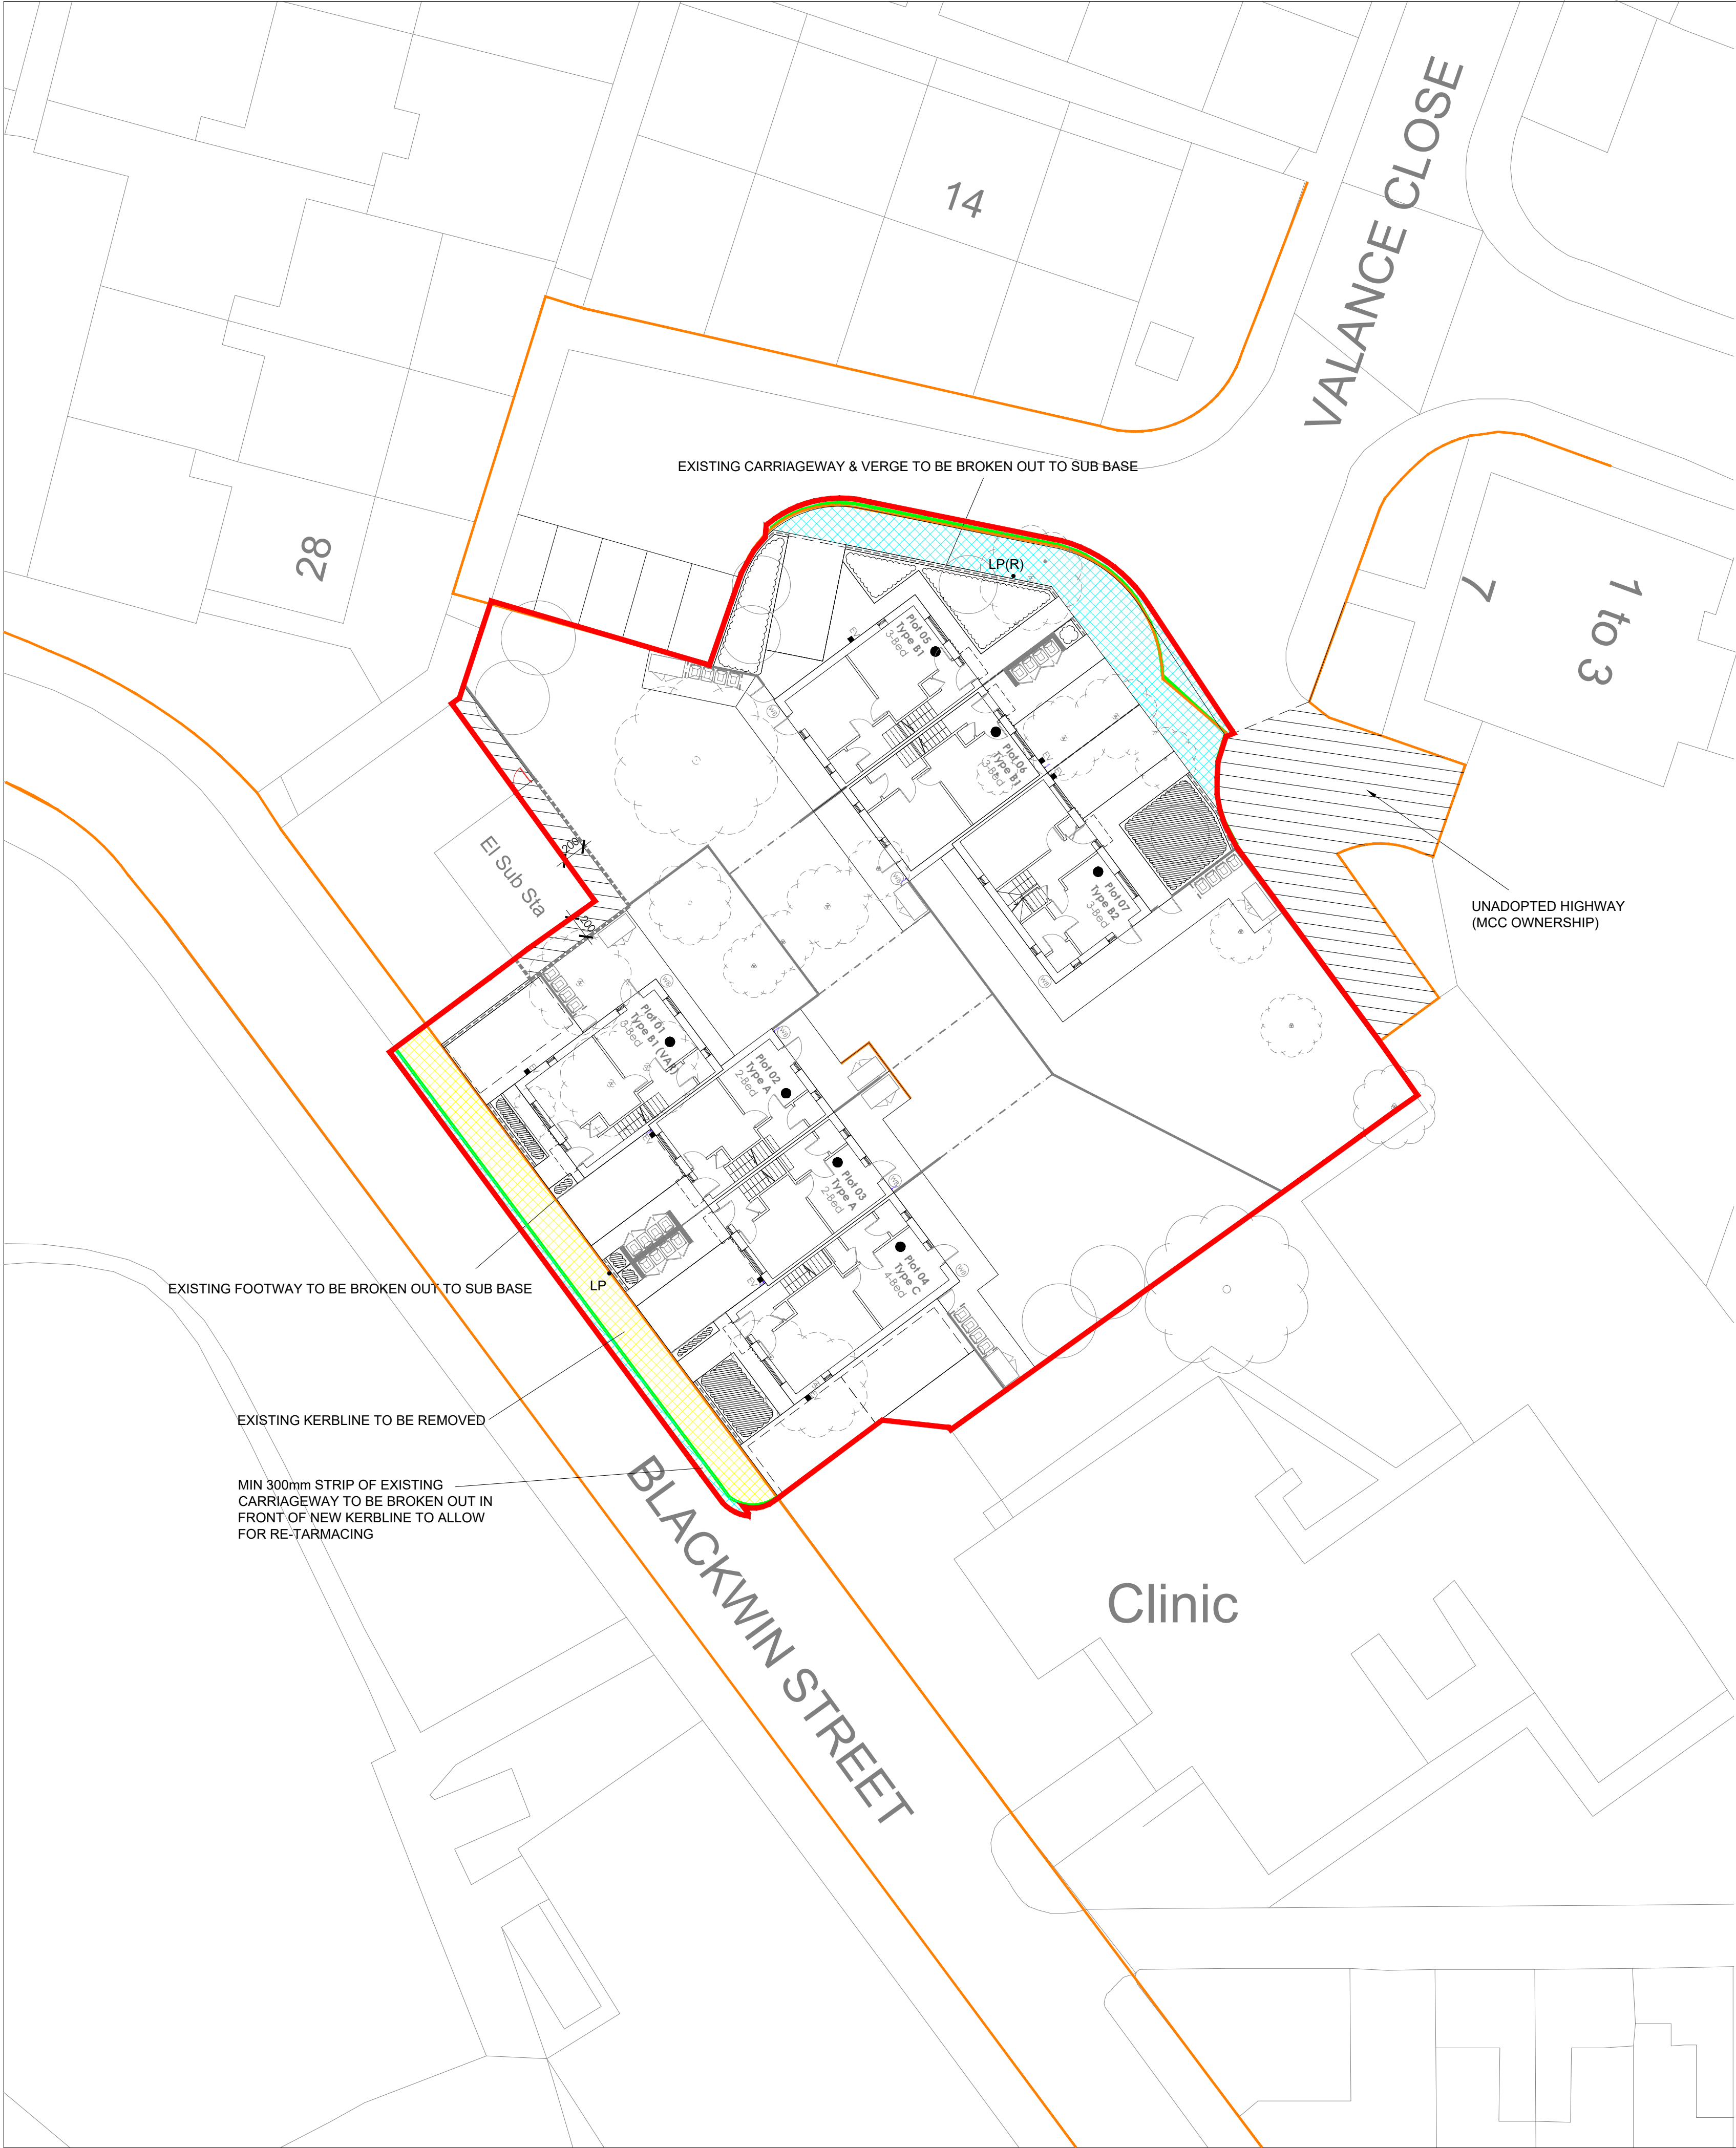

DESIGN NOTE

PROPOSED SITE CLEARANCE PLAN ONLY.
FOR FULL SET OF PROPOSED S278 DRAWINGS, SEE
APPROPRIATE CARLEY DAINES AND PARTNERS
DRAWINGS AS BELOW:

13126-100 - S278 GENERAL ARRANGEMENT & DETAILS
13126-101 - S278 REDLINE BOUNDARY
13126-102 - S278 KERBING ARRANGEMENT

DESIGN NOTE

NO WORKS TO EXISTING ADOPTED HIGHWAY ARE TO BE
CARRIED OUT UNTIL SECTION 278 LEGAL APPROVAL HAS
BEEN COMPLETED, RELEVANT TRAFFIC MANAGEMENT IS
APPROVAL AND ROADSPACE PERMITS IN PLACE WITH
MANCHESTER CITY COUNCIL.
ALL WORKS TO BE CARRIED OUT IN ACCORDANCE WITH
HIGHWAYS SPECIFICATIONS AND TO MCC STANDARD
DETAILS.

-
- S278 WORKS BOUNDARY

DESIGN NOTE

FOOTWAY AND ROAD CARRIAGEWAY
SURFACE COURSE TO BE PLANED AHEAD
OF RE-SURFACING TO MAKE GOOD.
EXTENTS OF RESURFACING TO BE AGREED
ON SITE WITH HIGHWAYS ENGINEER.

NOTES		
DO NOT SCALE OFF THIS DRAWING IF IN DOUBT - ASK		
A	28/06/24	AMENDED TO MCC HIGHWAYS COMMENTS
-	03/06/24	INITIAL ISSUE FOR MCC S278 REVIEW
REV.	DATE	DESCRIPTION
CLIENT		
ONE MANCHESTER		
Carley Daines and Partners Limited Consulting Civil and Structural Engineers 11 Bridgewater Road Walkden Worsley Manchester M28 3JE Tel 0161 799 2720 Fax 0161 790 3474 E-mail mail@carleydaines.co.uk		
TITLE		
DEVELOPMENT AT BLACKWIN STREET GORTON		
SECTION 278 DRAWINGS SITE CLEARANCE		
Drawn	M.HOLE	Checked A. MULLIGAN
Date	JUNE 2024	Date JUNE 2024
Scale	1:200	
Drawing No.	22-B-13126/103	A