



C:\Users\Leon.Blythe\OneDrive - Begbies Traynor Group\Desktop\Ambrose Street\278 Ambrose Street, Manchester Mastercopy (4435).dwg

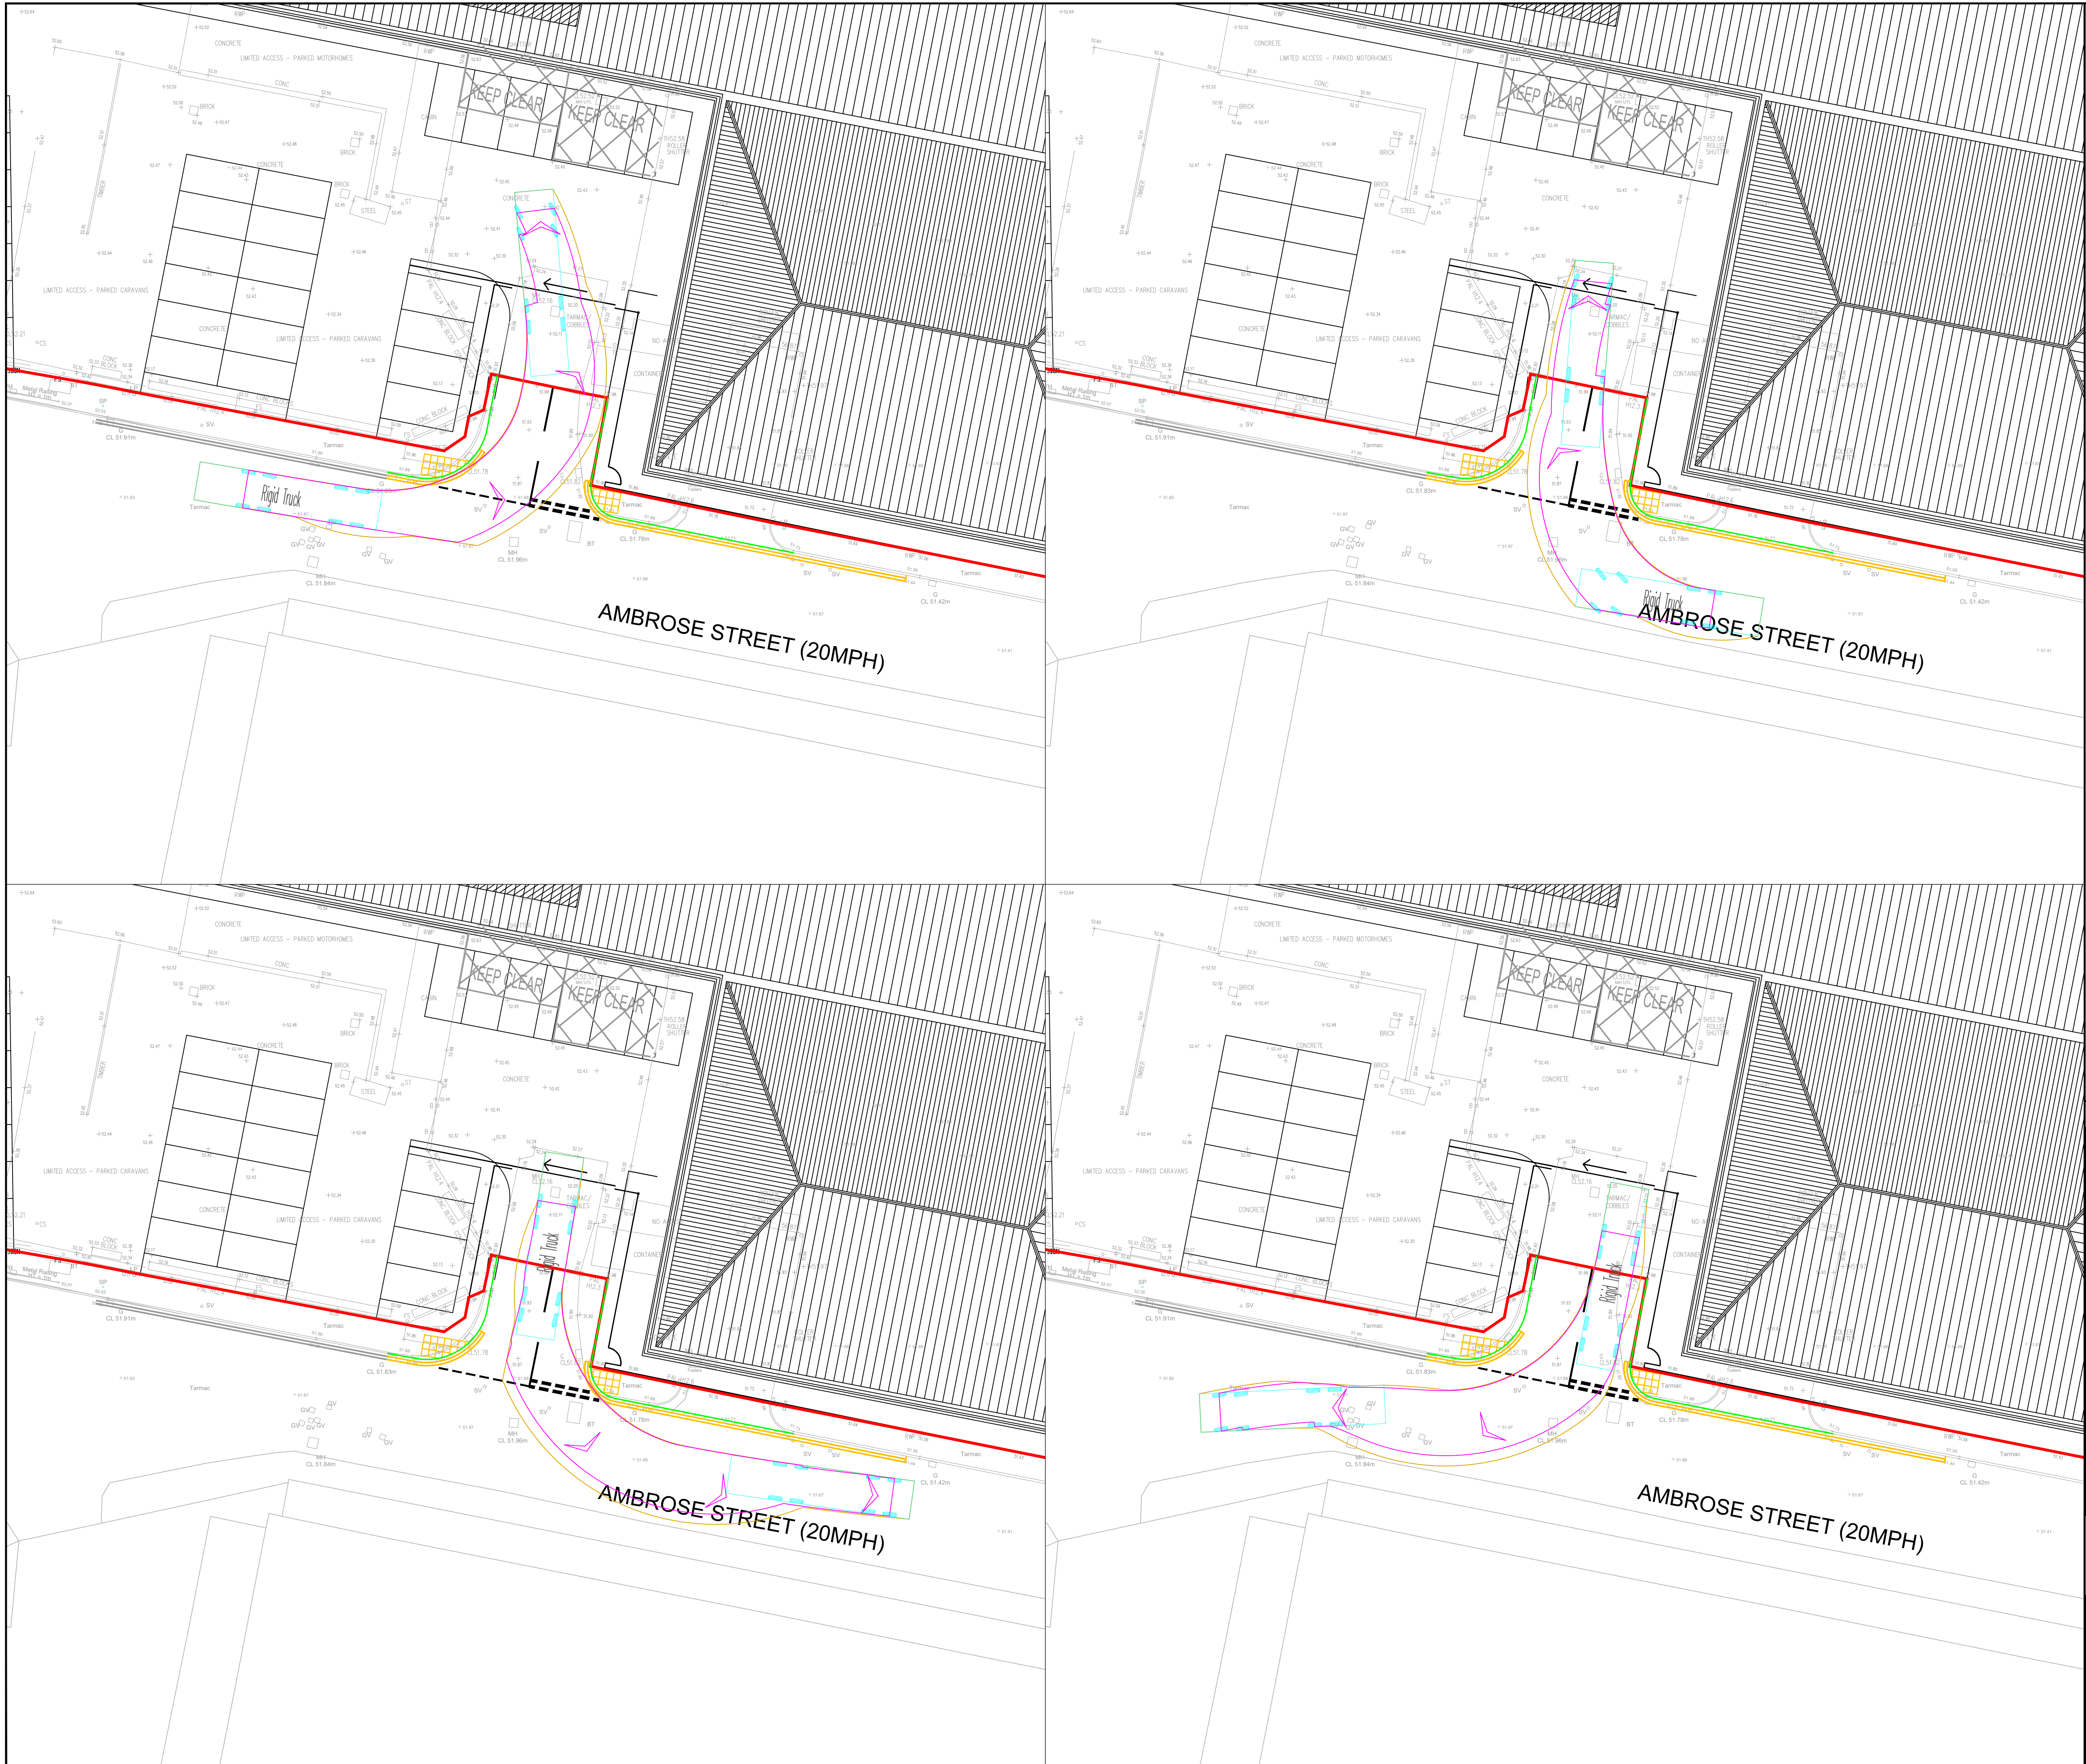

NOTES

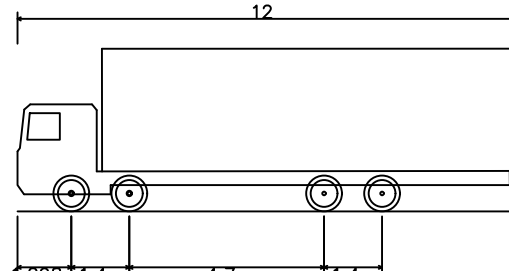

Rigid Truck
Overall Length 12.000m
Overall Width 2.500m
Overall Body Height 3.928m
Min Body Ground Clearance 0.412m
Track Width 2.471m
Lock to Lock Time 6.00s
Kerb to Kerb Turning Radius 11.900m



REV	DETAILS		DRAWN	CHECKED	DATE
CLIENT: GKCPM					
PROJECT: AMBROSE STREET, MANCHESTER					
DRAWING TITLE: SWEPT PATH ANALYSIS					
SCALES: 1:200 @ A1					
DRAWN: LB		CHECKED: JC		DATE: MAY 24	
Eddisons 340 Deansgate Manchester M3 4LY Email: info@croffts.co.uk Tel: 0161 837 7380 Web: www.eddisons.com/services/transport-planning					
DRAWING NUMBER: 4435-SP01					REVISION: -

Eddisons