



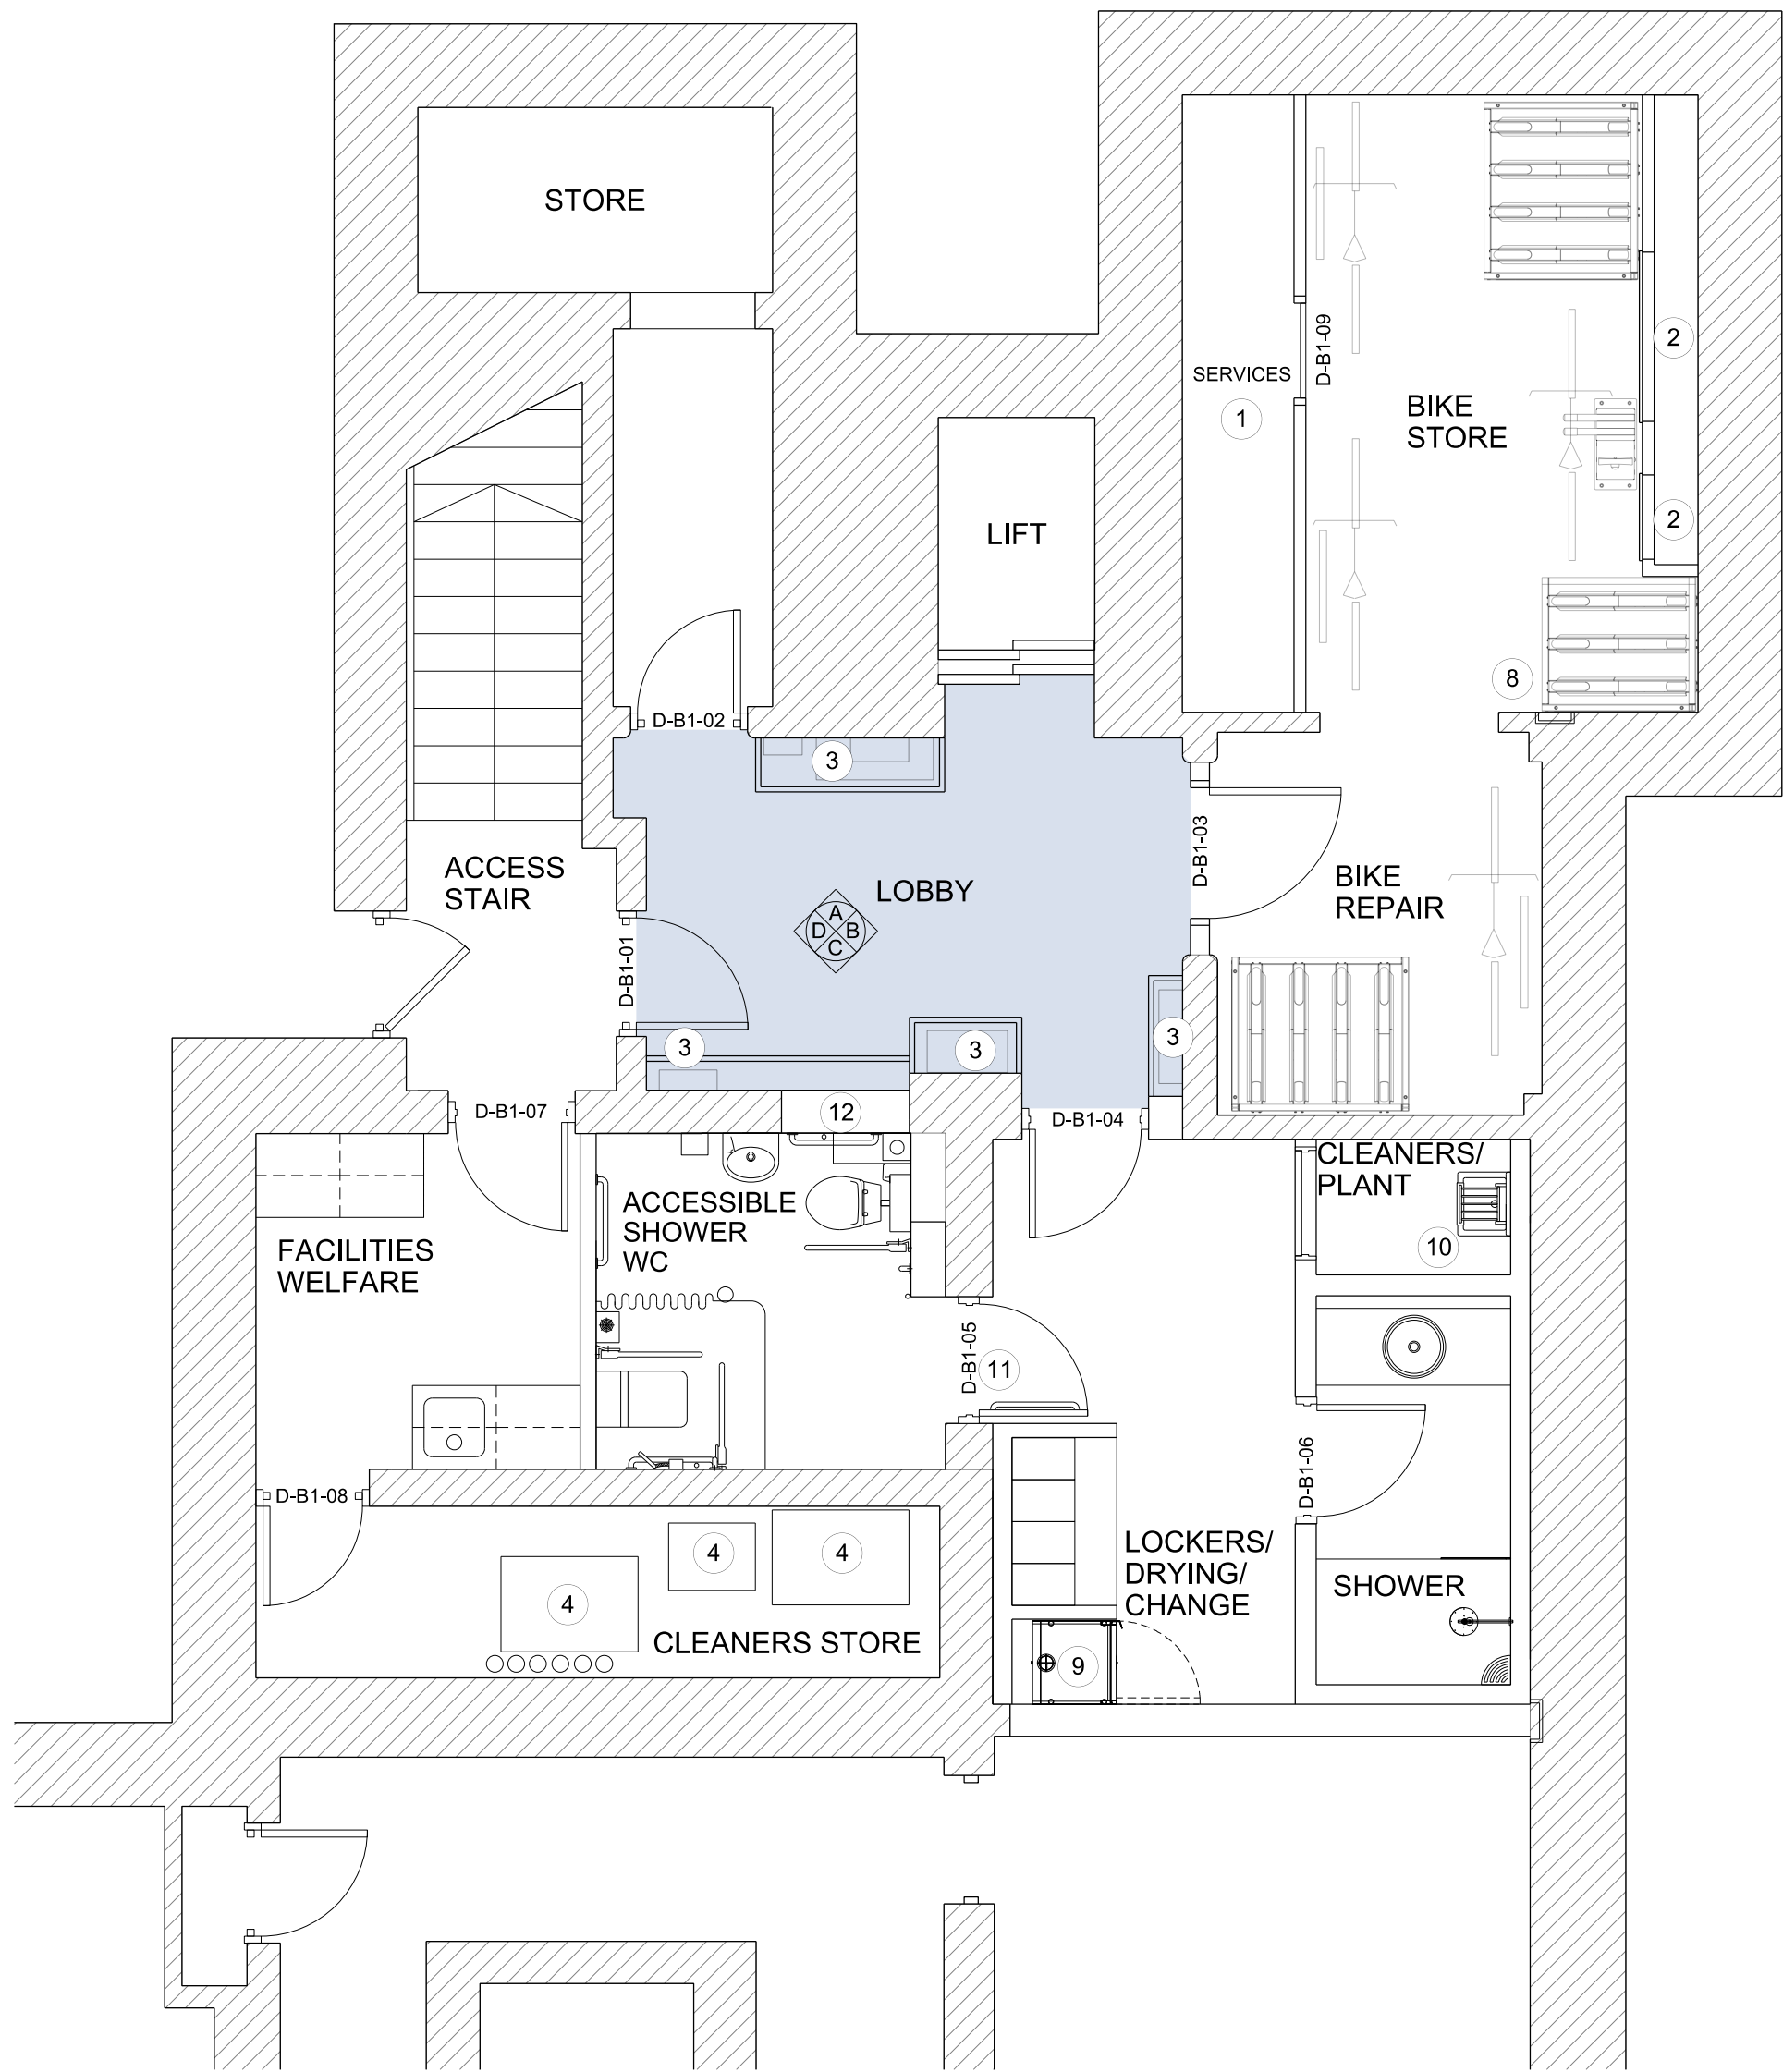


PROPOSED GA PLAN


EXISTING LOBBY

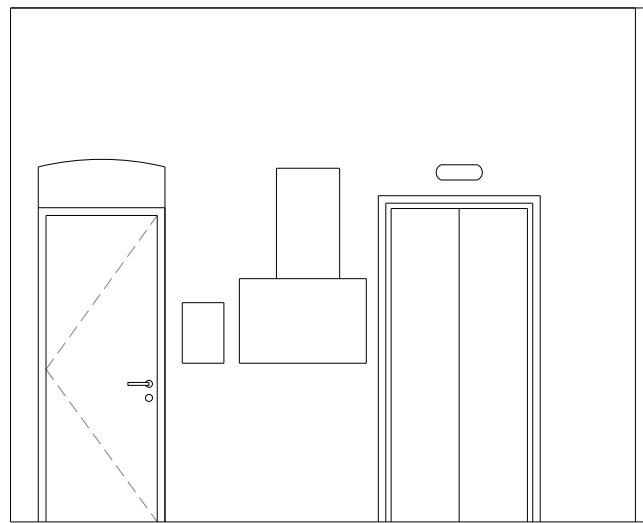


ELEVATION A

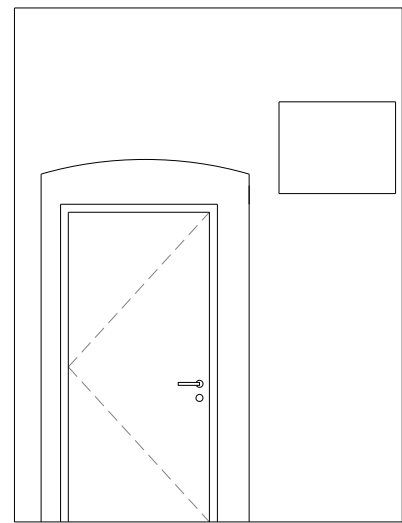

ELEVATION B

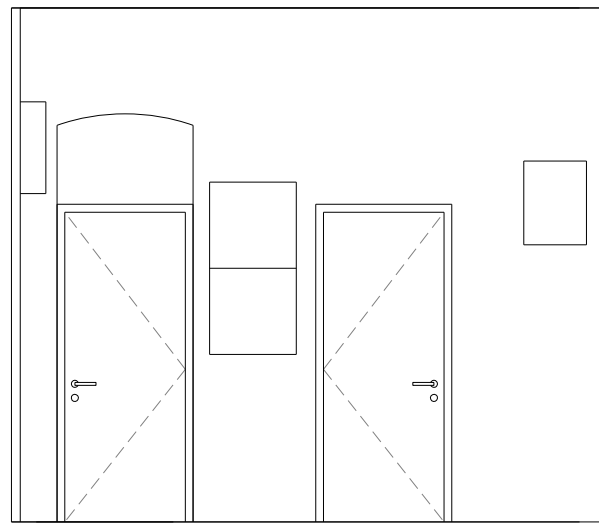


ELEVATION C

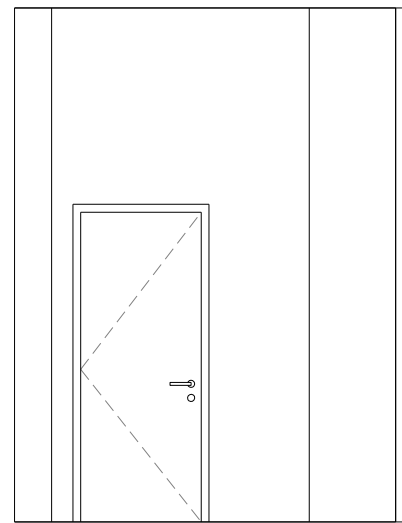


ELEVATION D


PROPOSED LOBBY

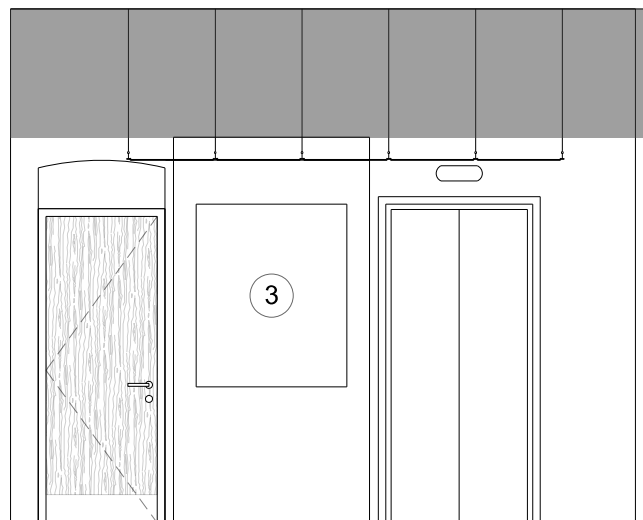


ELEVATION A

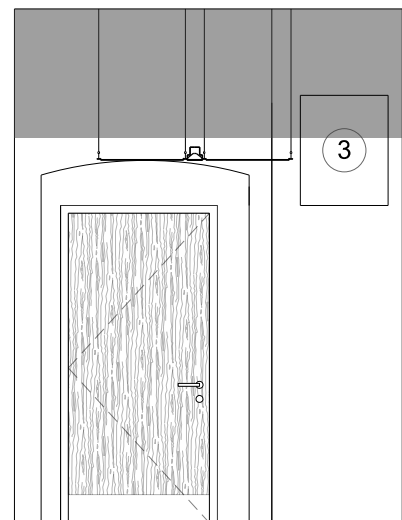

ELEVATION B

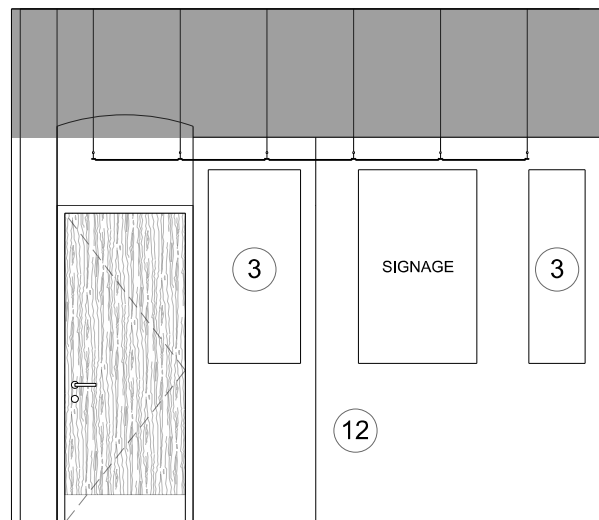

ELEVATION C

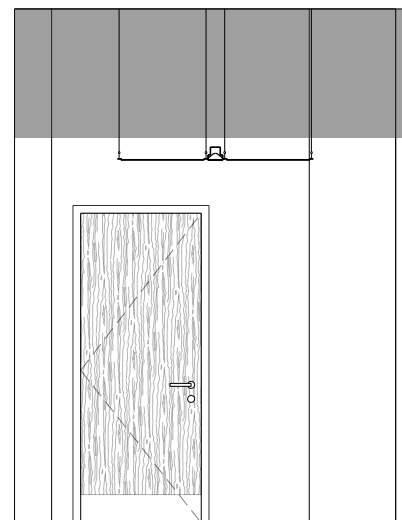


ELEVATION D

NOTES / REVISION
*REV A - 16/08/2024
*Coordination update
*REV B - 03/09/2024
*Door in-fill clarification - Elevation C

BASEMENT GA PLAN KEY

- 1 SERVICES ACCESS DOOR
- 2 MEP ACCESS HATCH
- 3 ENCLOSED MEP WITH ACCESS HATCH
- 4 REPLACED UTILITY ACCESS HATCHES
- 5 SUSPENDE METAL MESH CEILING SYSTEM
- 6 PLASTERBOARD CEILING
- 7 MF SUSPENDE CEILING SYSTEM
- 8 MODIFIED BIKE RACK TO FIT WITHIN RECESS
- 9 ELECTRIC DRYING CABINET
- 10 CLEANERS SINK
- 11 NEW DOOR OPENING
- 12 EXISTING DOOR TO BE INFILLED

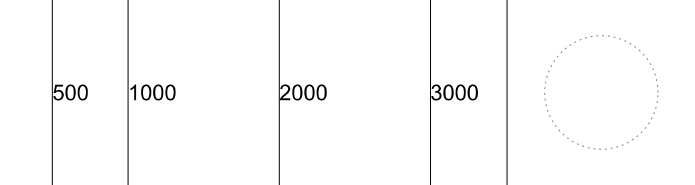

PROJECT ROYAL LONDON HOUSE, DEANS GATE, MANCHESTER			
CLIENT AM ALPHA			
TITLE PROPOSED BASEMENT LOBBY			
SCALE 1:50@A1 1:25@A3		DATE AUGUST 2024	
JOB No 1573	DWG No AL[05]0300	REV B	
ISSUE FOR PLANNING			

JB+CO ARCHITECTS
+ DESIGNERS

Jeffrey Bell Architects
3 Cobourg Street
Manchester
M1 3GY