


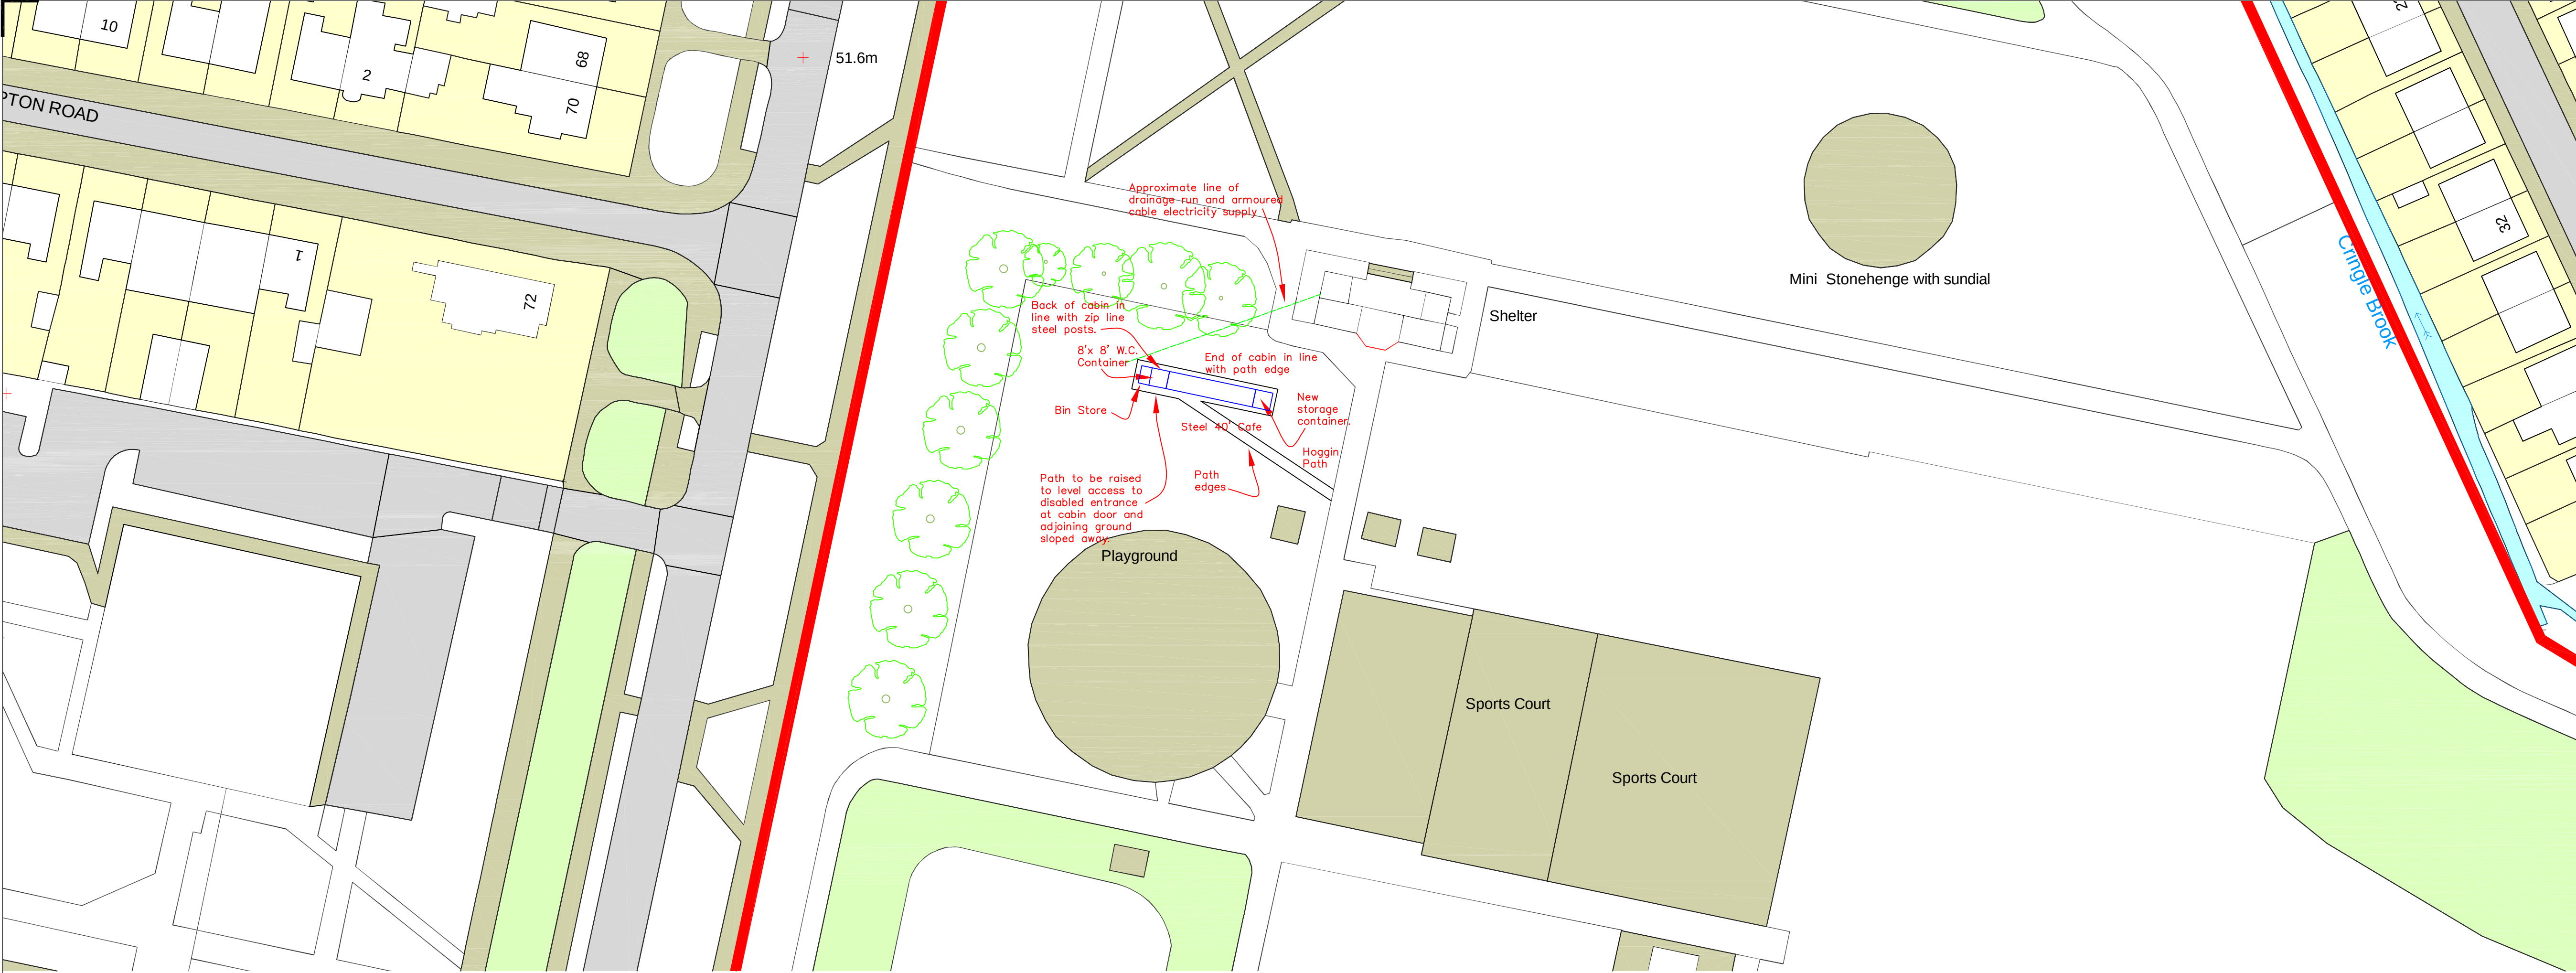

NOTES

- All dimensions are in millimetres unless otherwise stated
- This drawing is to be read with all other relevant documentation
- Do not scale from this drawing, all measurement data should be taken directly from the model

Notes

The park is a walk in park and the proposal is for a cafe to serve park users. The proposal is for two steel container cat set side by side and clad in a green trellis framework with a variety of climbers and other interesting plant, hedge and tr varieties as noted to allow the containers to blend in to the green surroundings.

Containers to be finished with a trellis in a green preservati finish. Trellis to be fixed to 47x47 frame constructed to car trellis at max 600 c/c. Frame fixed to steel brackets welded container.

Planting bed (where not in pots) to perimeter to be 500mm with 200mm of 20mm limestone covered with a Terram WeedGuard geotextile backfill with topsoil with a little compo manure which will encourage healthy growth.

Roof to be fitted with Fully Grown Sedum Roof Pack.

New Clematis & other Plants to be from established plants than seeds or cuttings. Plant 1 metre apart to the perimet the container and between between 15 and 30cm from trell structure.Terram WeedGuard geotextile backfill with topsoil w little compost or manure which will encourage healthy growth New Clematis to be from established plants rather than see cuttings. Plant 1 metre apart to the perimeter of the conta and between between 15 and 30cm from trellis structure la;

Armand clematis, or Clematis armandii is an attractive vine spills forth with white flowers in spring and early summer, a a backdrop of rich evergreen leaves.

The accomplished combination of colours and shades makes plant a great fixture in any outdoor space, whether you've s access to soil or you're limited to containers.

The plant is native to China but has found fans all over the world, and its hardiness preferences suit it well to growth in British conditions.

It's a pleasure to look at, easy to grow, and ready to comb with myriad other blooms.

It's easy to grow is simple & beautiful.

There's something uniquely captivating about vines –the way take vertical surfaces in their stride, playing with our expect about space and how to use it.

The flowers are small white blooms that burst forth in sprin gentle and delicate.

Clematis armandii is both early-flowering and vigorous type gives a good display and is generally scented, producing a fantastic aroma.

Cucumber, vine tomato, grape vine, espalier apple, bay tree, squash, herbs and blackberry. are shown on the image by Manchester Urban Diggers and the 3D Visuals and have var cover and growing rates.

110 dia. soil pipe laid at 1:80. on min 100mm 4/10mm pipe

