
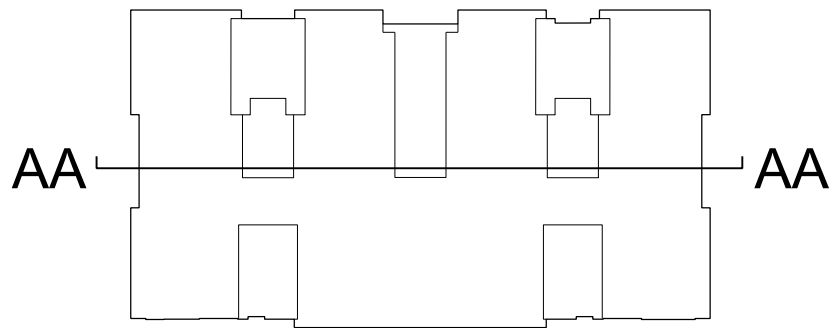


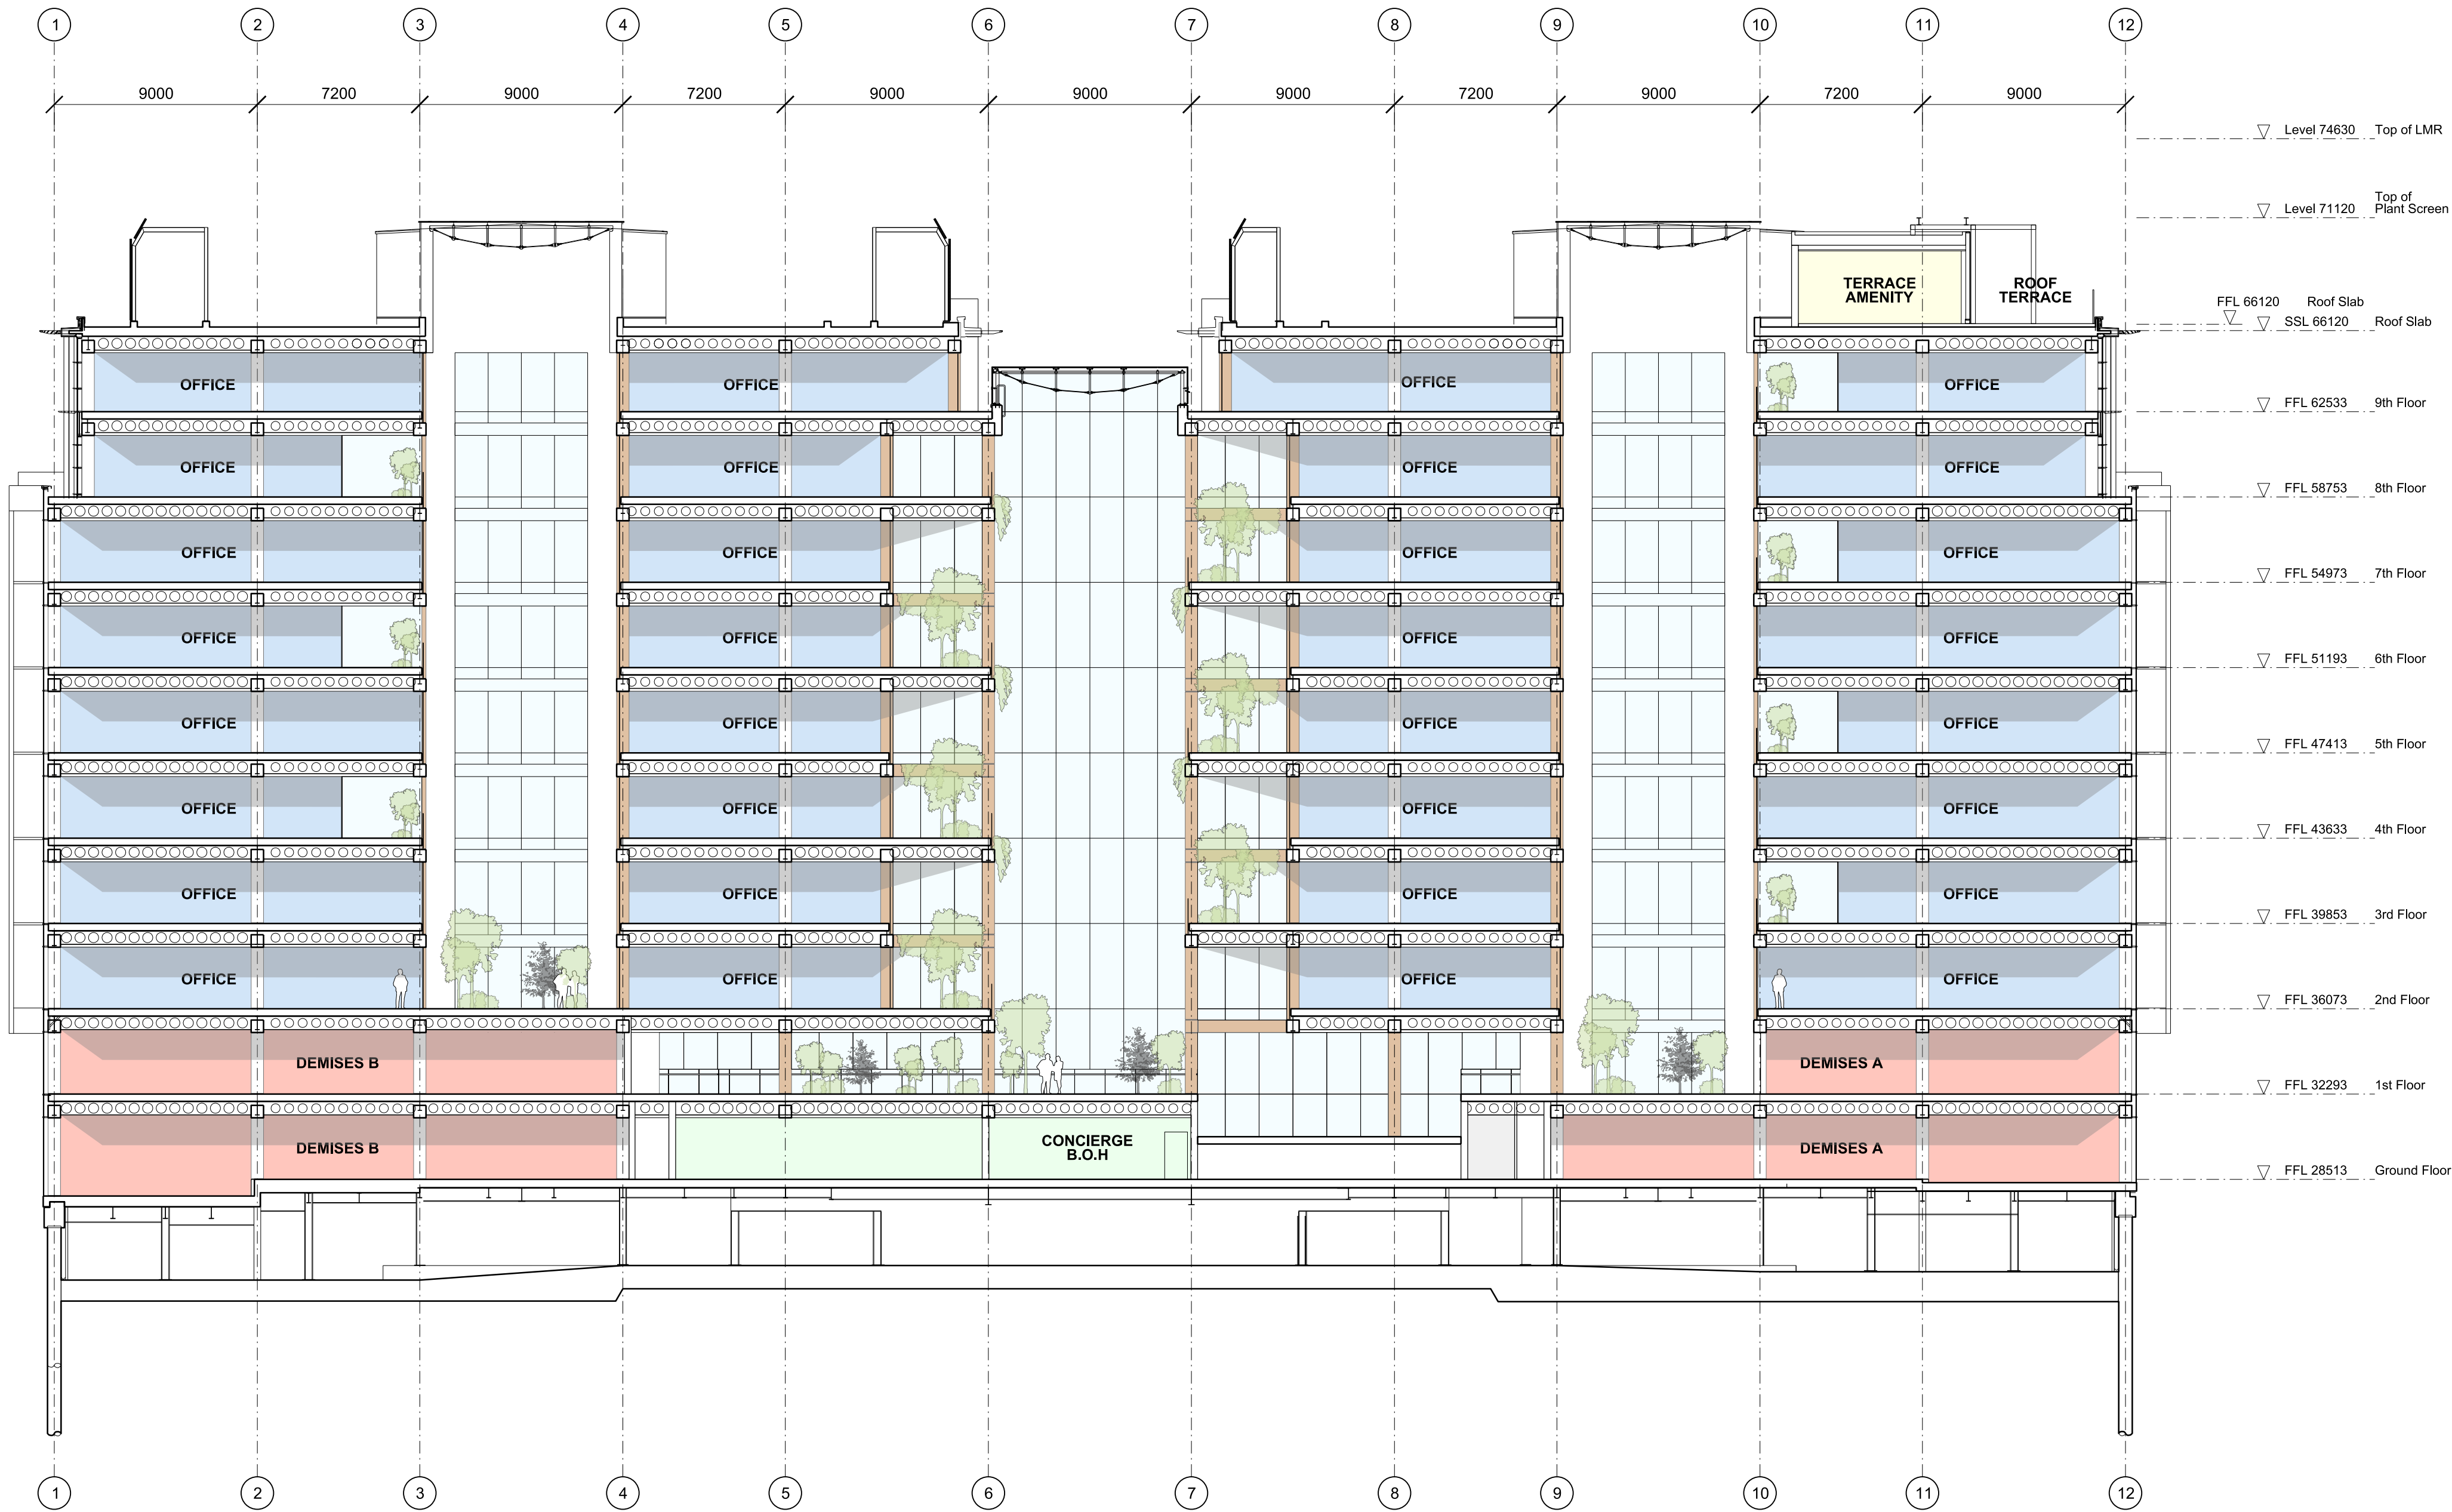

<p>This drawing is copyright Do not scale off dimensions.</p> <p>All dimensions to be checked on site by contractor.</p> <p>Contractor to report any dimensional discrepancies, errors or omissions prior to commencing on site.</p>	NOTE:	NORTH	Rev	Date	Description	Project Title ONE HARDMAN BOULEVARD MANCHESTER	Drawing Title General Arrangement Section Proposed Section Section AA		Job No 10509		Scale 1:200 @ A1	Date	Drawing No 10509-SHA-ZZ-A-B5D3-G200-SE-AA-001		Revision P01	<div><div><div>simpsonhaugh</div><div>MANCHESTER 5-8 Roberts Place Manchester M15 4RQ +44 (0)161 835 2345 www.simpsonhaugh.com</div><div>LONDON 5-8 Roberts Place London EC3R 9BB +44 (0)20 7549 4000 mail@simpsonhaugh.com</div></div></div>
			P01	30-09-2024	Planning Submission											