


COPYRIGHT
THE COPYRIGHT IN THIS DRAWING IS VESTED IN ATELIER TWO LTD. AND NO
LICENCE OR ASSIGNMENT HAS BEEN GRANTED TO ANY THIRD PARTY
WHETHER BY PROVISION OF COPIES OR OTHERWISE. ALL RIGHTS ARE
RESERVED IN WRITING.

STRUCTURAL MEMBER
ALL STRUCTURAL INFORMATION CONTAINED WITHIN THE DRAWINGS ARE TO BE
READ IN CONJUNCTION WITH THE STRUCTURAL CODES OF PRACTICE
DESIGNATED THROUGHOUT. ALL INFORMATION IS PROVIDED BY THE DESIGNER AND
CHECKED AND VERIFIED BY THE DESIGNER. ANY CONTRACTOR SHALL
CHECK AND VERIFY ALL DIMENSIONS ON SITE AND REPORT AND
DISCREPANCIES IN WRITING TO THE DESIGNER.

REFERENCE
THIS DRAWING IS TO BE READ STRICTLY IN CONJUNCTION WITH ALL
SUPPORTING DOCUMENTATION PROVIDED BY ATELIER TWO LTD. AREAS
OTHERWISE DESIGNATED.

DO NOT SCALE FROM THIS DRAWING
ANY CONTRACTOR SHALL CHECK AND VERIFY ALL DIMENSIONS ON SITE AND
REPORT ANY DISCREPANCIES IN WRITING TO ATELIER TWO LTD.

AREAS
ALL AREAS ARE IMPROVED AND CAN ONLY BE REFERRED BY A DETAIL
DIMENSIONAL SURVEY OF THE BUILDING. ANY DECISIONS MADE ON THESE
PROVISIONS SHALL BE MADE ON A CASE-BY-CASE BASIS. THE DESIGNER AND
DESIGNER'S LIABILITY IN THE DESIGN DEVELOPMENT AND CONSTRUCTION
PROCESS. EXISTING BUILDINGS MAY PRESENT ANOMALIES IN RELATION TO
THE DIMENSIONED INFORMATION WHICH MAY AFFECT THE STATED
AREAS OR DIMENSIONS.

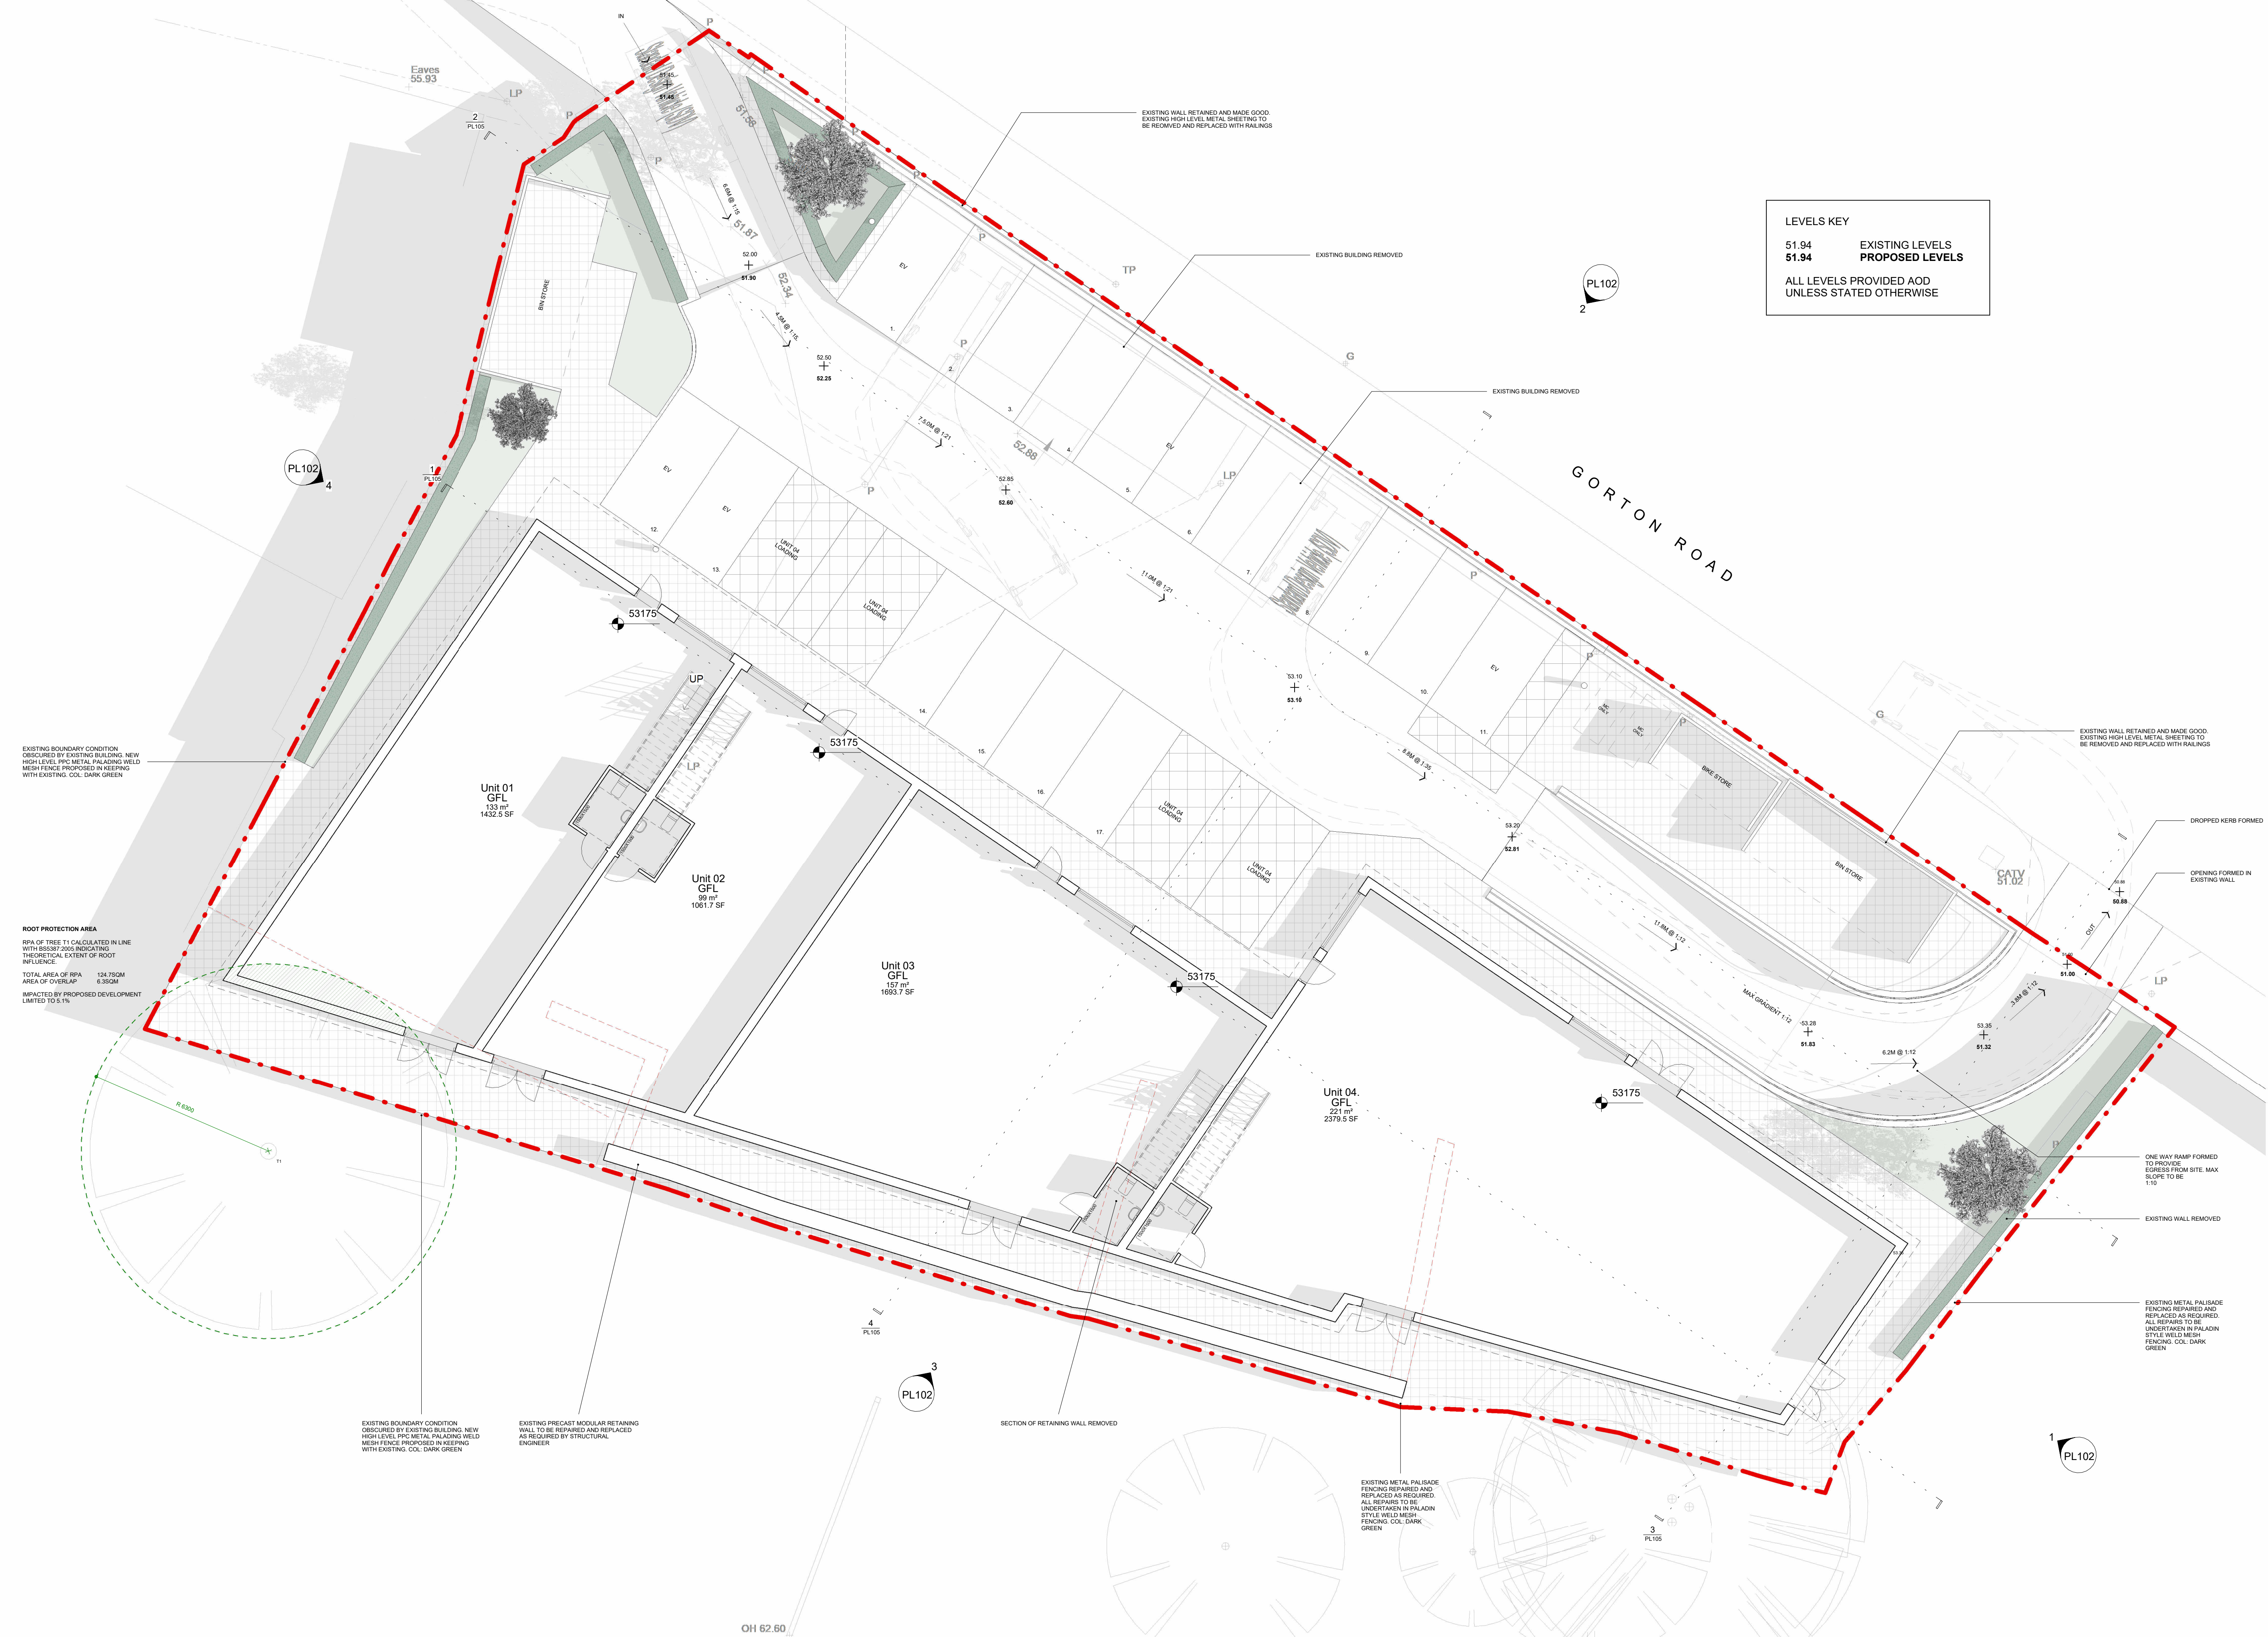

GROUND FLOOR PLAN Copy 1
1 : 100



ATELIER TWO
ARCHITECTURE

0171 237171
www.ateliertwo.co.uk

2434 PL106 H