

Key:
Existing tree
Grassed area

Site boundary
Adopted highway (all-purpose highways, footpaths or bridleway) to be stopped up
New highway to be provided.
New footpaths to be provided.

This drawing has been based on information provided in Highways Department Data Response Ref: 26187152: 367046/494833

A	15.10.24	ACo	Stopping up areas revised	SW
Rev.	Date	Dm.		Chd.

BowkerSadler

Project
Heatherdale Drive



Client
Mosscares St. Vincents

Drawing
Stopping up plan

Scale	Sheet Size	Drawn	Checked	Date
As indicated	@ A1	ACo	SW	15.10.24
Project No.	Originator	Zone	Level	Form
21-026 - BSA -				
Status	Discipline	Number	Revision	
		1007	A	

Information

Hatherlow House, Hatherlow, Romiley, Stockport, SK6 3DY
0161 406 7333 office@bowker-sadler.co.uk www.bowker-sadler.co.uk

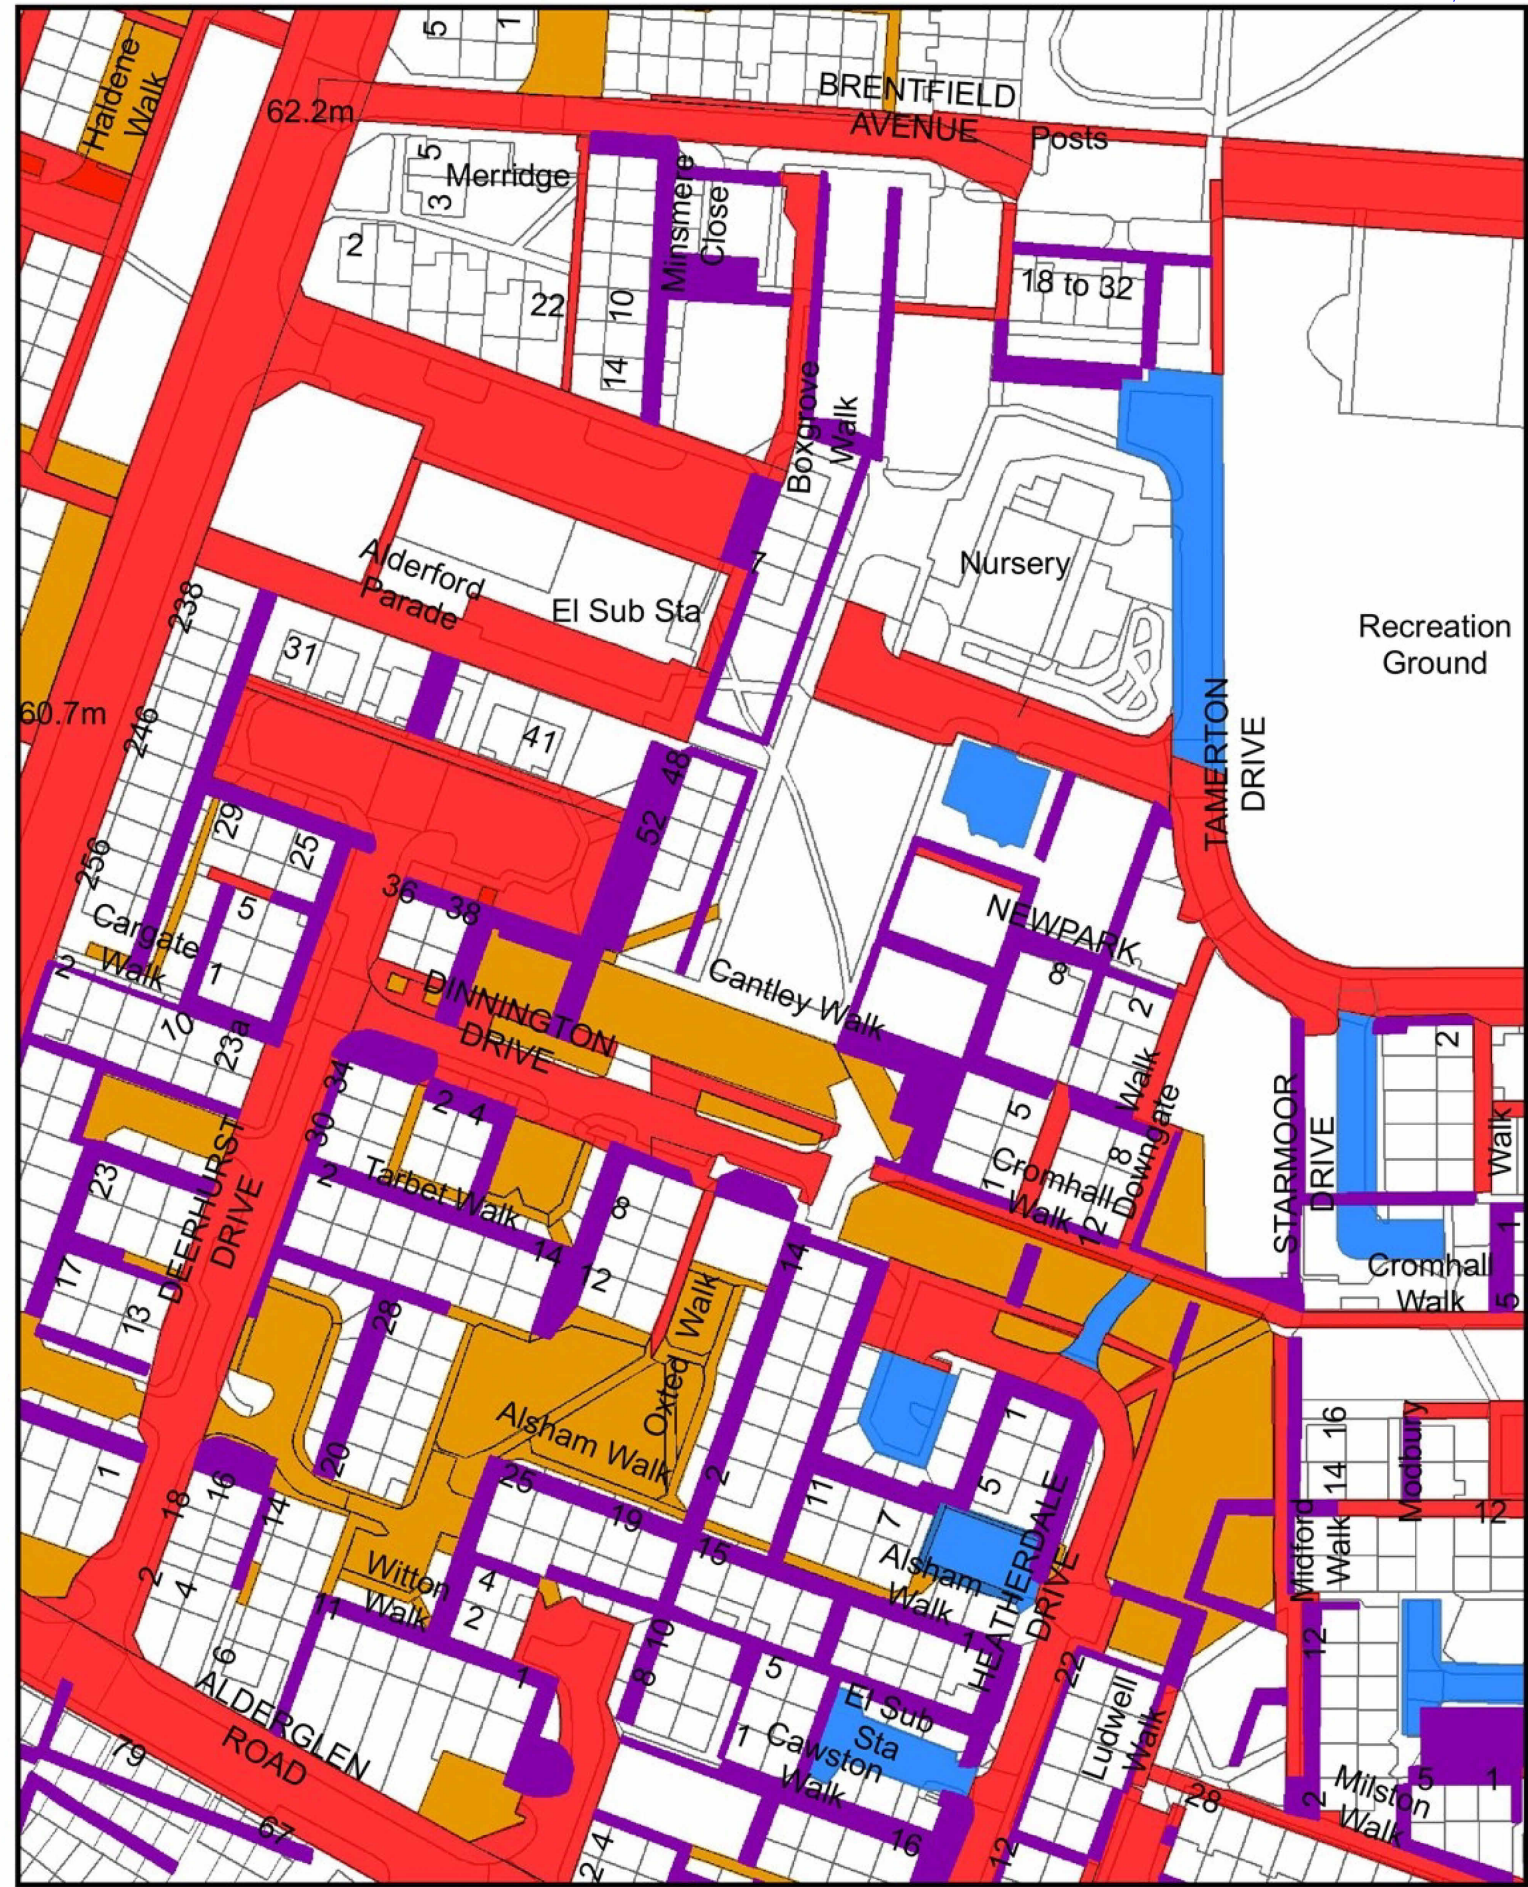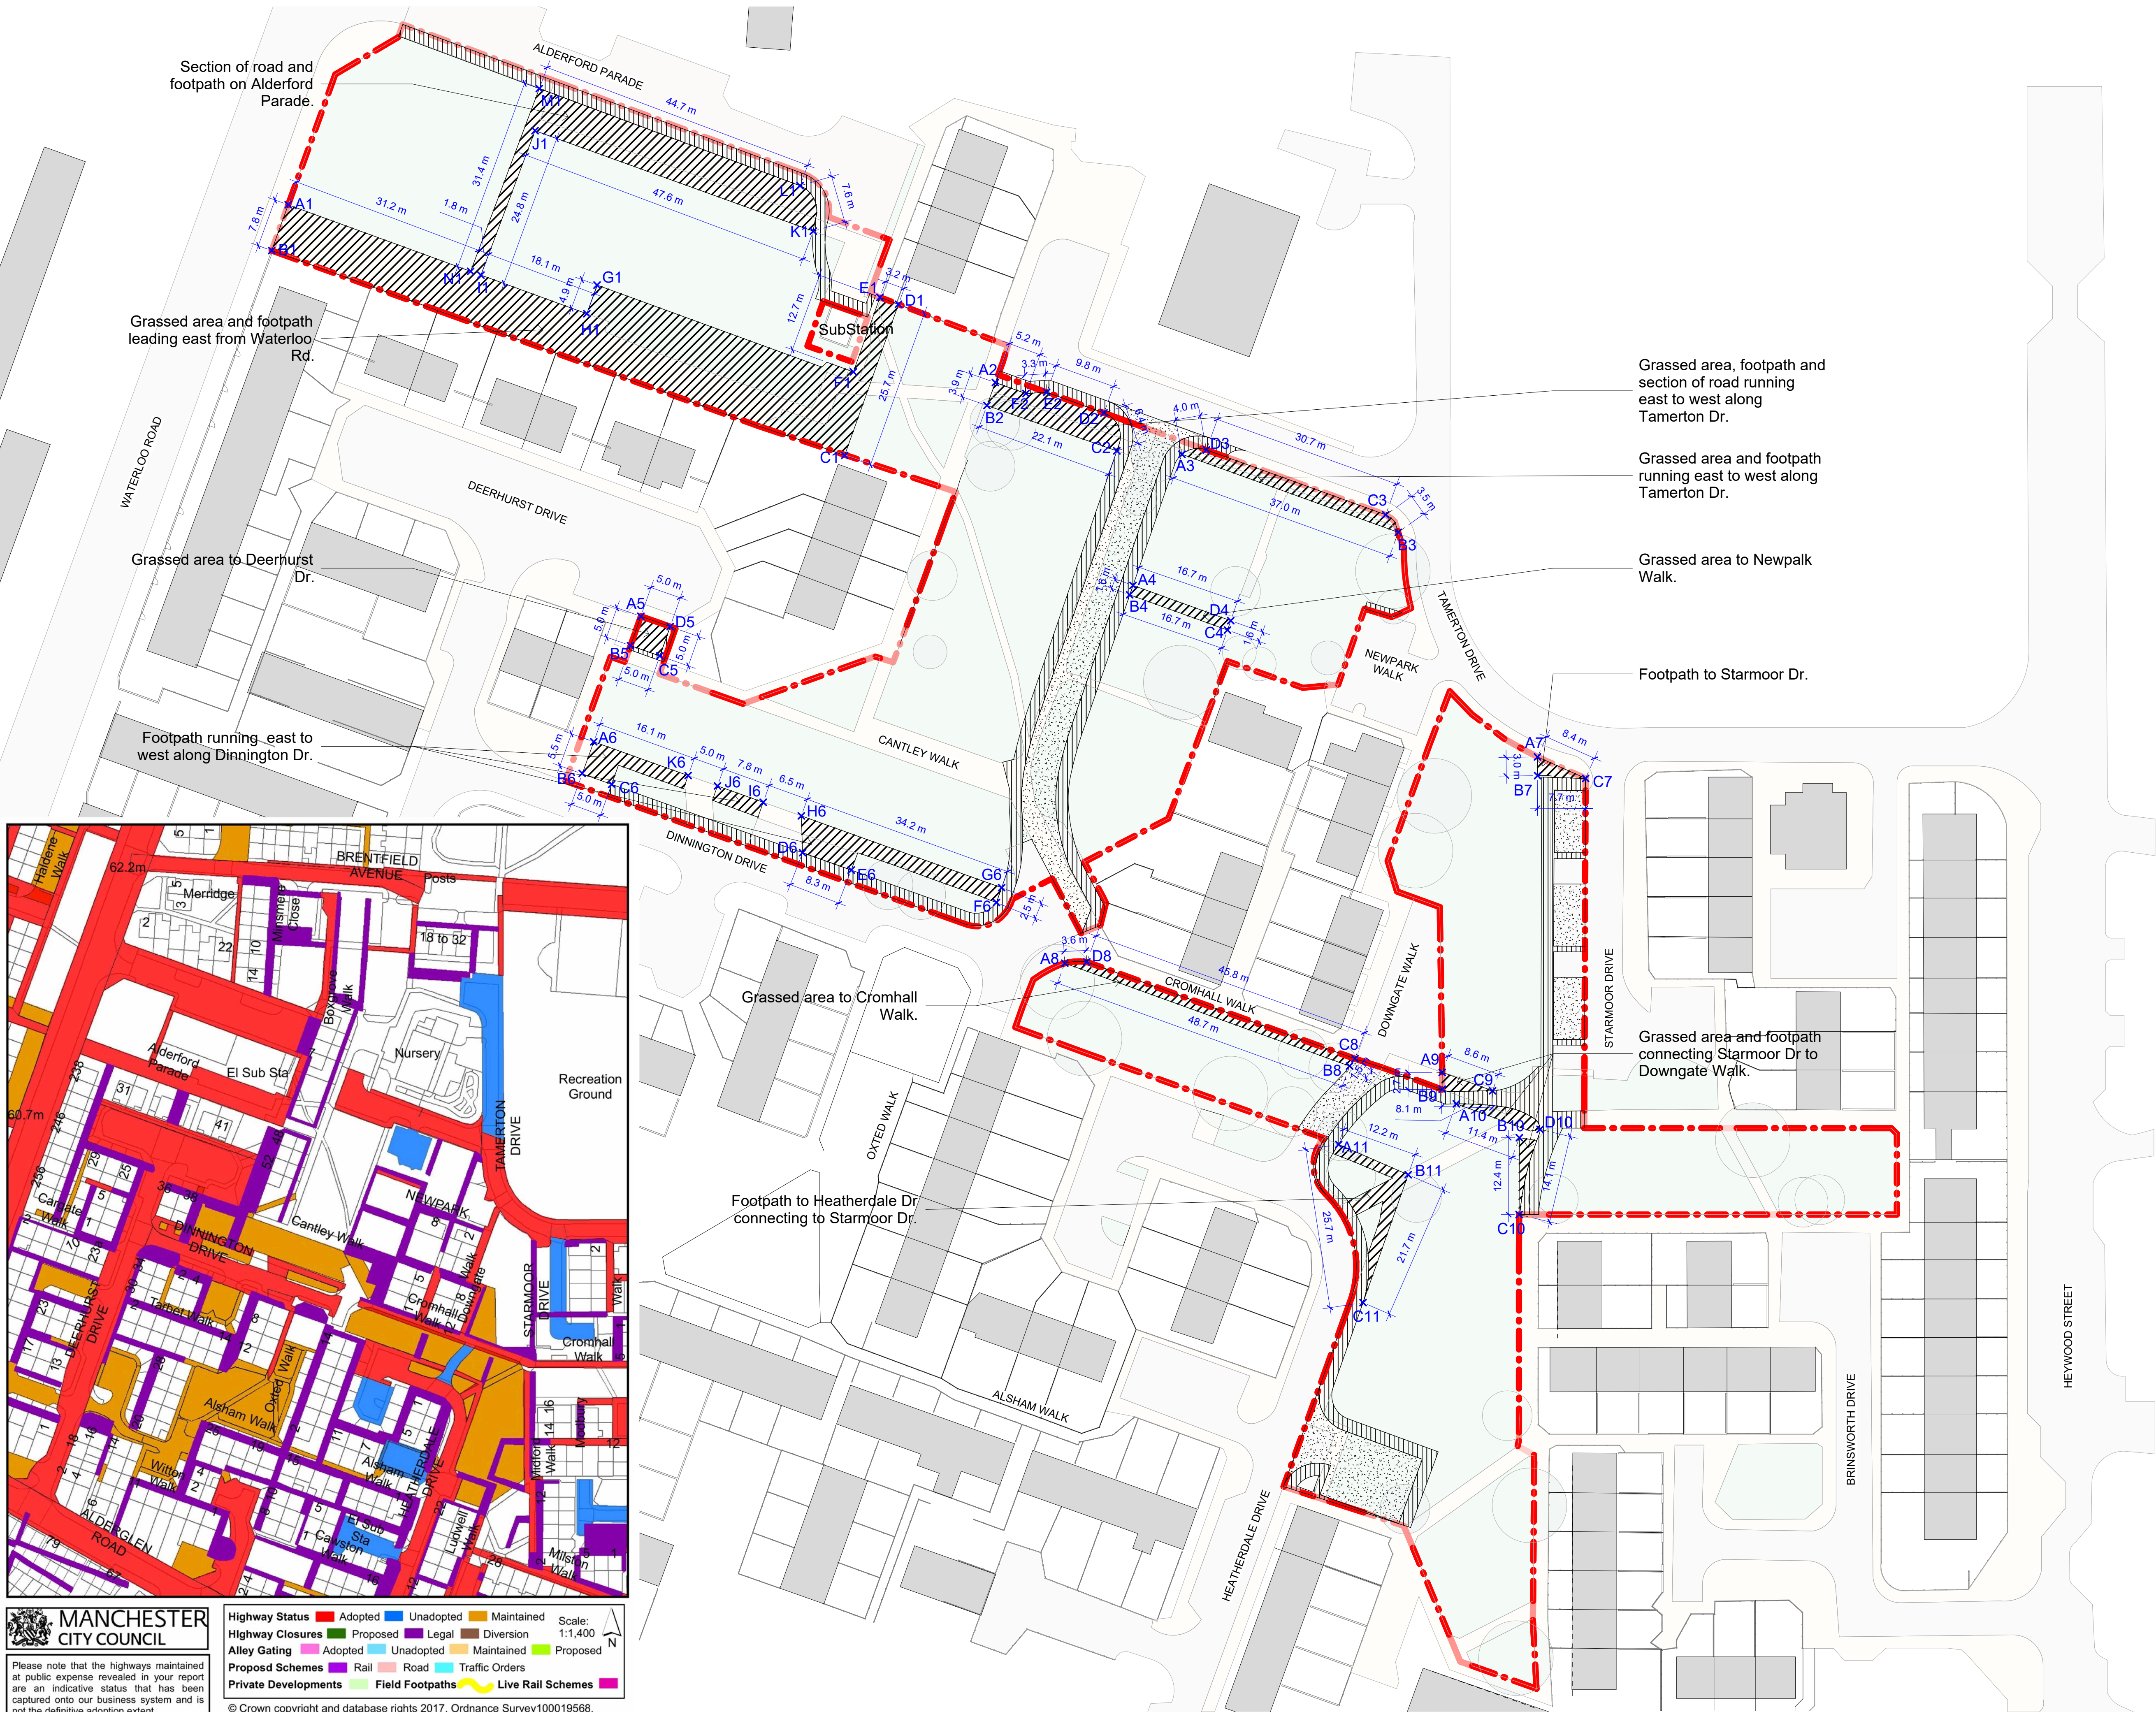

Please note that the highways maintained at public expense revealed in your report are an indicative status that has been captured onto our business system and is not the definitive adoption extent.

Highway Status
Adopted
Unadopted
Maintained
Proposed
Legal
Diversion
Alley Gating
Proposed
Proposed Schemes
Rail
Road
Traffic Orders
Private Developments
Field Footpaths
Live Rail Schemes

Scale: 1:1,400
© Crown copyright and database rights 2017. Ordnance Survey 100019568.

Local Highways Authority Plan
1 : 1400