
**AECOM**

PROJECT

CLOUGH BANK B

CLIENT

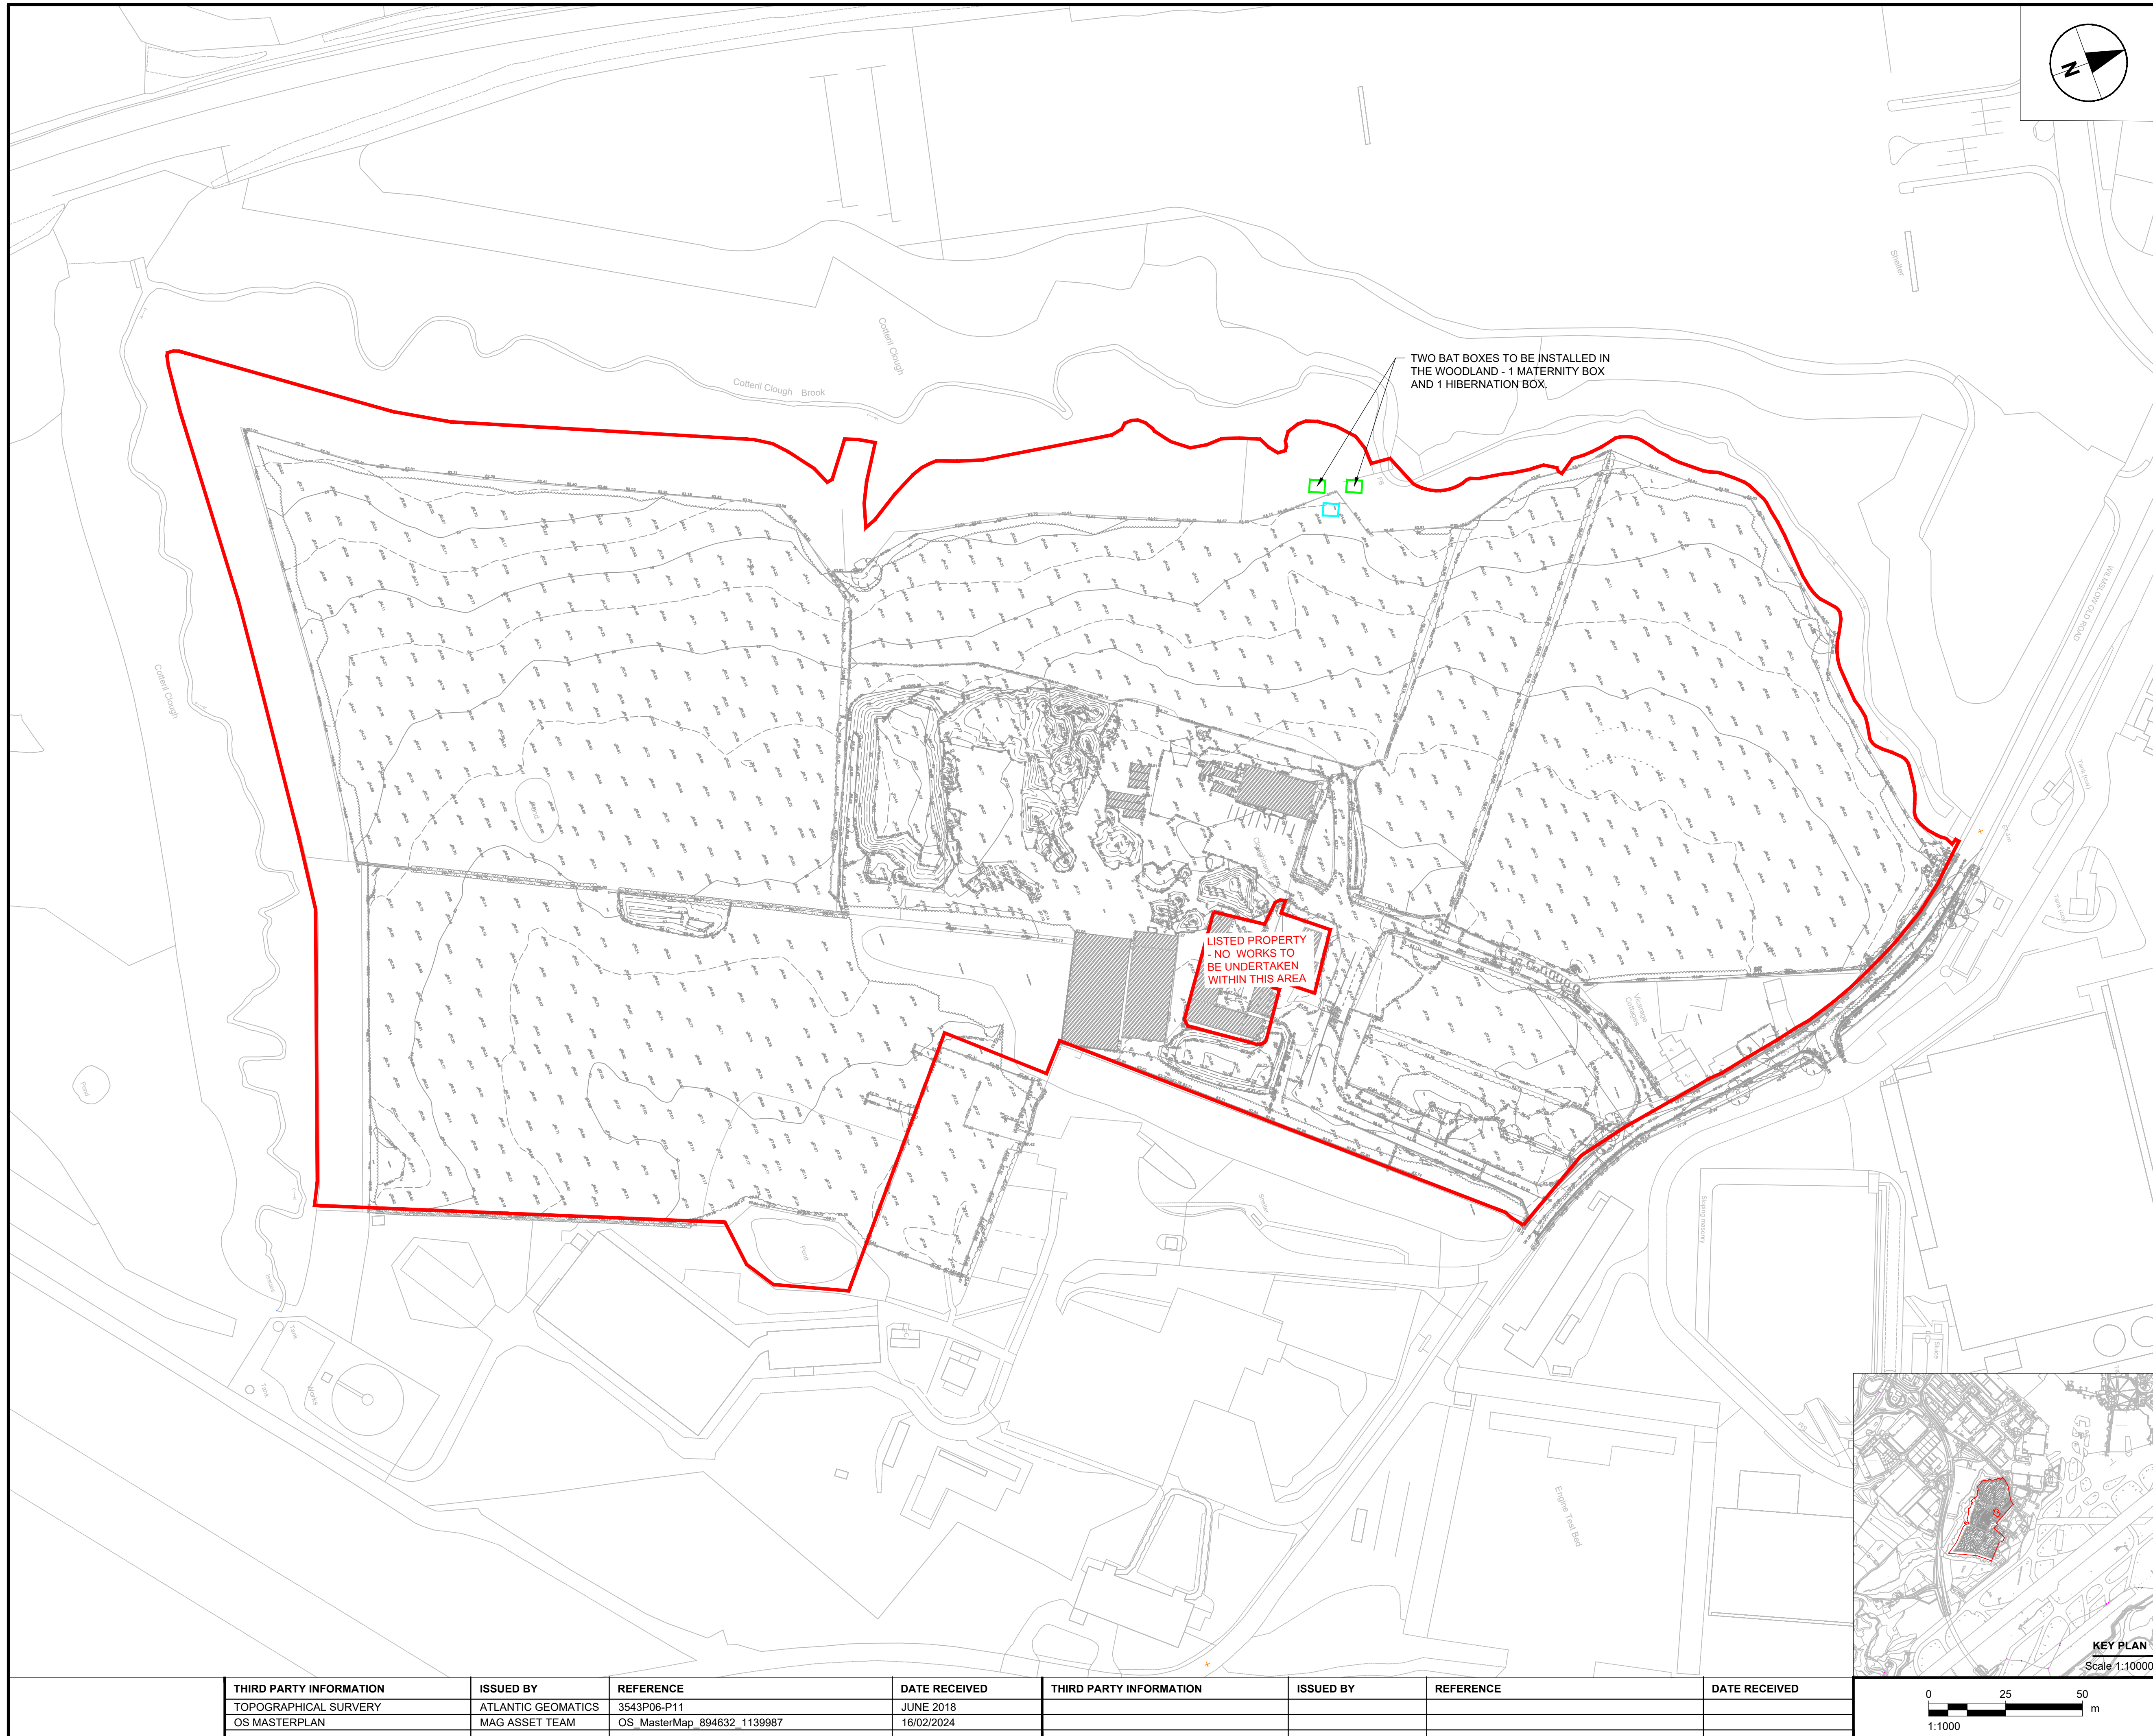

CONSULTANT

AECOM
100 Embankment
Cathedral Approach
M1 7FB
T:+44-161-601-1700
www.aecom.com

NOTES

1. ALL DIMENSIONS ARE IN METERS AND ALL LEVELS IN METERS ABOVE ORDNANCE DATUM UNLESS NOTED OTHERWISE.
2. THIS DRAWING IS TO BE READ IN CONJUNCTION WITH ALL OTHER SCHEME DRAWINGS AND DOCUMENTS.
3. THIS DRAWING IS TO BE ISSUED ONLY BY THOSE TO WHOM IT HAS BEEN FORMALLY ISSUED BY AECOM OR THE CLIENT (MAG).
4. ONLY WRITTEN DIMENSIONS SHALL BE USED. CRITICAL DIMENSIONS AND LEVELS SHALL BE VERIFIED ON SITE BY THE CONTRACTOR PRIOR TO WORK COMMENCEMENT.
5. ANY DISCREPANCIES IN DIMENSIONS OR DETAILS ON OR BETWEEN THESE DRAWINGS SHALL BE DRAWN TO THE ATTENTION OF THE PROJECT MANAGER FOR CLARIFICATION.

KEY

- SITE BOUNDARY
 BAT MITIGATION STRUCTURE
 BAT BOXES

ISSUE/REVISION

P01	15/08/2024	FOR INFORMATION	NM		A
I/R	DATE	DESCRIPTION	BY	CK	A

SUITABILITY

S2 - Suitable for information

PROJECT NUMBER

60719865

SHEET TITLE

CLOUGH BANK B
FIGURE E4b
MONITORING, MANAGEMENT AND
MAINTENANCE MAP

SHEET NUMBER

60719865-ACM-CBB-XX-DR-CE-000001

SCALE

REVISION

1:1000 @ A1

P04