


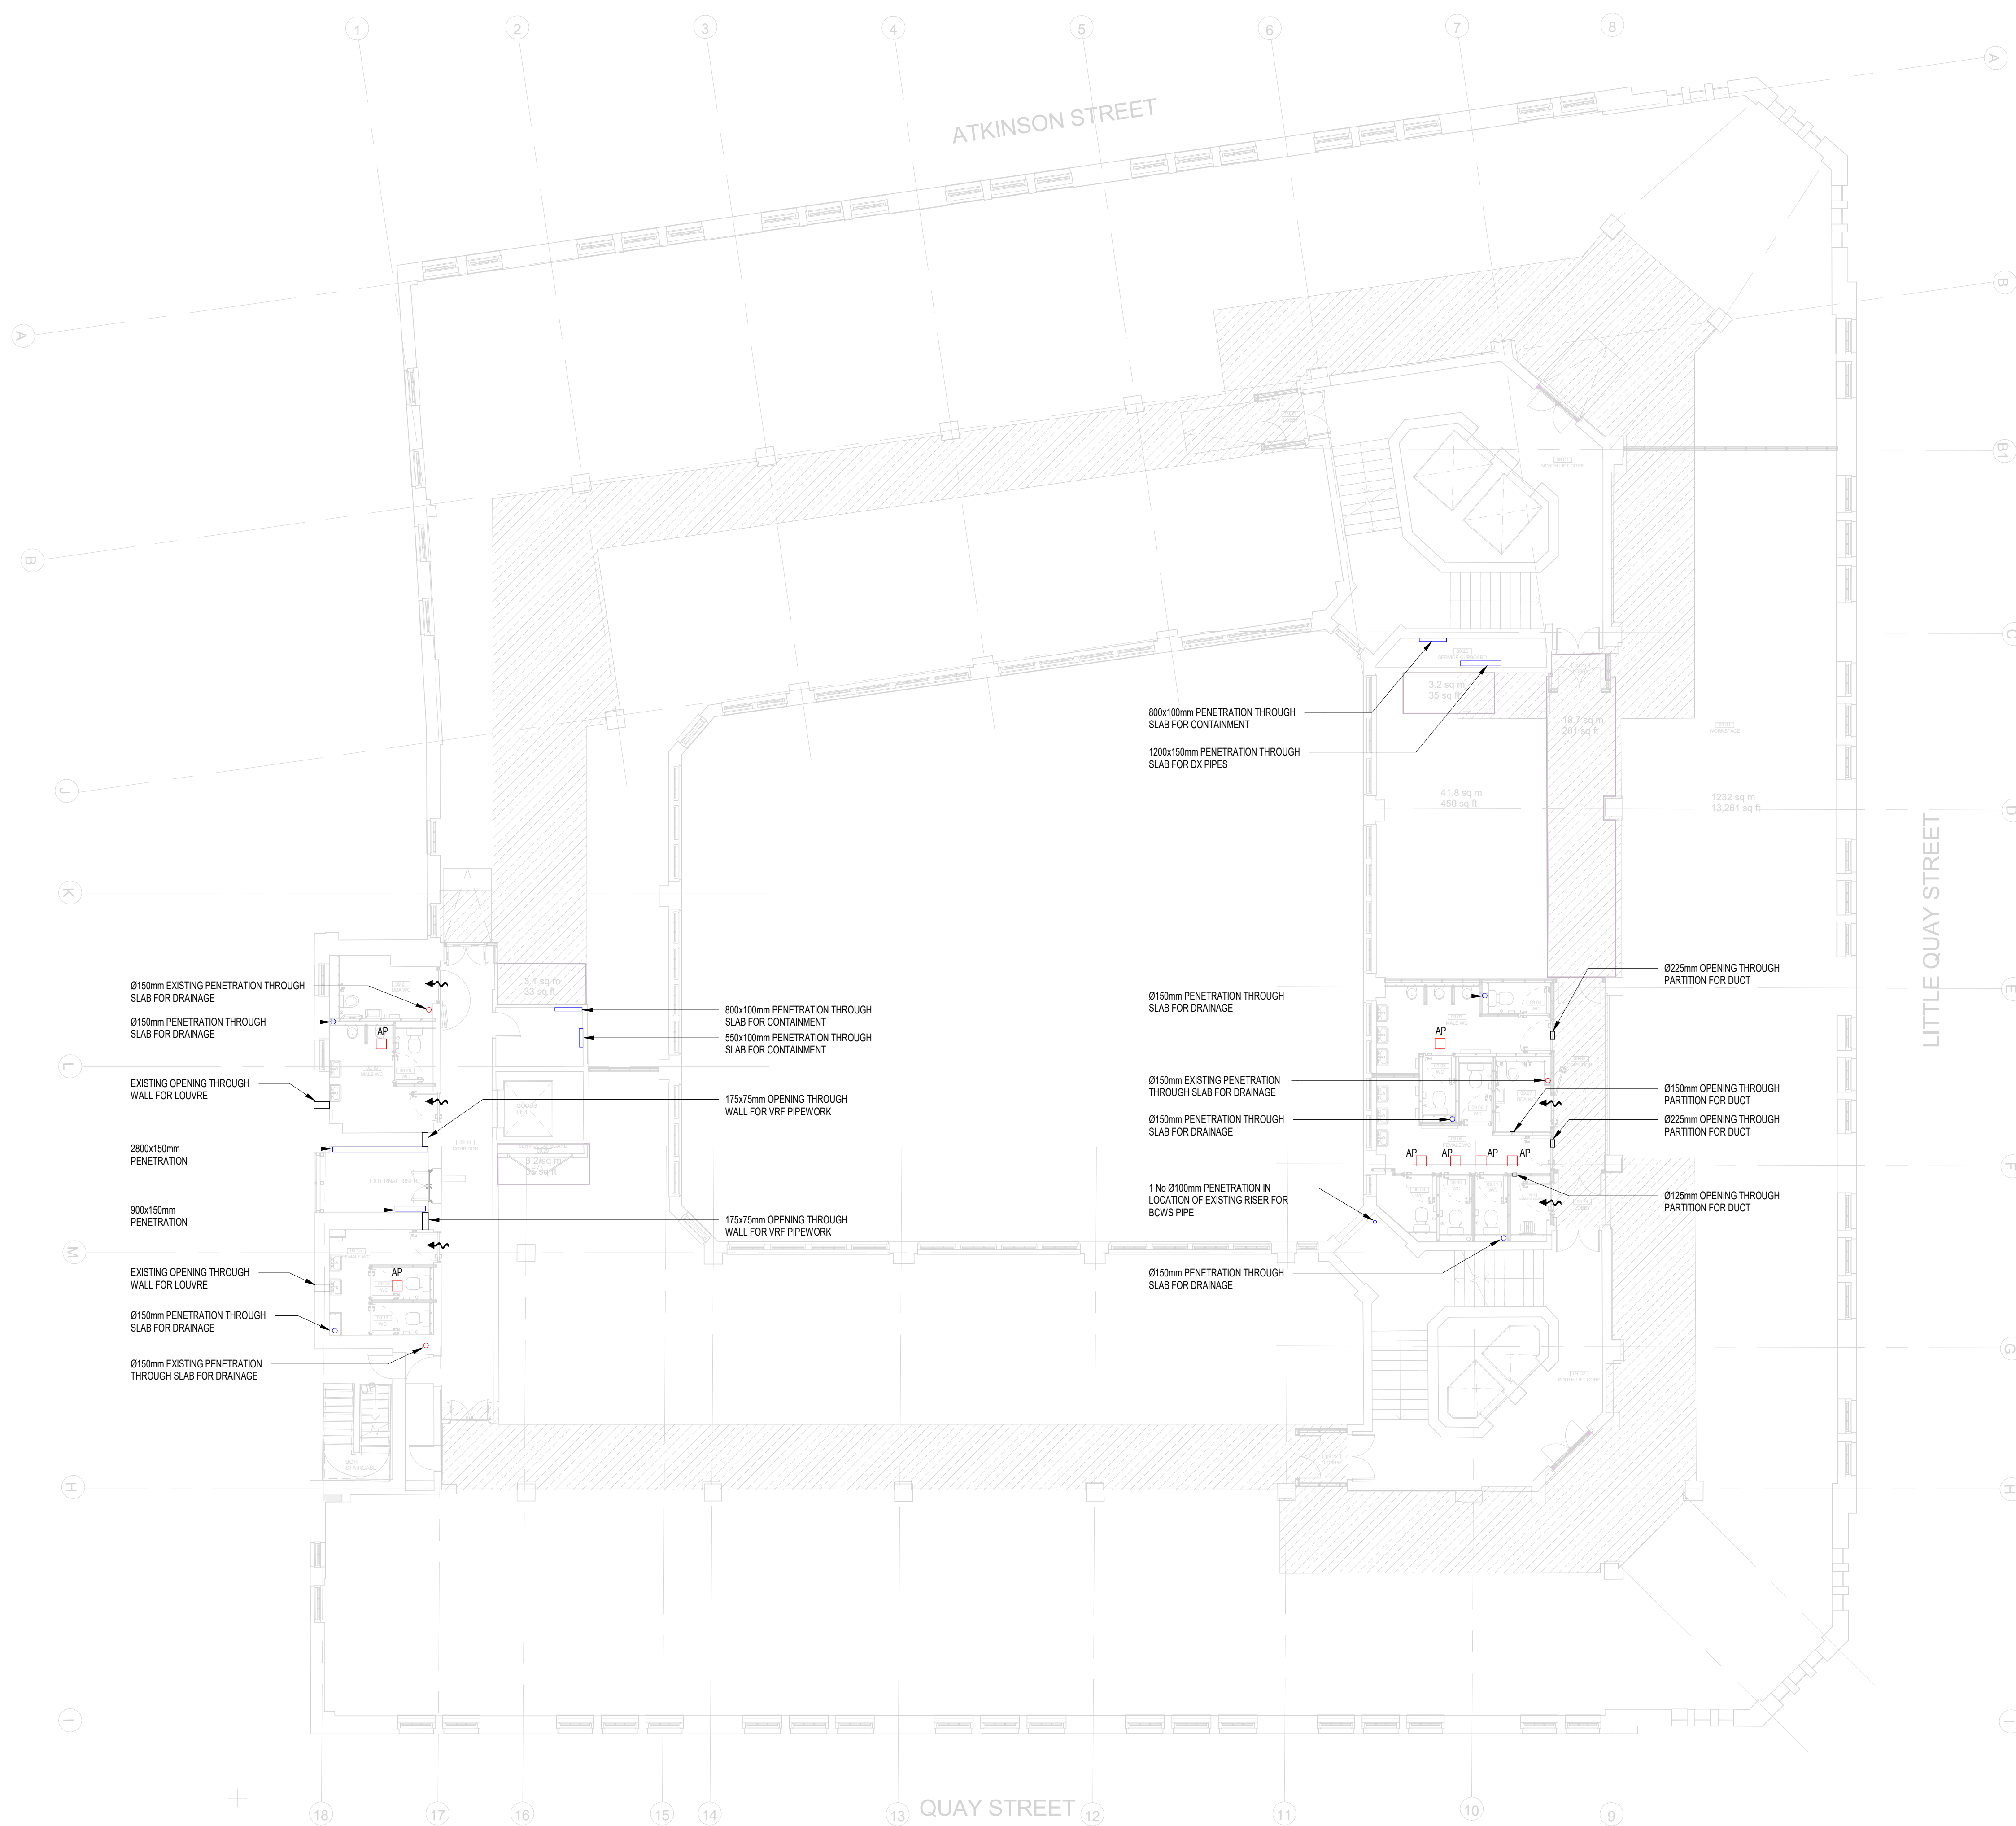

THIS DRAWING IS FOR INFORMATION
ONLY DO NOT SCALE

CDM REGULATIONS

NO.	DATE ISSUED	DATE INITIATED	DATE ASSESSMENT

GENERAL NOTES

1. THIS DRAWING IS SUBJECT TO COPYRIGHT AND IS NOT TO BE REPRODUCED IN PART OR WHOLE WITHOUT APPROVAL.

2. DO NOT SCALE THIS DRAWING - CHECK ALL DIMENSIONS ON SITE.

3. THIS DRAWING SHALL BE READ IN CONJUNCTION WITH THE PROJECT SPECIFICATIONS AND ALL OTHER CONTRACT DOCUMENTATION.

4. ALL DIMENSIONS ARE IN MILLIMETRES UNLESS OTHERWISE STATED.

LEGEND

○

EXISTING PENETRATIONS

○

PROPOSED PENETRATIONS

AP

ACCESS PANEL

□

WALL SLEEVE

↔

DOOR UNDERCUT

P02	30.07.24	DOORWORK OPENINGS INDICATED & RISER DETAIL AMENDED	DB	SH
P01	19.06.24	ISSUED FOR COMMENT & APPROVAL	DB	SH
REV	DATE	AMENDMENTS	BY	CHK

FOR
INFORMATION

Commercial Services Design Ltd

Unit 5
Woodside Court
Clayton Wood Rise
LE11 1BQ
Tel: 0113 3223190
Web: www.csdesign.uk.com



CLIENT
G&H BUILDING SERVICES

PROJECT
**SUNLIGHT HOUSE
LITTLE QUAY STREET
MANCHESTER M3 3HP**

TITLE
**BUILDERWORK REQUIREMENTS LAYOUT
LEVEL 09**

SCALE @ 1:100	CDR REF: CSD 1298
DRAWN: MW	ENGINEER: DB
STARTED: JUNE 24	ISSUED: JULY 24
DESIGNED: DB	APPROVED: BW
PROJECT NO: 1298-CSD-XX-09-DR-BW-2510	REV: P02

ARCHITECTURE IS BASED ON ANOMALY DESIGN ARCHITECTS
DRAWING NO. SUN-HAND-PO-09-01-01 (01)
LEVEL 09 PLAN
RECEIVED 01.06.2024

This drawing is the property of Commercial Services Design Ltd. It is to be used for the project for which it was prepared and for no other purpose without the written consent of Commercial Services Design Ltd. It is to be kept confidential and not to be disclosed to any third party without the written consent of Commercial Services Design Ltd. The drawing is to be used for the project for which it was prepared and for no other purpose without the written consent of Commercial Services Design Ltd.