



MATERIAL KEY		
1		Glazed Terracotta
2		Glazed panel
3		GRC
4		Yorkstone
5		Anodic powder coating - ie: Interpon Super Durable Polyester TGIC Free
6		Anodic Powder Coated - Louvre Panel
7		Exposed Concrete
8		Silver PPC louvres
9		Back Painted Glass panel

Drawing Revisions			
Date:	Rev:	Note:	Check:
08.06.22	P01	Draft Planning Application	RO
21.06.22	P02	Planning Issue	RO
09.09.22	P03	Planning Issue	RO
09.08.24	P04	MMA Update Notes	RO

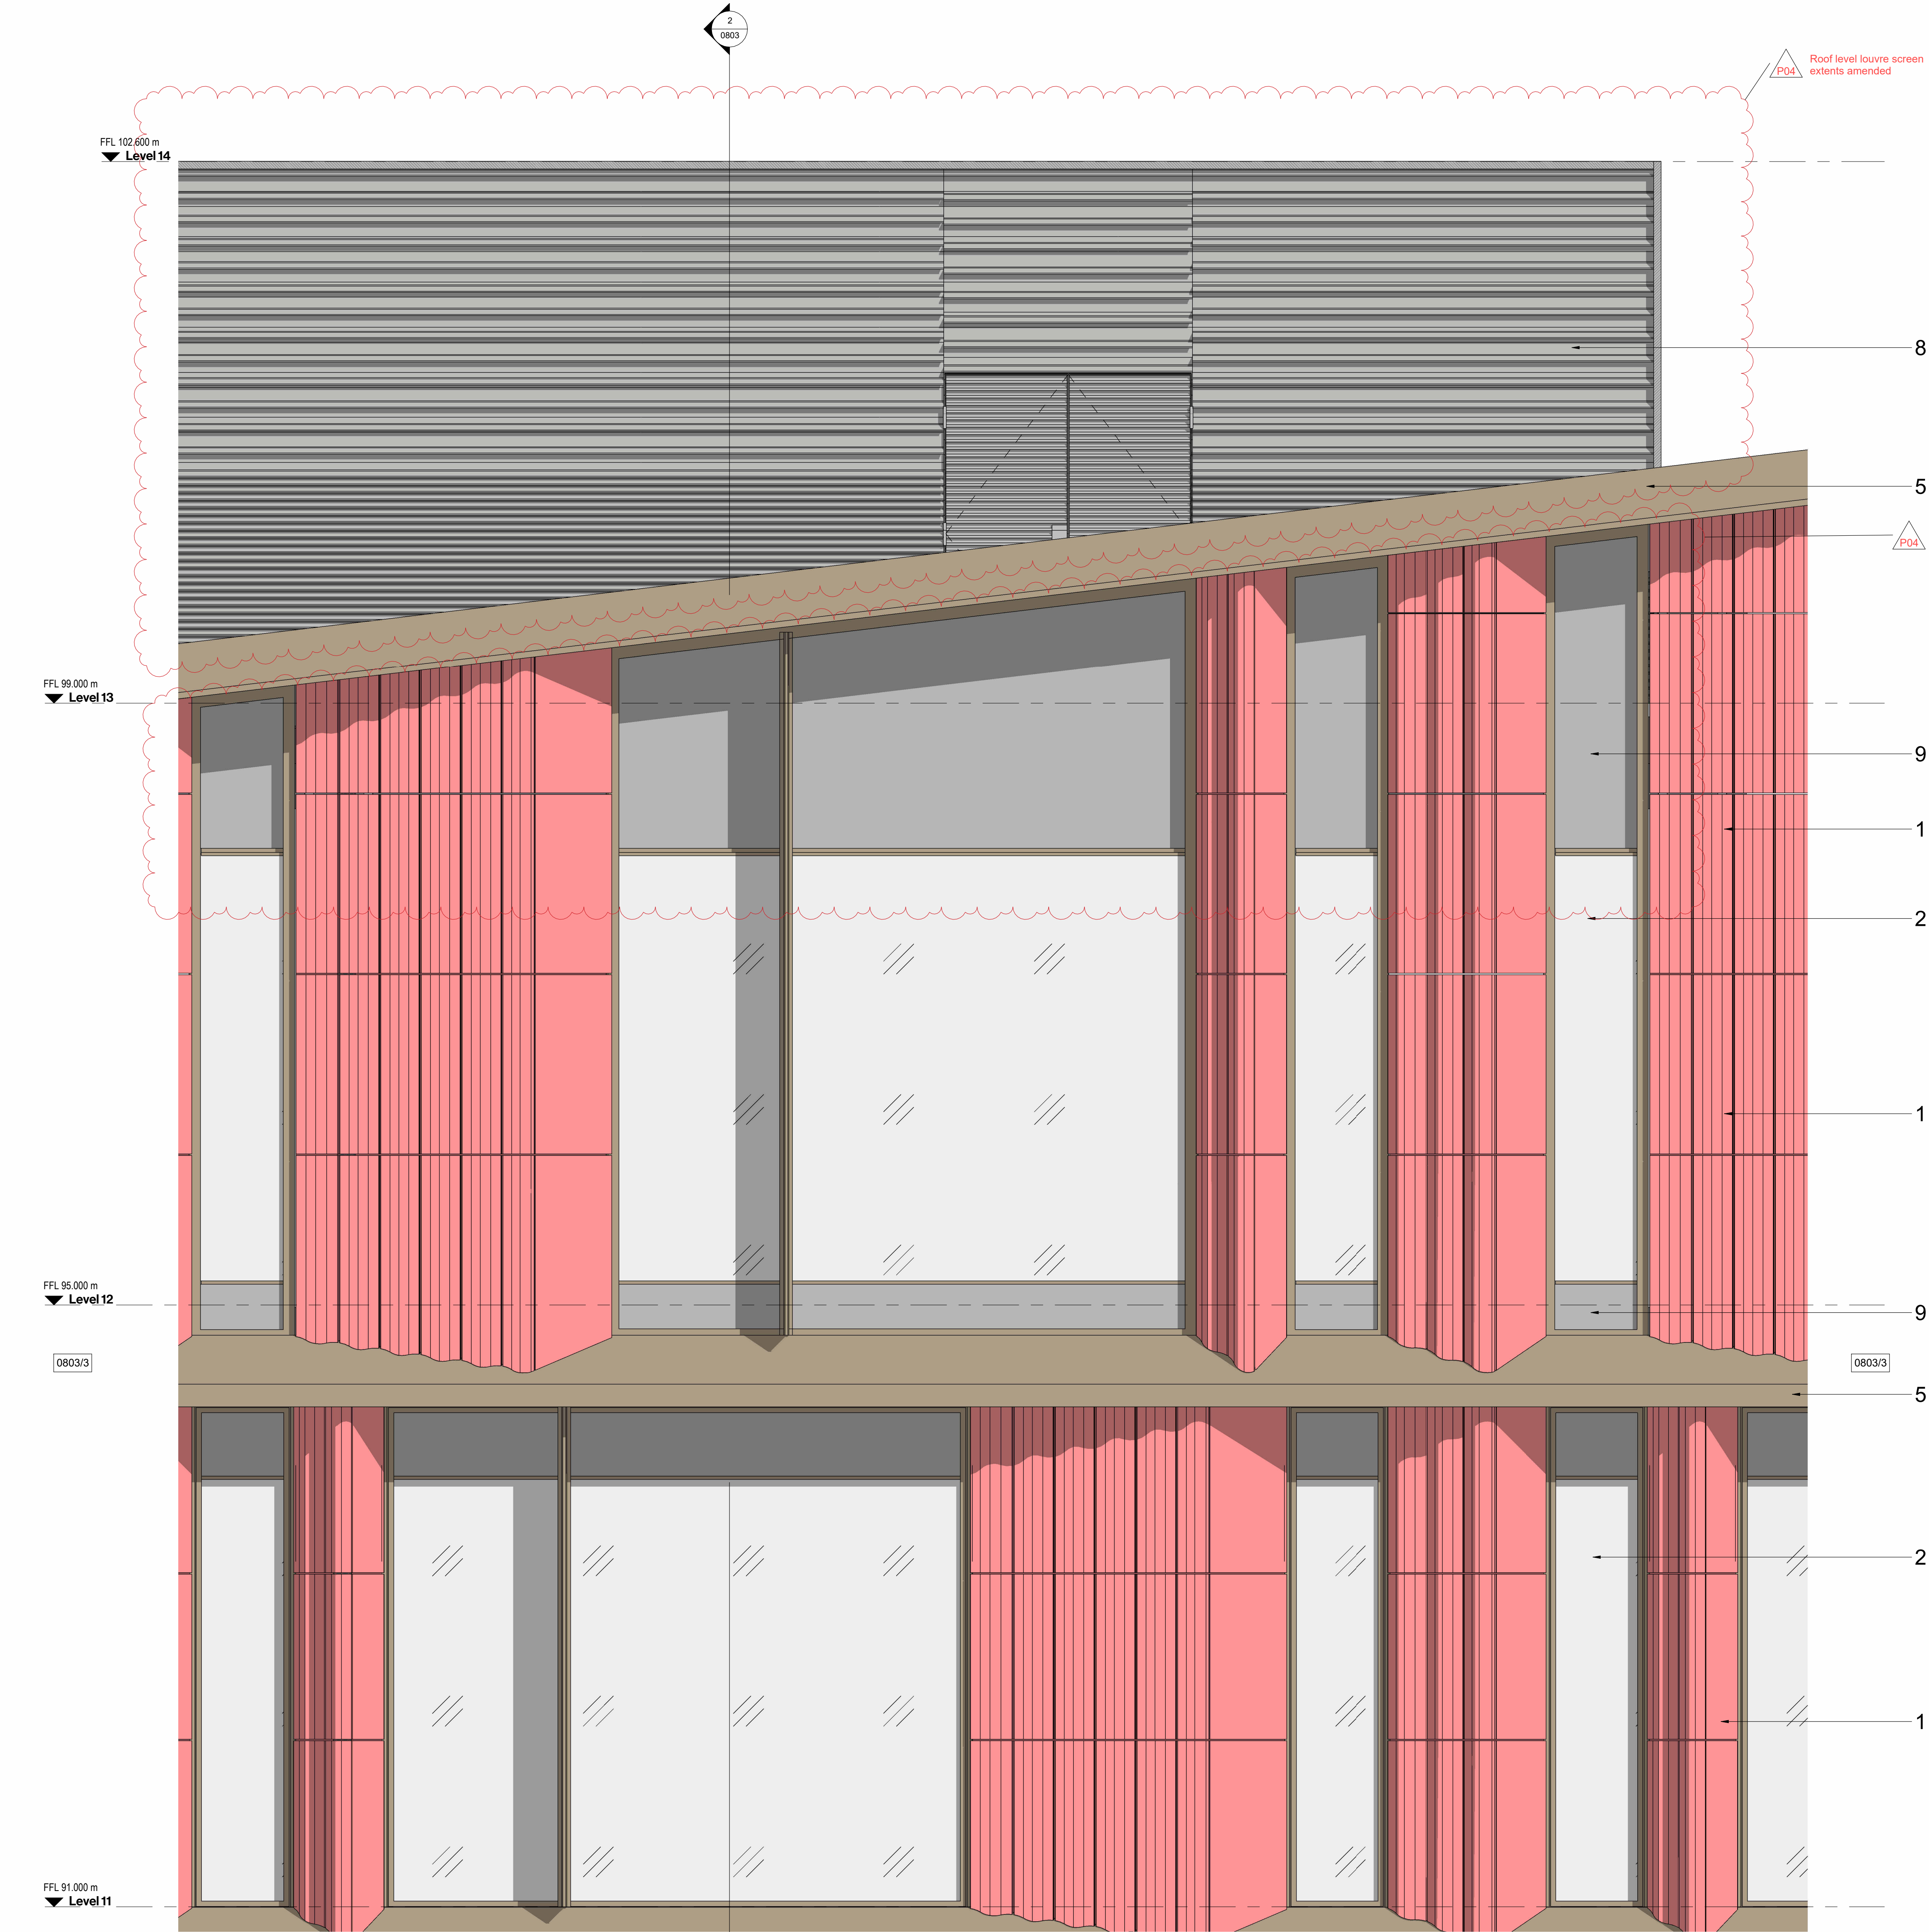

1 Roof Bay Study

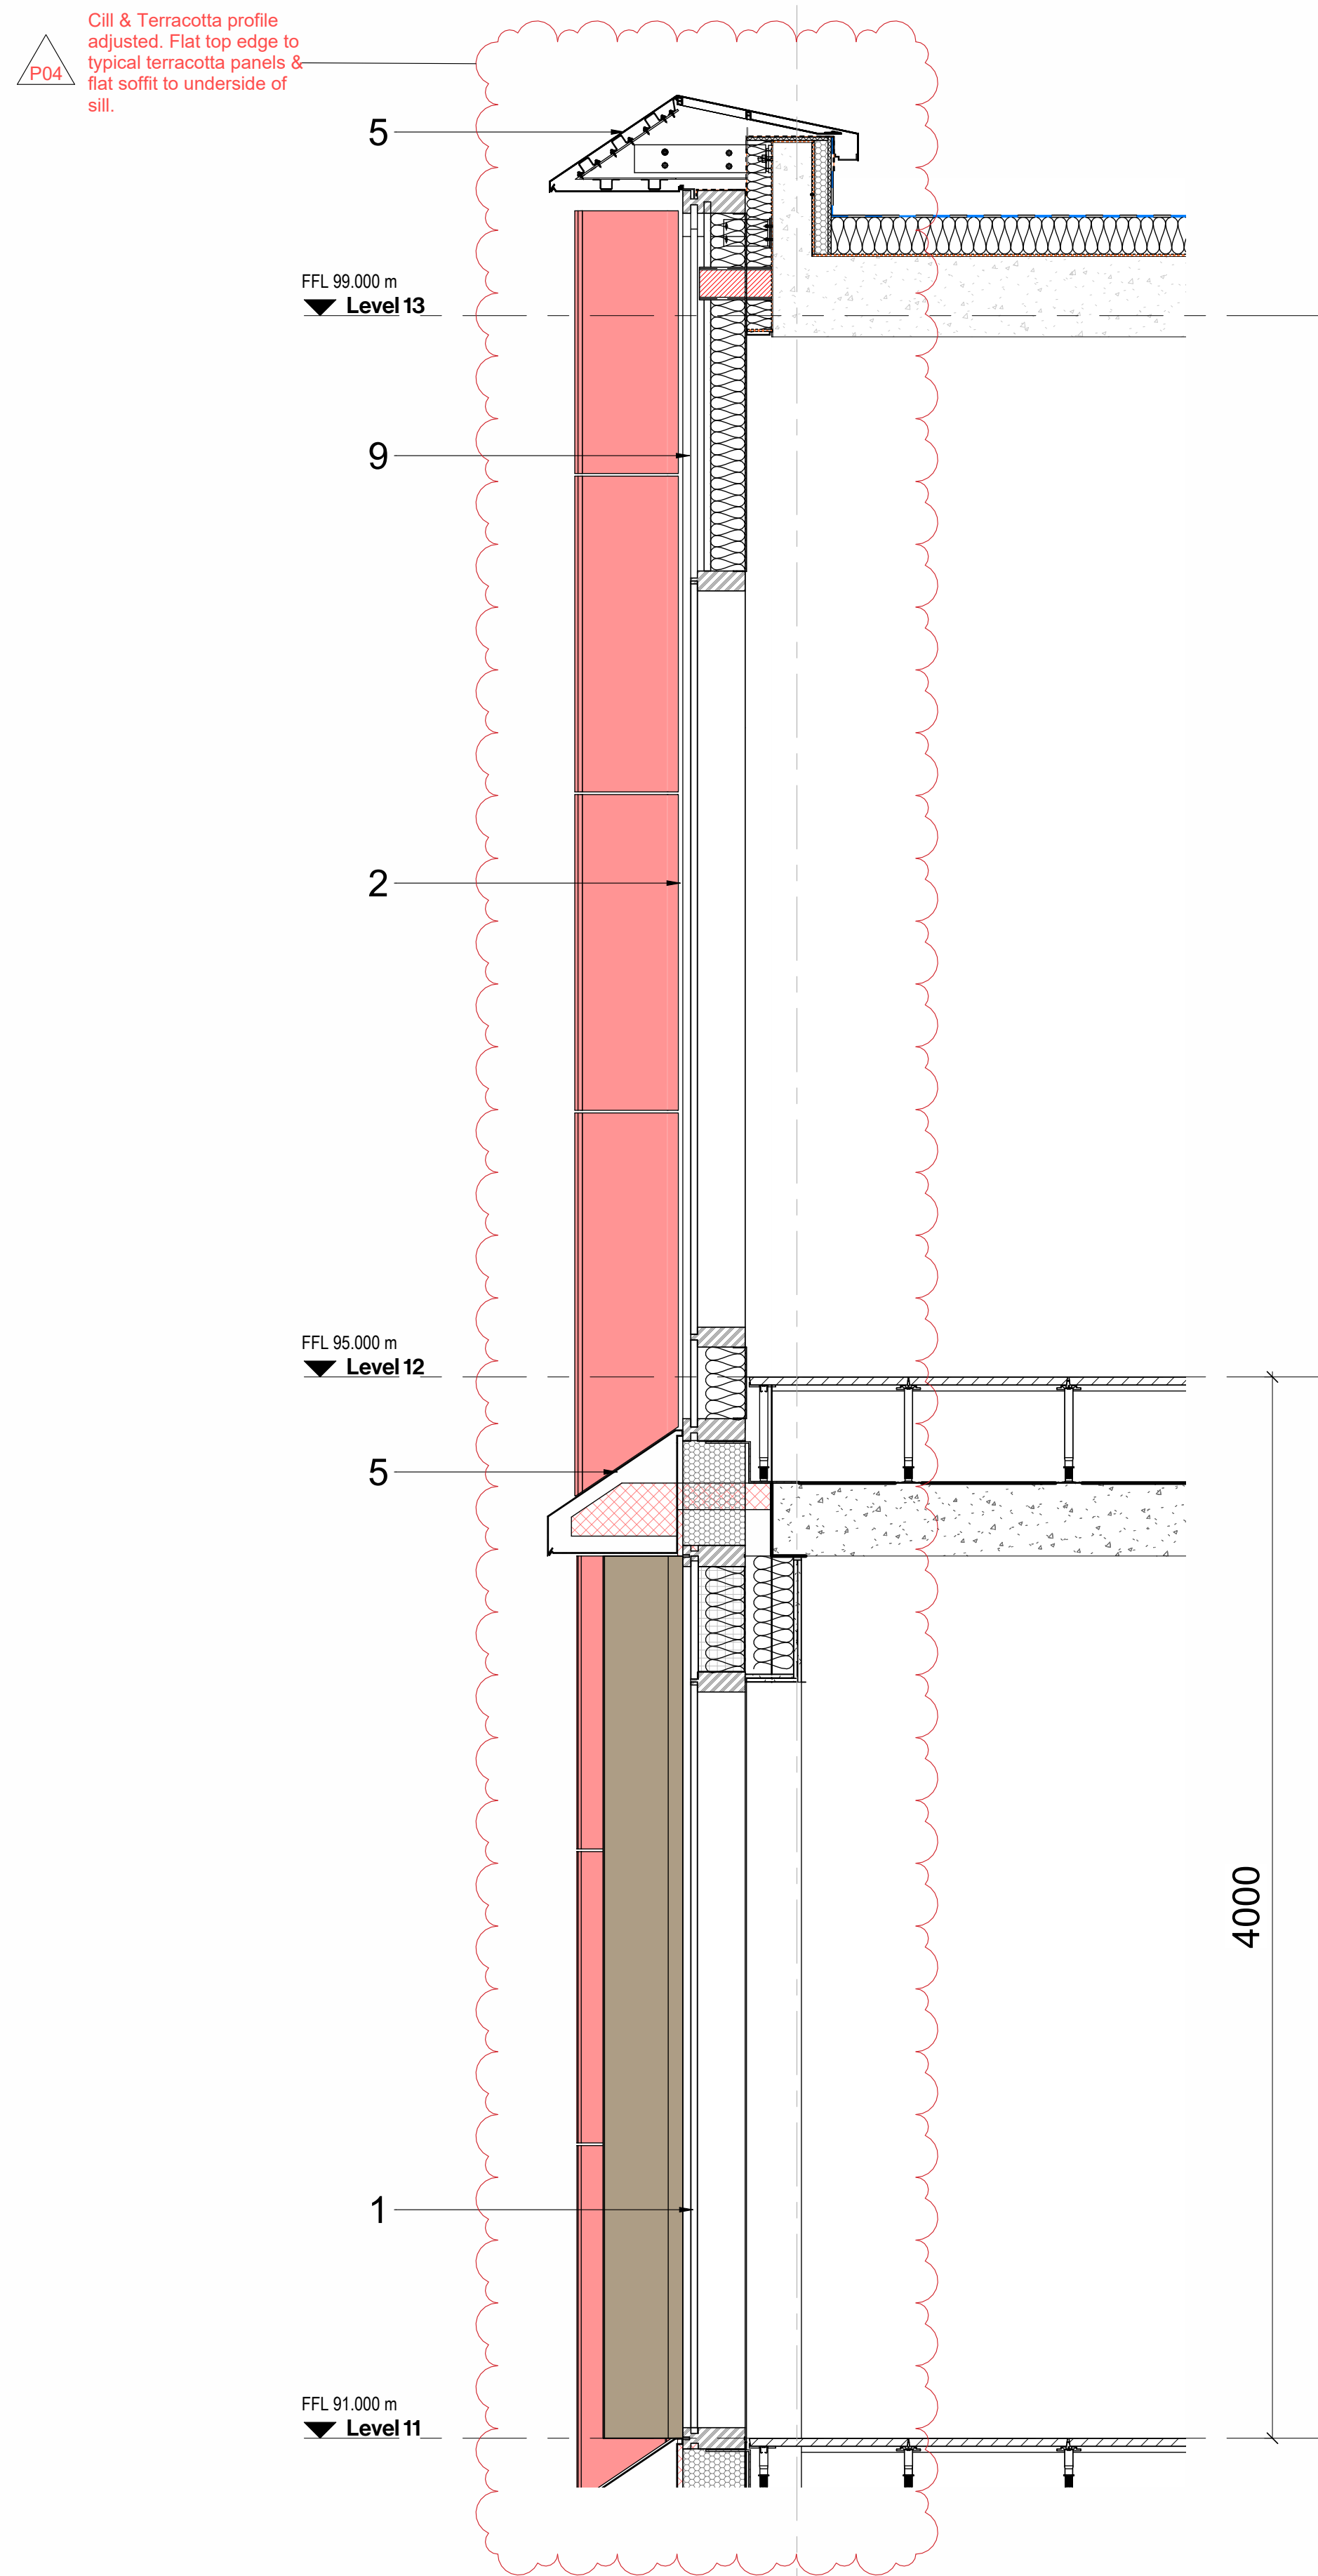

2 Roof Bay Study Section

3 Roof Bay Plan

