
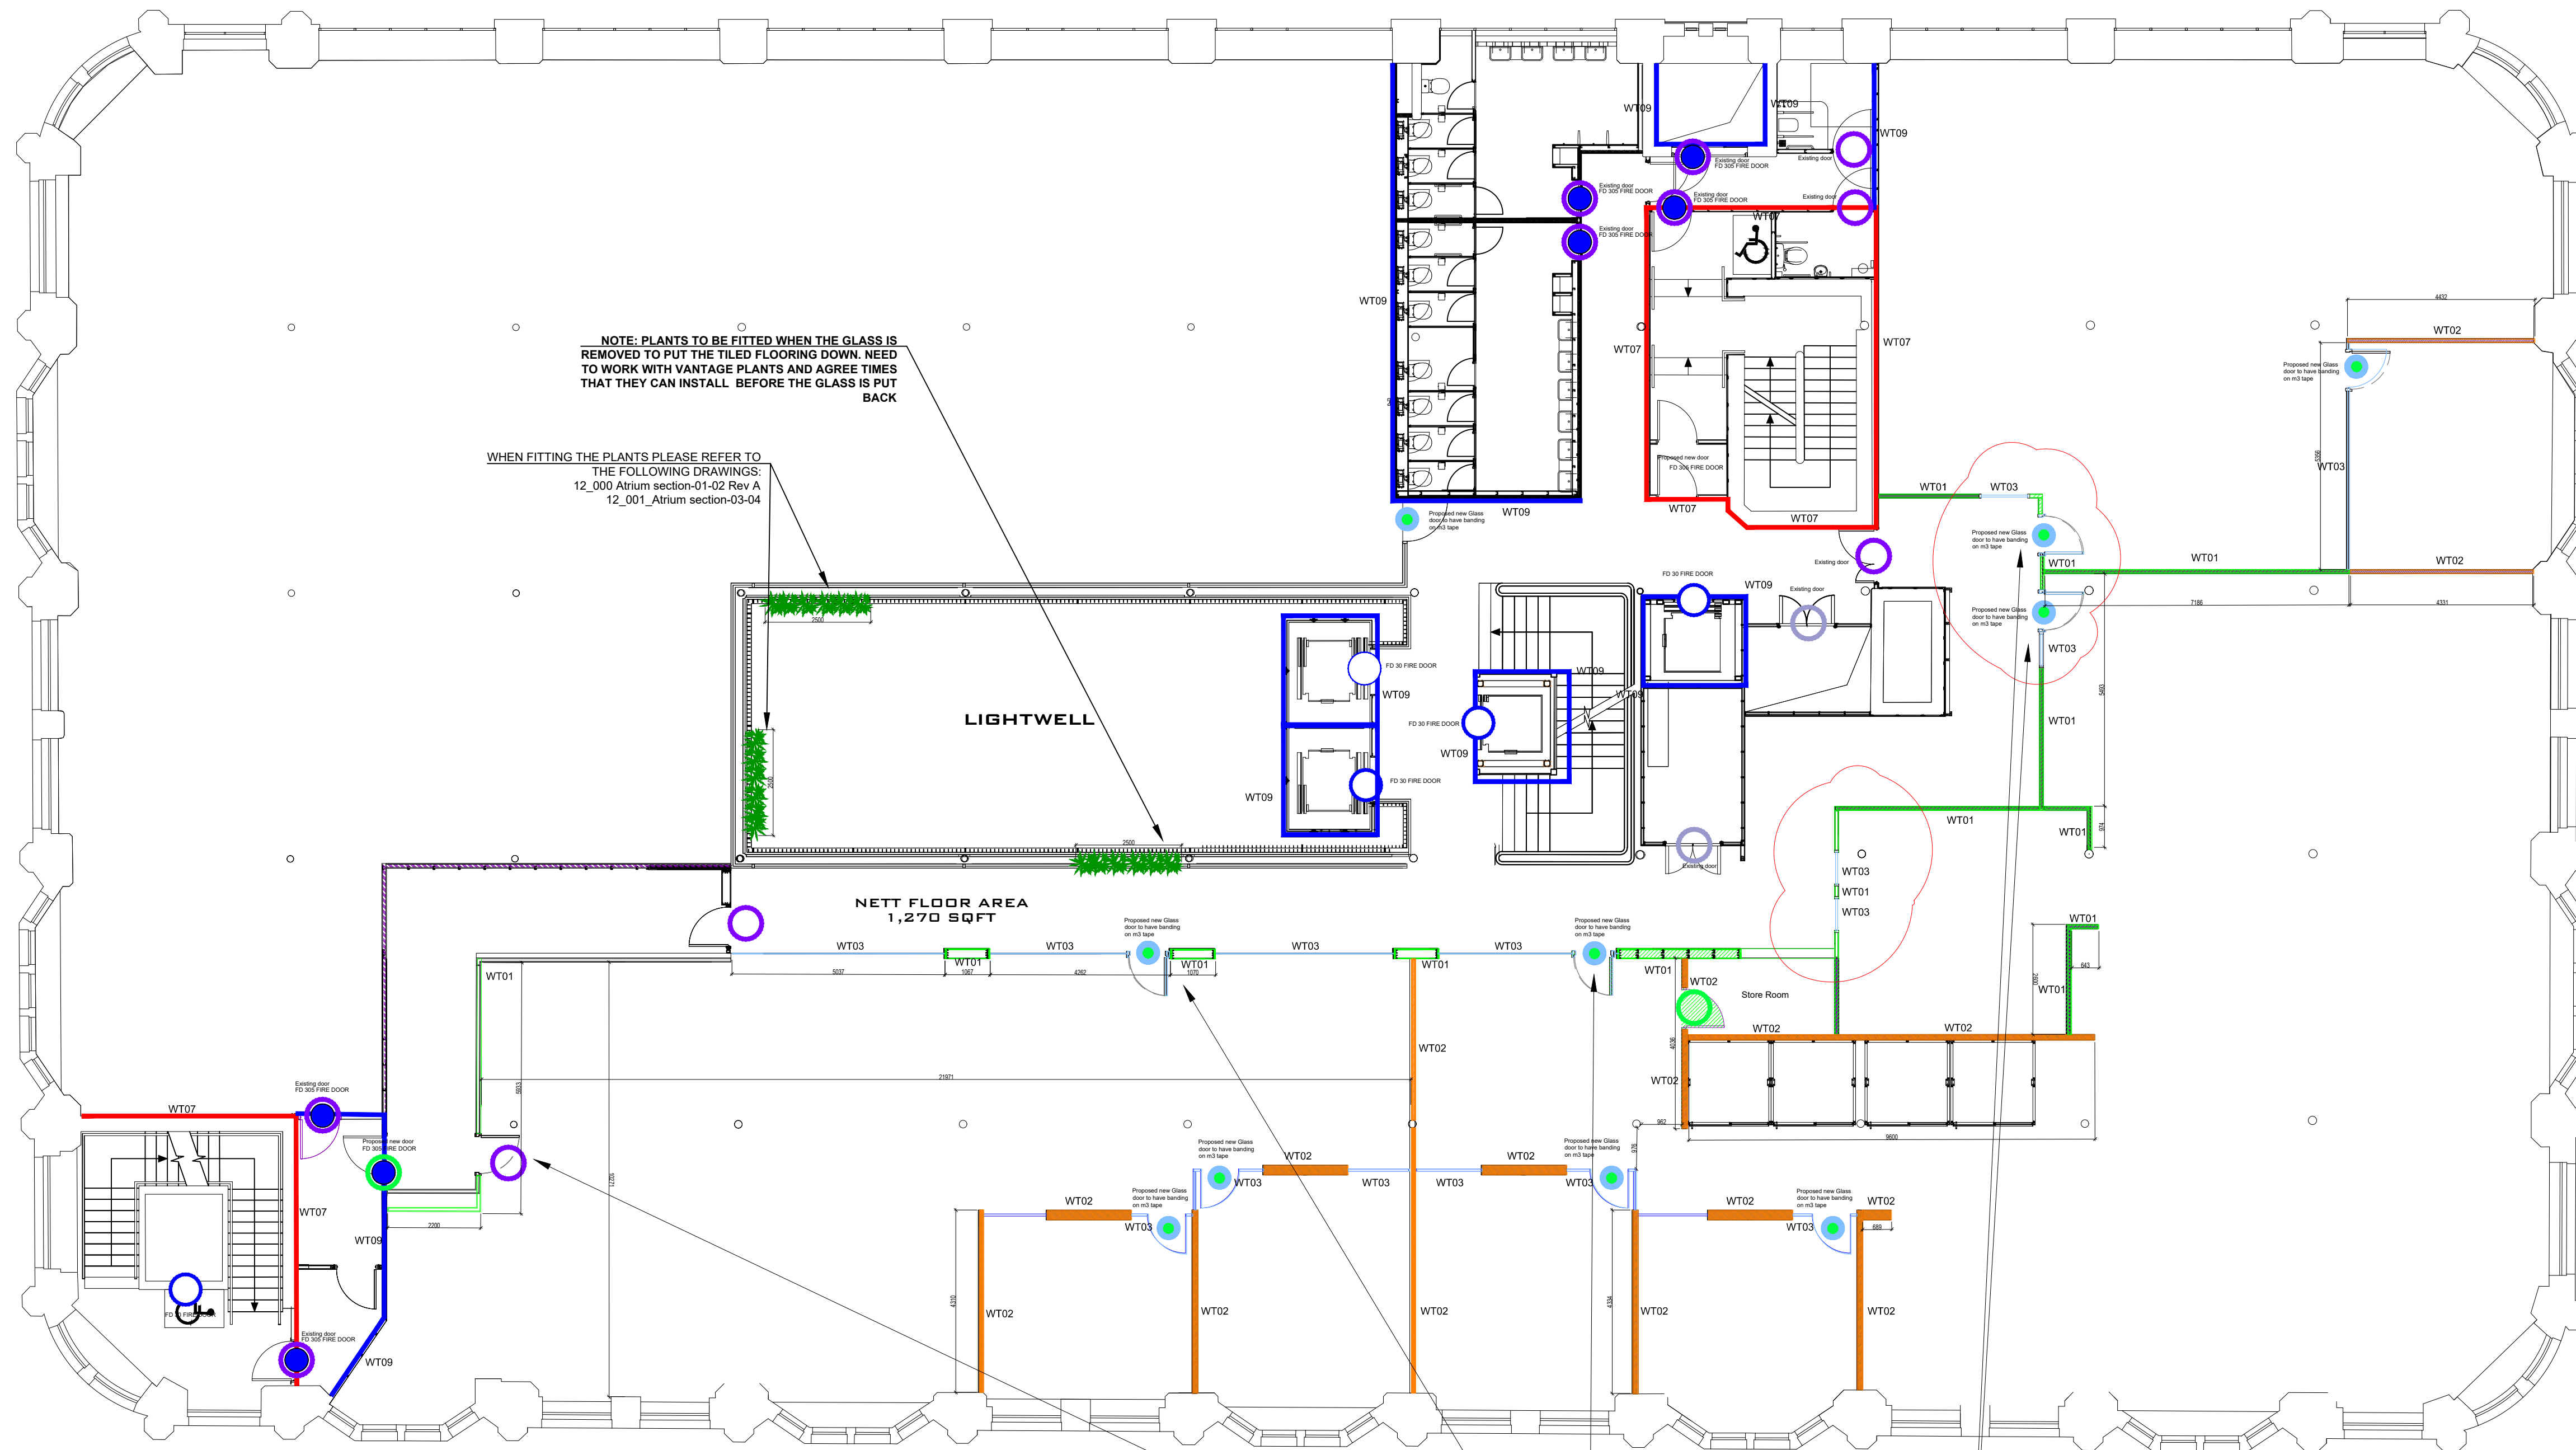


All dimensions are in millimetres unless stated otherwise. No dimensions to be scaled from drawings. All dimensions to be checked on site prior to manufacture.

Any discrepancies between drawings and site conditions are to be reported to the contract manager.

This drawing is to be read in conjunction with all relevant Structural Engineers and Mechanical & Electrical Engineers drawings and specification.

© COPYRIGHT
The copyright in this drawing is vested in OBI Property Ltd and no licence or assignment of any kind has been, or is, granted to any third party whether by provision of copies or originals of the drawings or otherwise unless otherwise agreed in writing.

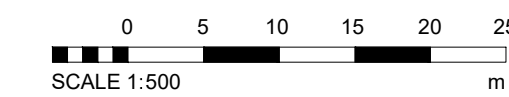

First Floor - Wall Types
Scale 1:100

Door Types			
Proposed Doors	Existing Doors	Code	Description
D01P	D01E	FD 605 FIRE DOOR	FD 605 Fire Door
D02P	D02E	FD 305 FIRE DOOR	FD 305 Fire Door
D03P	D03E	FD 30 FIRE DOOR	FD 30 Fire Door
D04P		PROPOSED NEW SOLID DOOR	Matt Black Finish TBC
	D05E	EXISTING DOOR	Vinyl wrapped - black when applying please make sure doors are prepped and clean to avoid dust and grit getting trapped between the vinyl and doors.
	D06E	EXISTING DOOR	To be painted out in the same colour as the walls finish to be eggshell
	D07E	EXISTING GLASS DOOR	Banding on M3 Tape to achieve crittall glazing effect
D08P		PROPOSED NEW GLASS DOOR	Banding on M3 Tape to achieve crittall glazing effect
D09		PROPOSED NEW ALUMINIUM SLIDING DOOR	Rolled Aluminium sliding door. Track to be inserted to the floor.

WallTypes	
WT01	Solid walls 1 + 12.5mm plasterboard, 75mm stud.
WT02	Solid walls double wall staggered stud 50mm insulated 2 x 12.5 plasterboard
WT03	Single Glazed partitions 125mm touched glass - allow for black frame to glass and door with bulkhead above Banding on M3 Tape to achieve crittall glazing effect Feature glazed screen one piece without any joints
WT04	
WT05	Add banding to existing glass
WT06	paint existing frame black
WT07	60 Minute Fire Resistance Existing walls
WT08	60 Minute Fire Shutter Existing walls
WT09	30 Minute Fire Resistance Existing walls
WT10	Existing railings to be clad in artifal planters

Doors to comply with Fire Strategy from previous drawing issue

A	Additional WD03 added to corridor	24/07/24	EK	
	First Issue	02/05/24	EK	
REV	DESCRIPTION	DATE	BY	CHK

CLIENT NAME
Phillip J Davies Holdings plc

PROJECT NAME
Sevendale House

DWG TITLE:
First Floor - Wall Types

DWG NO: 16_101
SCALE 1:100 @ A1
REVISION: A
DRAWN: EK

CONSTRUCTION