


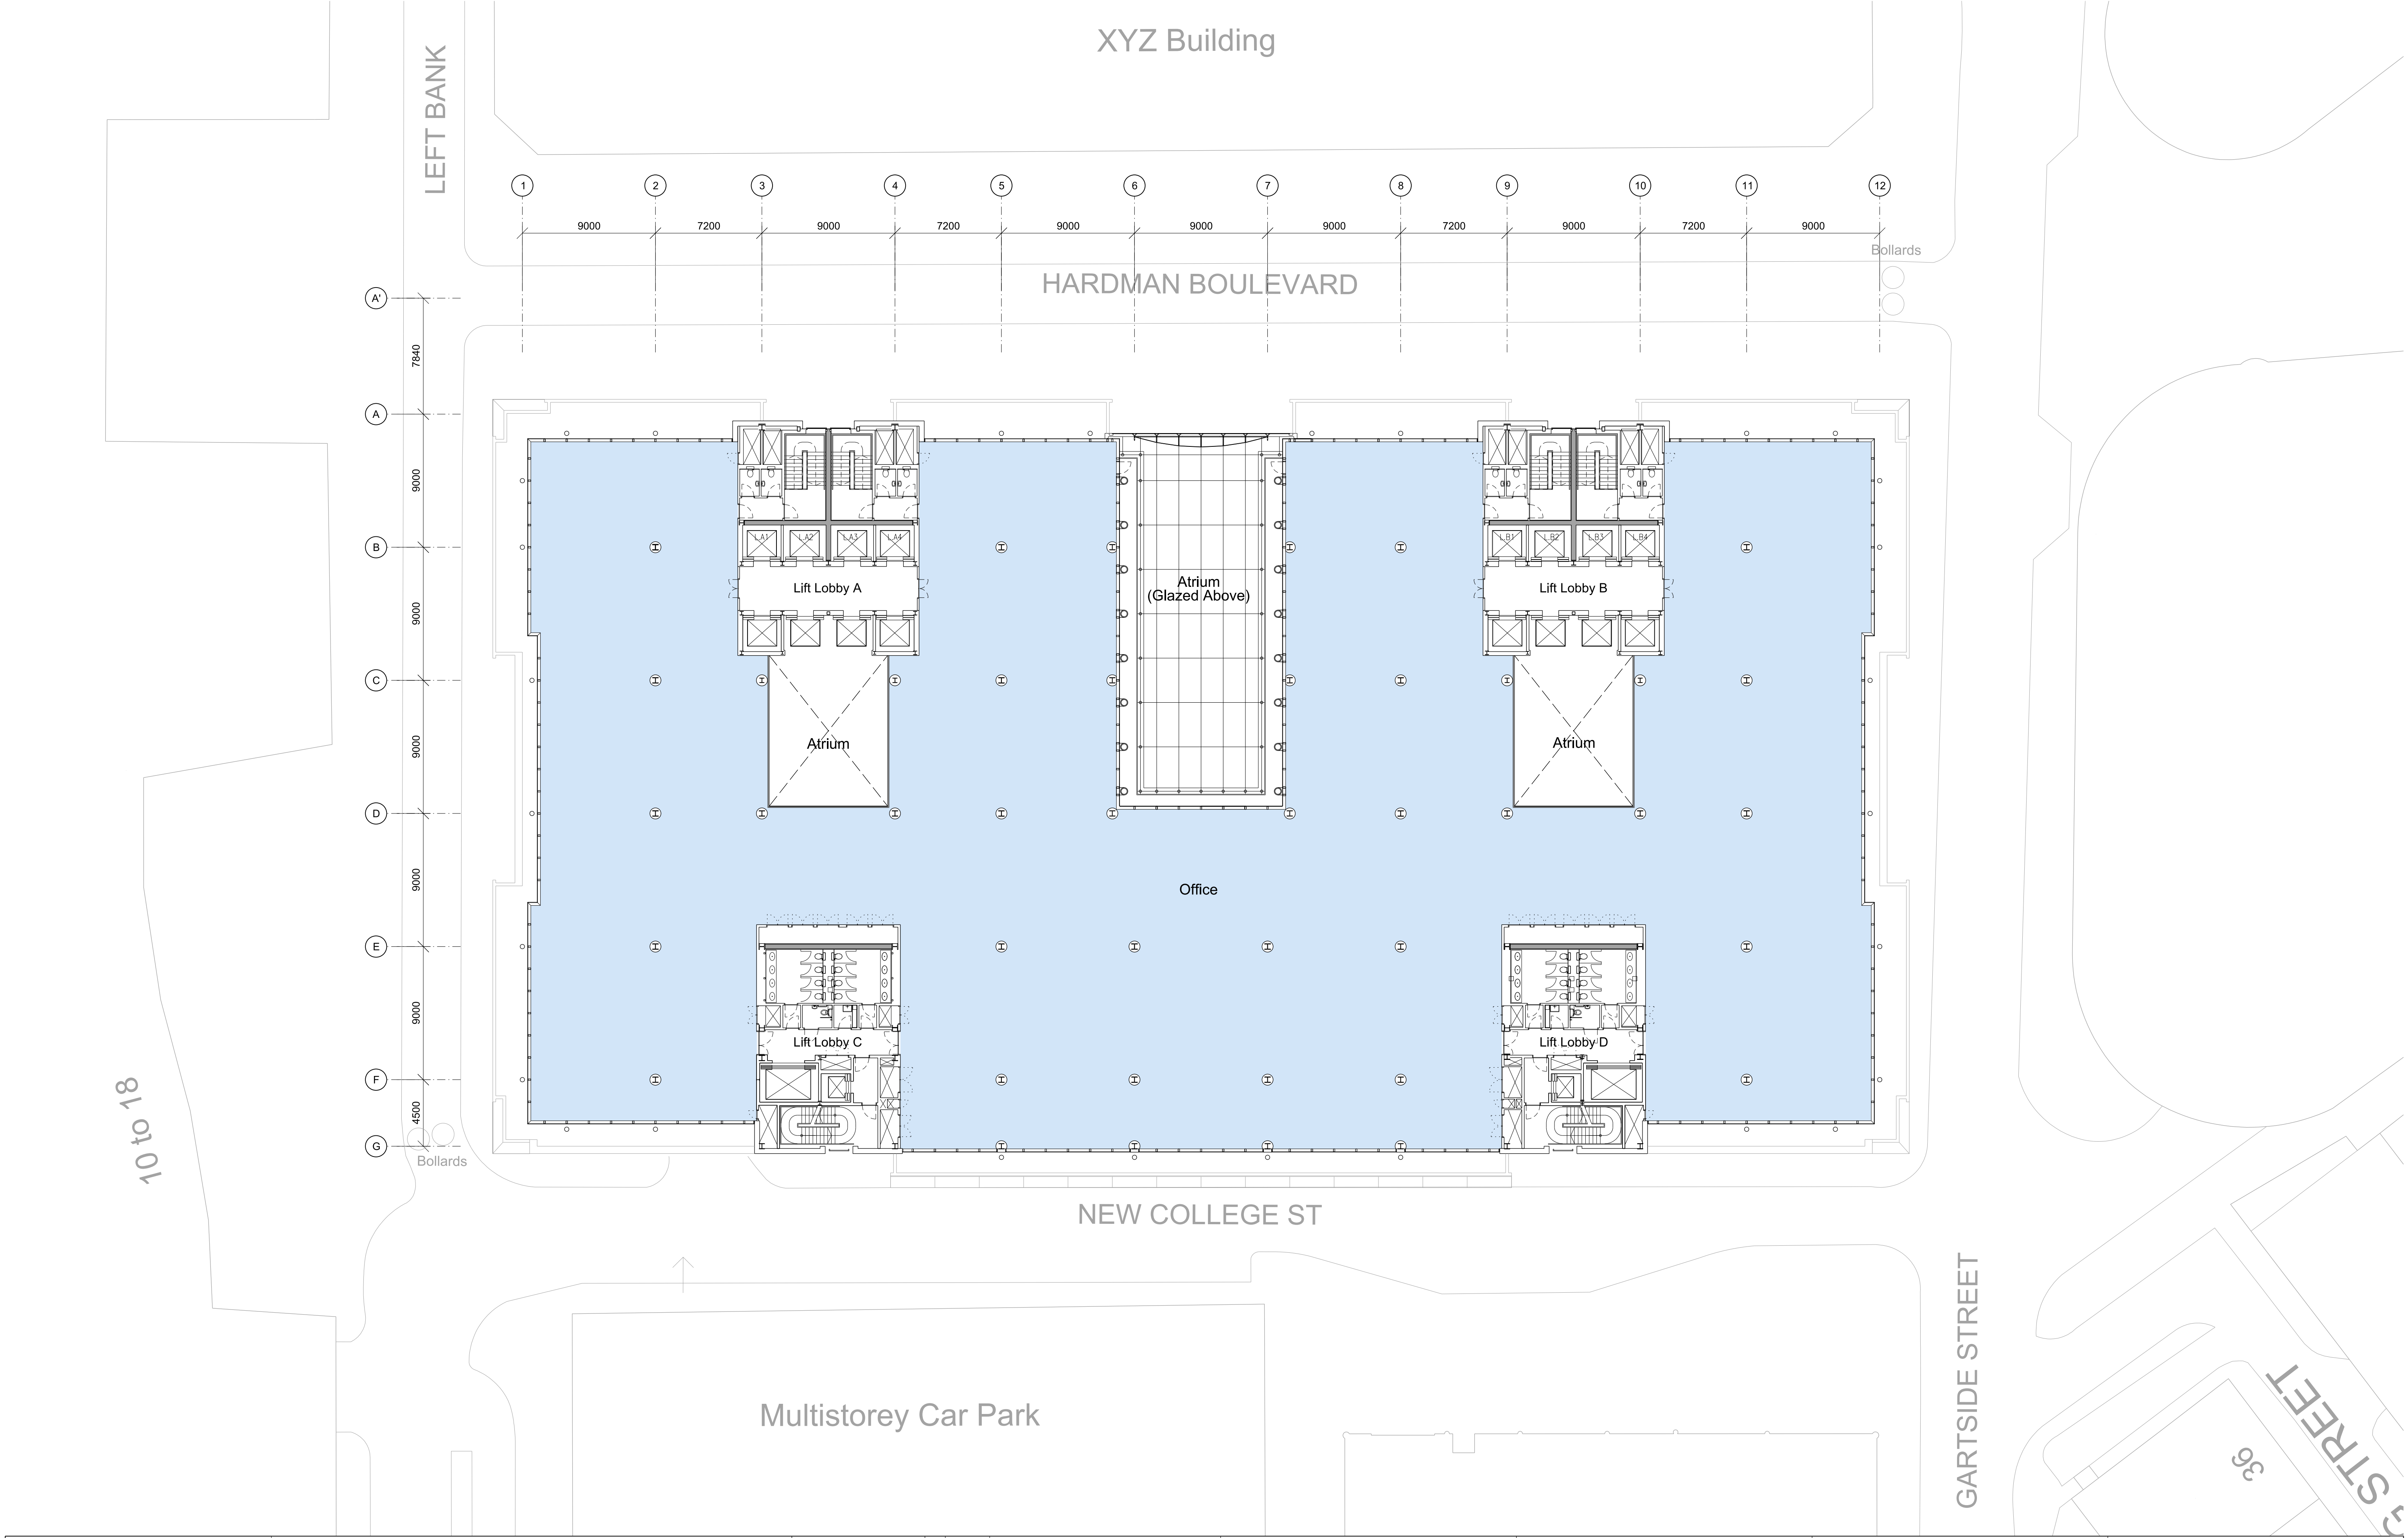

This drawing is copyright  
Do not scale off dimensions.  
All dimensions to be checked on  
site by contractor.  
Contractor to report any  
dimensional discrepancies,  
errors or omissions prior to  
commencing on site.

NOTE:

NORTH

| Rev | Date       | Description         |
|-----|------------|---------------------|
| P01 | 30-09-2024 | Planning Submission |
|     |            |                     |
|     |            |                     |
Project Title  
**ONE HARDMAN BOULEVARD  
MANCHESTER**

Status  
**PLANNING**

Drawing Title  
**General Arrangement Plan  
Existing Plan  
Level 09**

|                                                         |                            |                        |
|---------------------------------------------------------|----------------------------|------------------------|
| Job No<br><b>10509</b>                                  | Scale<br><b>1:200 @ A1</b> | Date                   |
| Drawing No<br><b>10509-SHA-ZZ-A-B5D3-G200-XP-09-001</b> |                            | Revision<br><b>P01</b> |

**simpsonhaugh**

MANCHESTER  
Riverside, 4 Commercial St  
Manchester M15 4RQ  
+44 (0)161 835 2345  
www.simpsonhaugh.com

LONDON  
5-8 Roberts Place  
London EC1R 9BB  
+44 (0)20 7549 4000  
mail@simpsonhaugh.com