



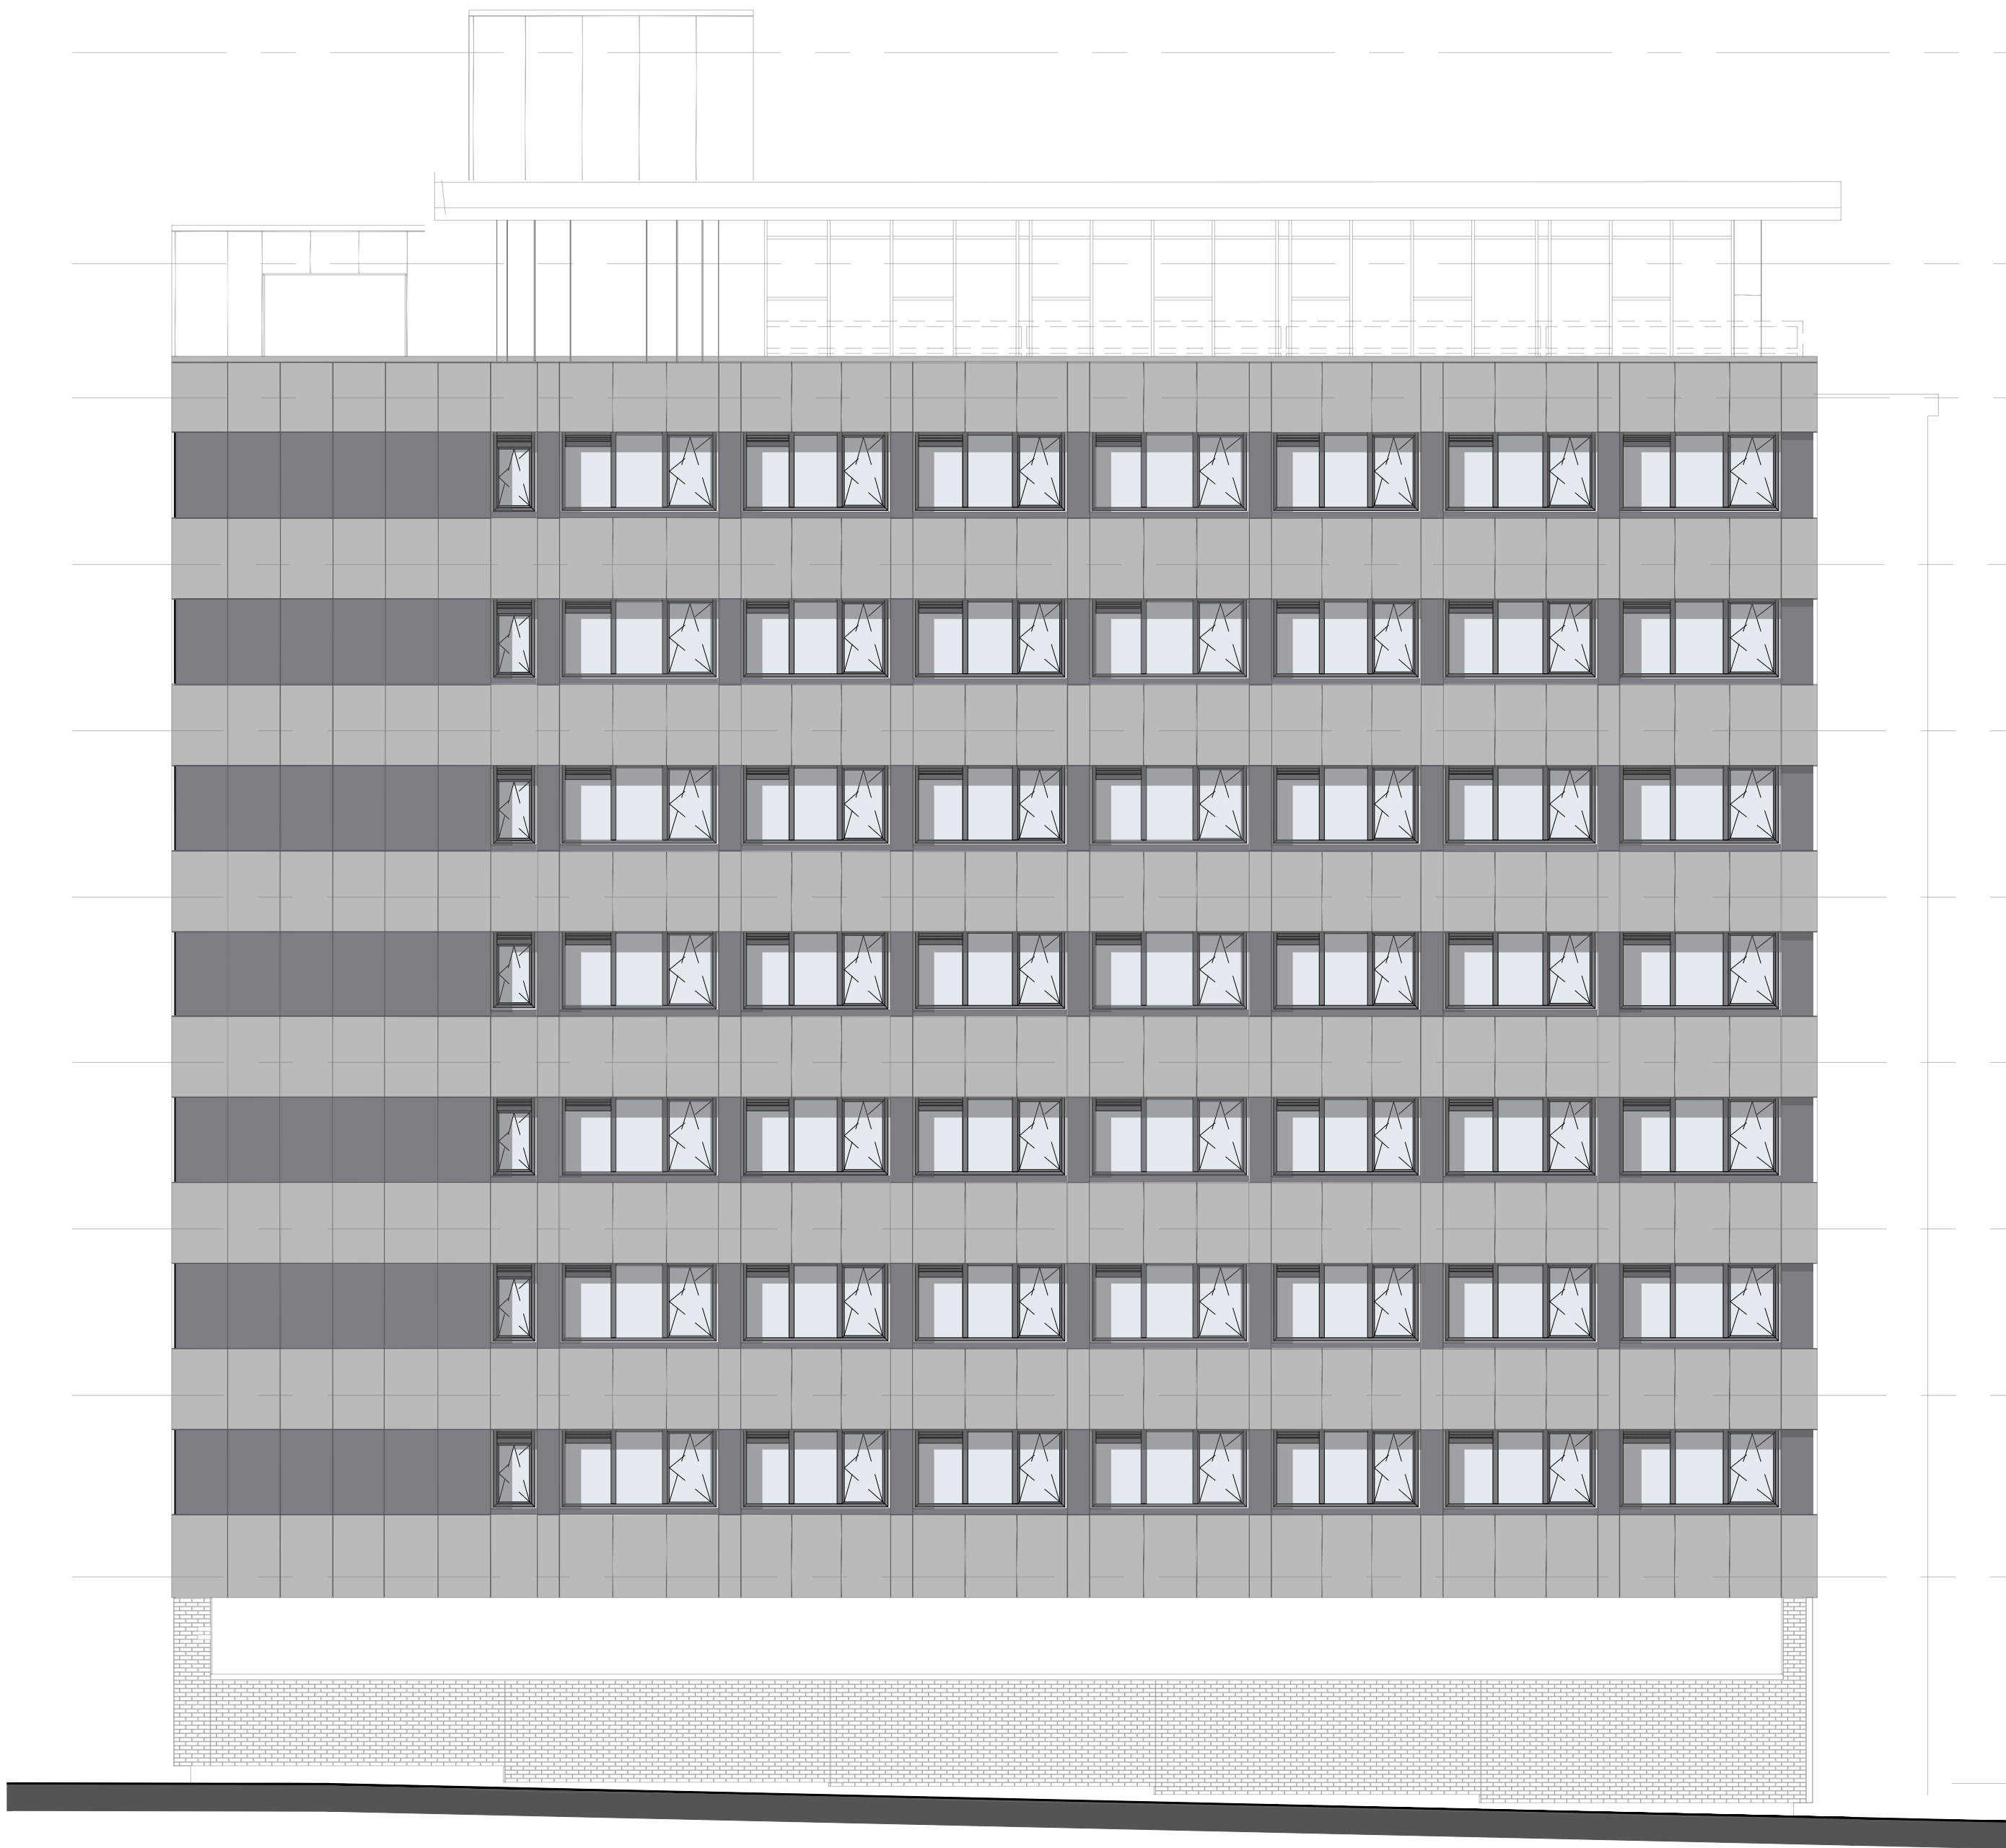

FP 2nd - 6th Floor Plans
1:100 @ A1

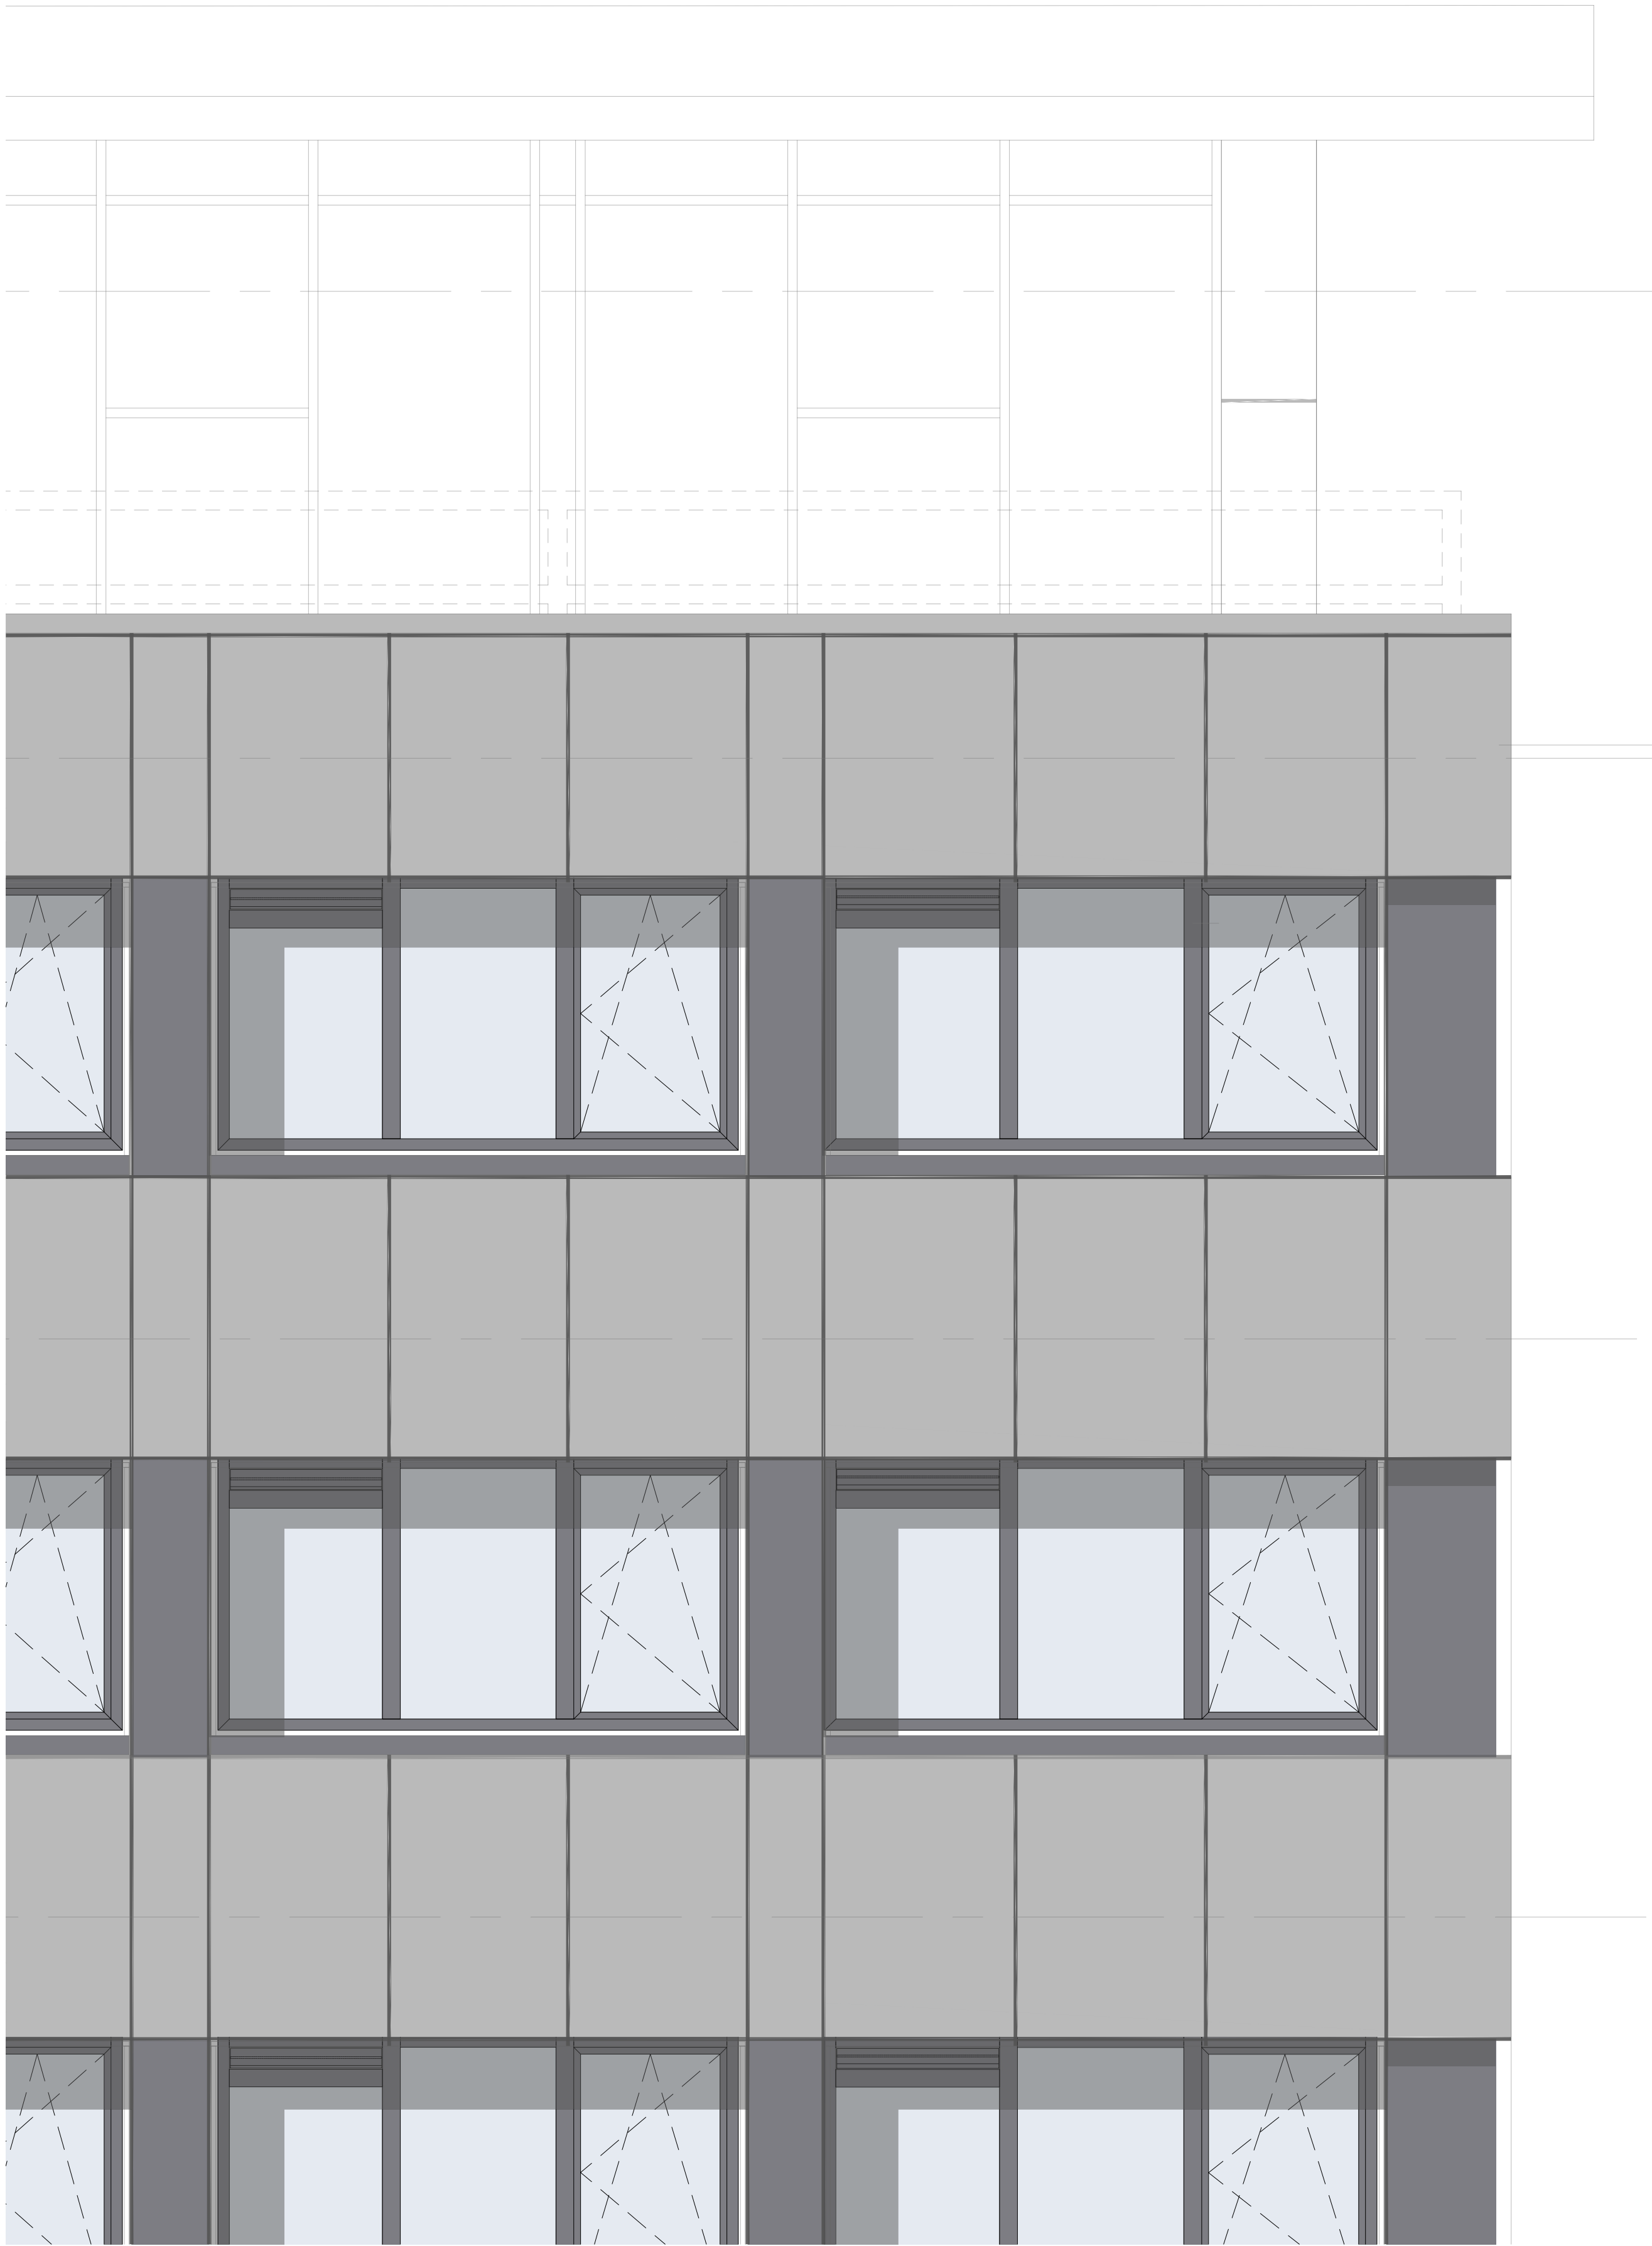

DE Detailed Elevation
1:25 @ A1