


Filename: P:\Manchester Central Office\STRUCTURES\C-33445-The Limes Relocation_UoM\01_WIP\08_Drawing\33445-HYD-XX-DR-C-0200\02_Site Clearance Plan.dwg

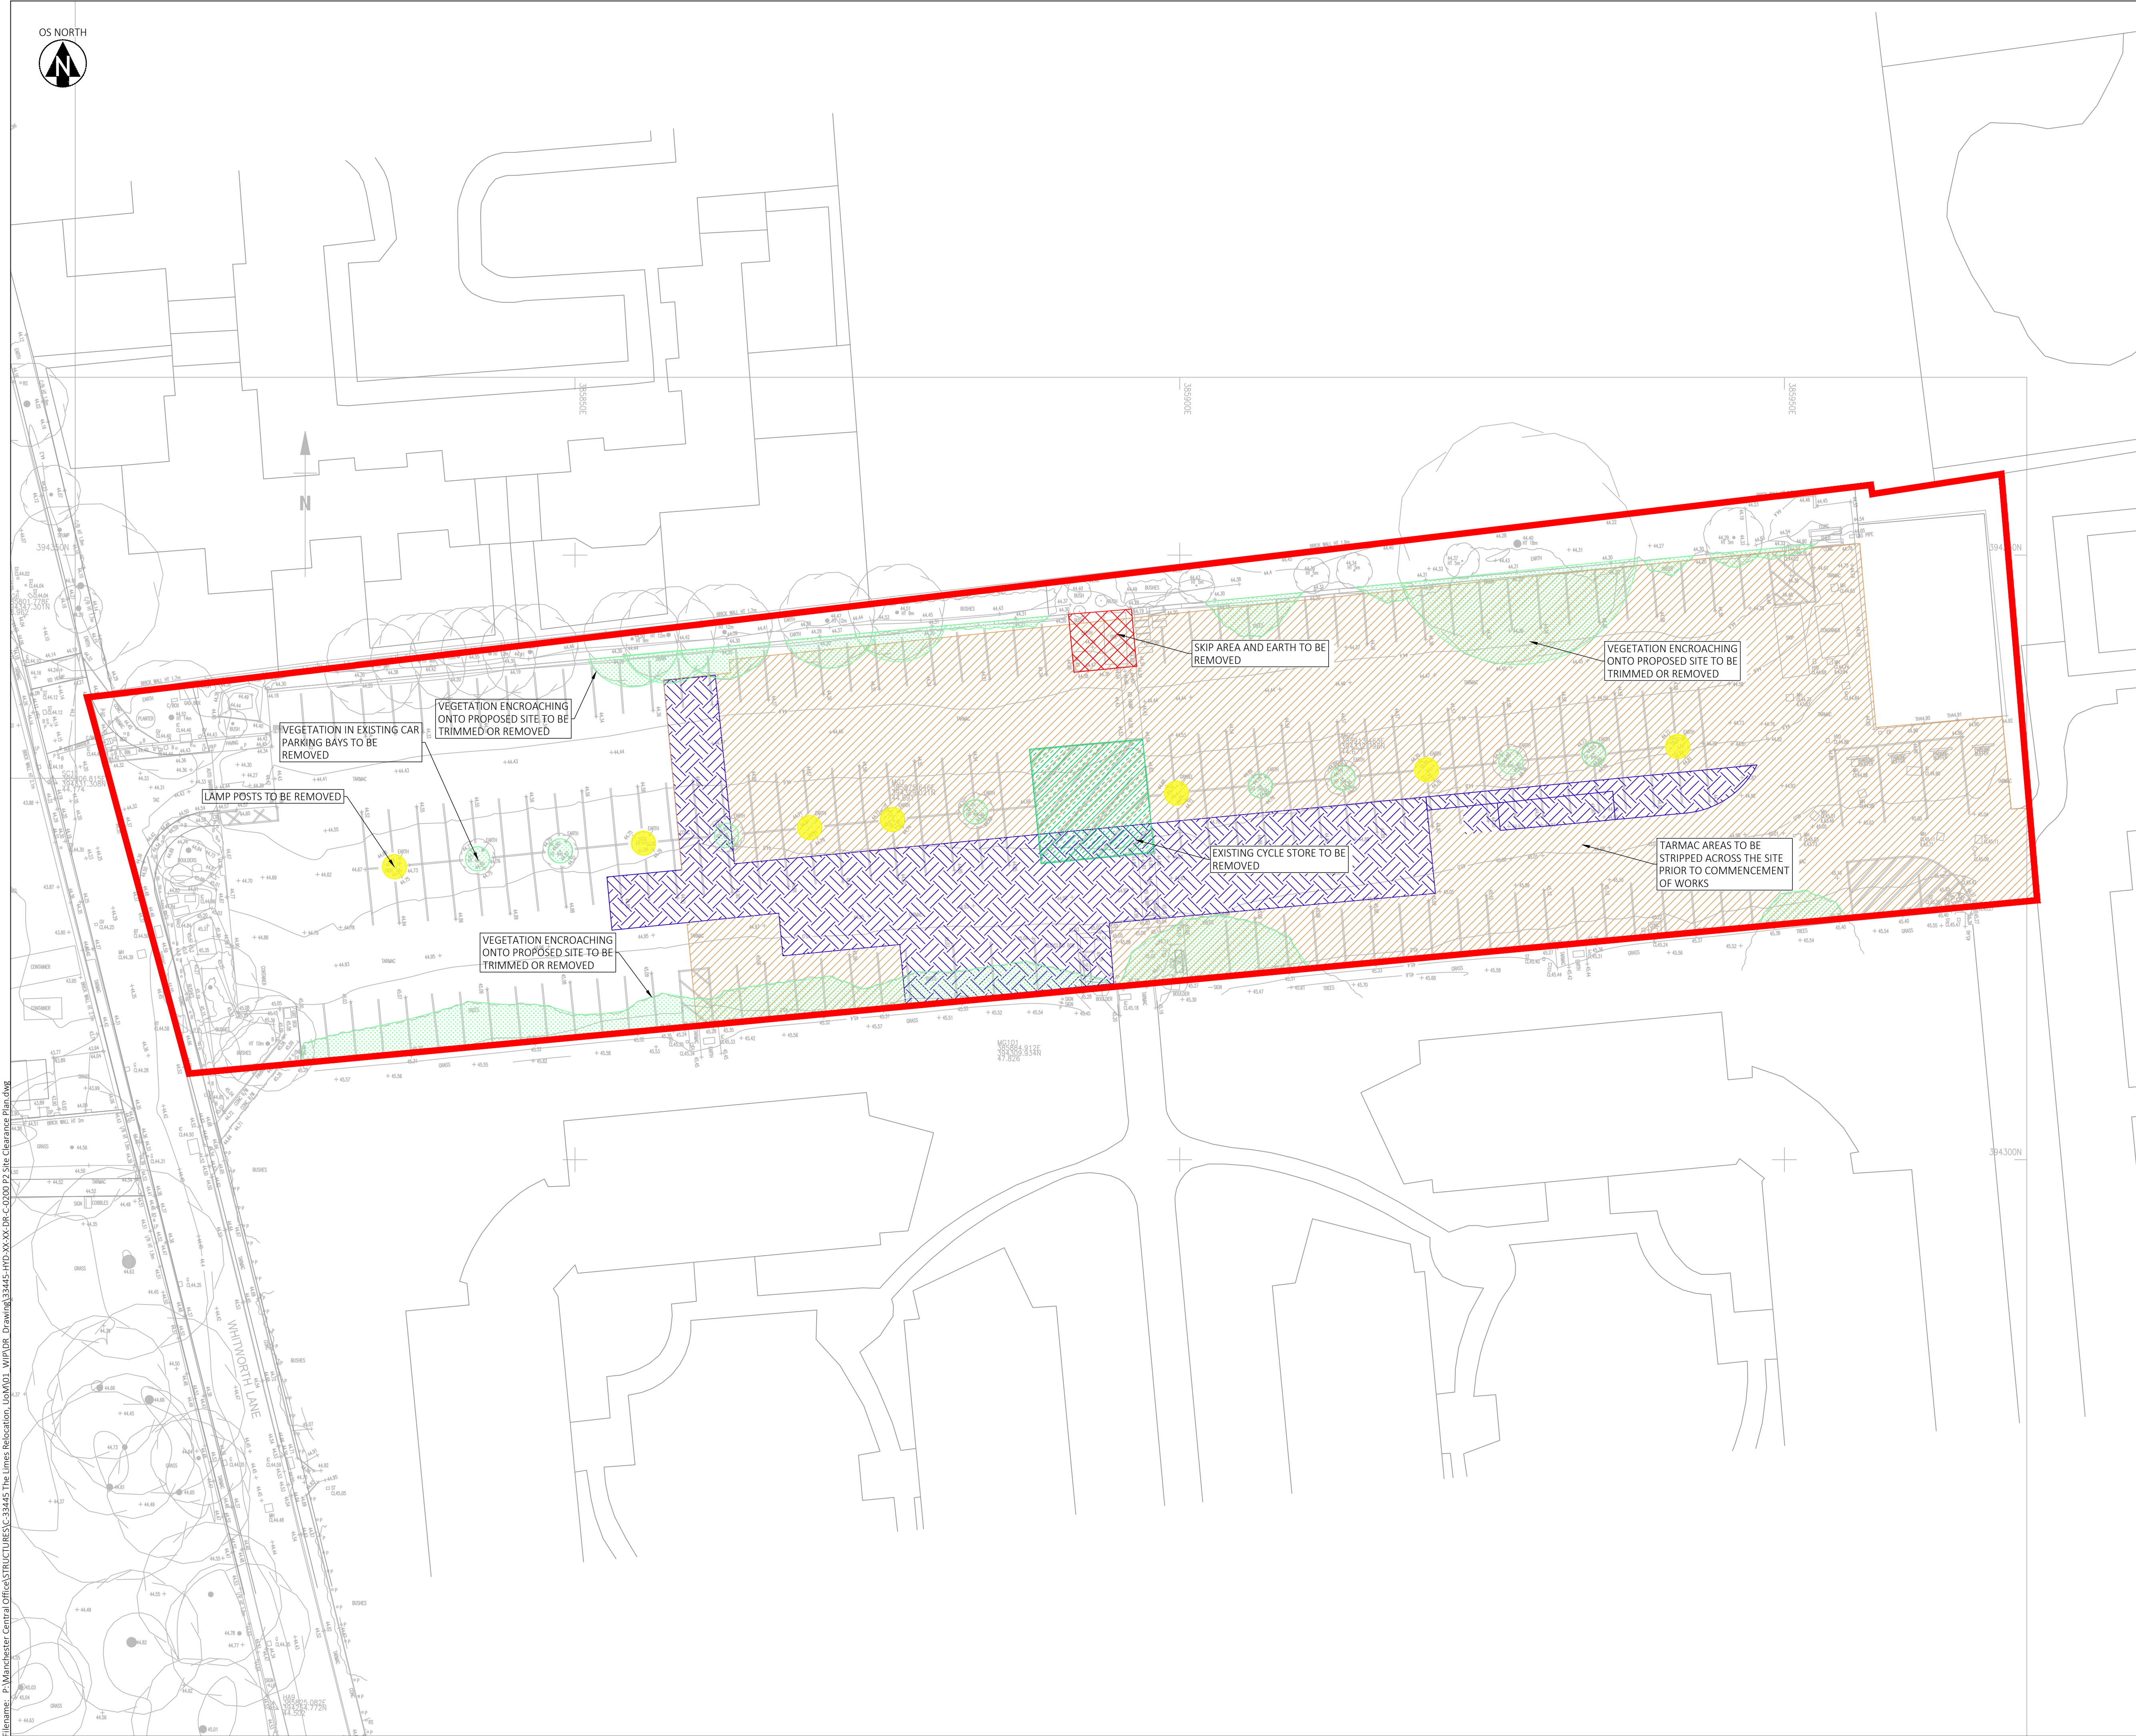

DO NOT SCALE

- KEY
- SITE BOUNDARY
 - EXISTING CYCLE STORE TO BE REMOVED
 - EXISTING CAR PARK TARMAC TO BE REMOVED
 - EXISTING VEGETATION AND SPOIL TO BE REMOVED
 - EXISTING LAMP POSTS TO BE REMOVED
 - EXISTING SKIP AREA AND GROUND TO BE REMOVED
 - EXISTING TARMAC TO BE PLANED OFF 40mm

- NOTES:
- DRAWING TO BE READ IN CONJUNCTION WITH ALL OTHER RELEVANT PROJECT DRAWINGS
 - THE CONTRACTOR SHALL NOTE THE LOCATION OF PROTECTED TREES, SPECIES AND HABITATS AS INDICATED AND ERECT TEMPORARY BARRIERS TO SAFEGUARD SUCH AREAS AS SPECIFIED HEREIN TO THE SATISFACTION OF THE LOCAL PLANNING AND HIGHWAY AUTHORITIES AS INDICATED BY OTHERS.
 - THE CONTRACTOR SHALL CONDUCT THE WORKS WITH DUE REGARD TO THE ECOLOGICAL, ENVIRONMENTAL REQUIREMENTS OF THE SCHEME.
 - IT IS KNOWN THAT EXISTING UTILITY COMPANY UNDERGROUND SERVICES AND APPARATUS IS PRESENT WITHIN THE PROPOSED WORKS AREA AND IT IS THE CONTRACTORS RESPONSIBILITY TO LOCATE EXISTING SERVICES ON SITE ACCURATELY.
 - THE CONTRACTOR SHOULD COMPLY WITH HS(G) 47 "AVOIDING DANGER FROM UNDERGROUND SERVICES" WHEN EXCAVATING AROUND EXISTING SERVICES.
 - CONFLICTING INFORMATION SHOWN ON THE ENGINEER'S DRAWINGS OR DISCREPANCIES BETWEEN THE INFORMATION GIVEN BY THE ENGINEER AND THAT PROVIDED BY OTHERS MUST BE REFERRED TO THE ENGINEER BEFORE THE WORKS COMMENCE.
 - THE CONTRACTOR SHALL NOT COMMENCE SITE CLEARANCE OPERATIONS UNTIL AFTER THE ECOLOGISTS HAVE COMPLETED THEIR INSPECTIONS AND PROVIDED THEIR RECOMMENDATIONS.
 - ALL EXCAVATED MATERIALS SHOULD BE DISPOSED OF BY A SUITABLY LICENSED WASTE CARRIER WITH APPROPRIATE TESTING. IF EXCAVATED MATERIALS ARE TO BE RE-USED ON SITE THEN A MATERIALS MANAGEMENT PLAN MIGHT BE REQUIRED.

REVISIONS				
P02	Site Clearance Areas Amended	21/10/14	JM	CF NB
P01	First Issue	18/09/14	JK	CF NB
Rev.	Revision Notes	Date	Drawn By	Checked Approved


now


St Baldred's Hall
239 Ashley Road
H4-6
WA15 9NE
t: +44(0)161 2330746
e: manchester@hydrock.com

CLIENT

THE UNIVERSITY OF MANCHESTER

PROJECT

THE LIMES RELOCATION

TITLE

SITE CLEARANCE PLAN

HYDROCK PROJECT NO. C-33445		SCALE @ A1 1:250	
STATUS DESCRIPTION SUITABLE FOR INFORMATION			STATUS S2
DRAWING NO. 33445-HYD-XX-XX-DR-C-0200			REVISION P02