

Material Key:

- 01

Capless curtain walling system. White PPC frames with clear glass.
- 02

Perforated aluminium panel fronting an insulated vent panel.
- 03

Recessed PPC aluminium spandrel panel to hide floor and ceiling zone.
- 04

Anodised aluminium panel.
- 05

Back painted glass in a capless unitised curtain wall system.
- 06

Expressed exoskeleton Corten steel structure. All visible fixings to matched Corten.
- 07

Corten façade panel (no visible fixings).
- 08

Capless circle slide glazed door. Finish to match curtain walling.
- 09

Clear glass balustrade to external balconies and terraces.
- 10

Glazed door set. Frame finish to match curtain walling system.
- 11

Light grey PPC metal soffit to external balconies.
- 12

Corten finish to colonnade soffit.
- 13

Metal perforated screen to service yard with integrated sliding access.
- 14

Back painted glass plant screen on a 1.5m module.
- 15

Continuation of capless curtain walling system to form balustrade at roof terrace level.
- 16

Precast concrete panelling: Feature art wall - Design in process.
- 17



Polished concrete finish to PCC frame.
- 18

Green wall incorporated into service yard screen.
- 19

Dark grey PPC louvres. Rain defence system with integrated service doors.
- 20

Anodised metal louvre / blade for solar shading.
- 21

Capless curtain walling system. White frames with clear glass & manifestation band.

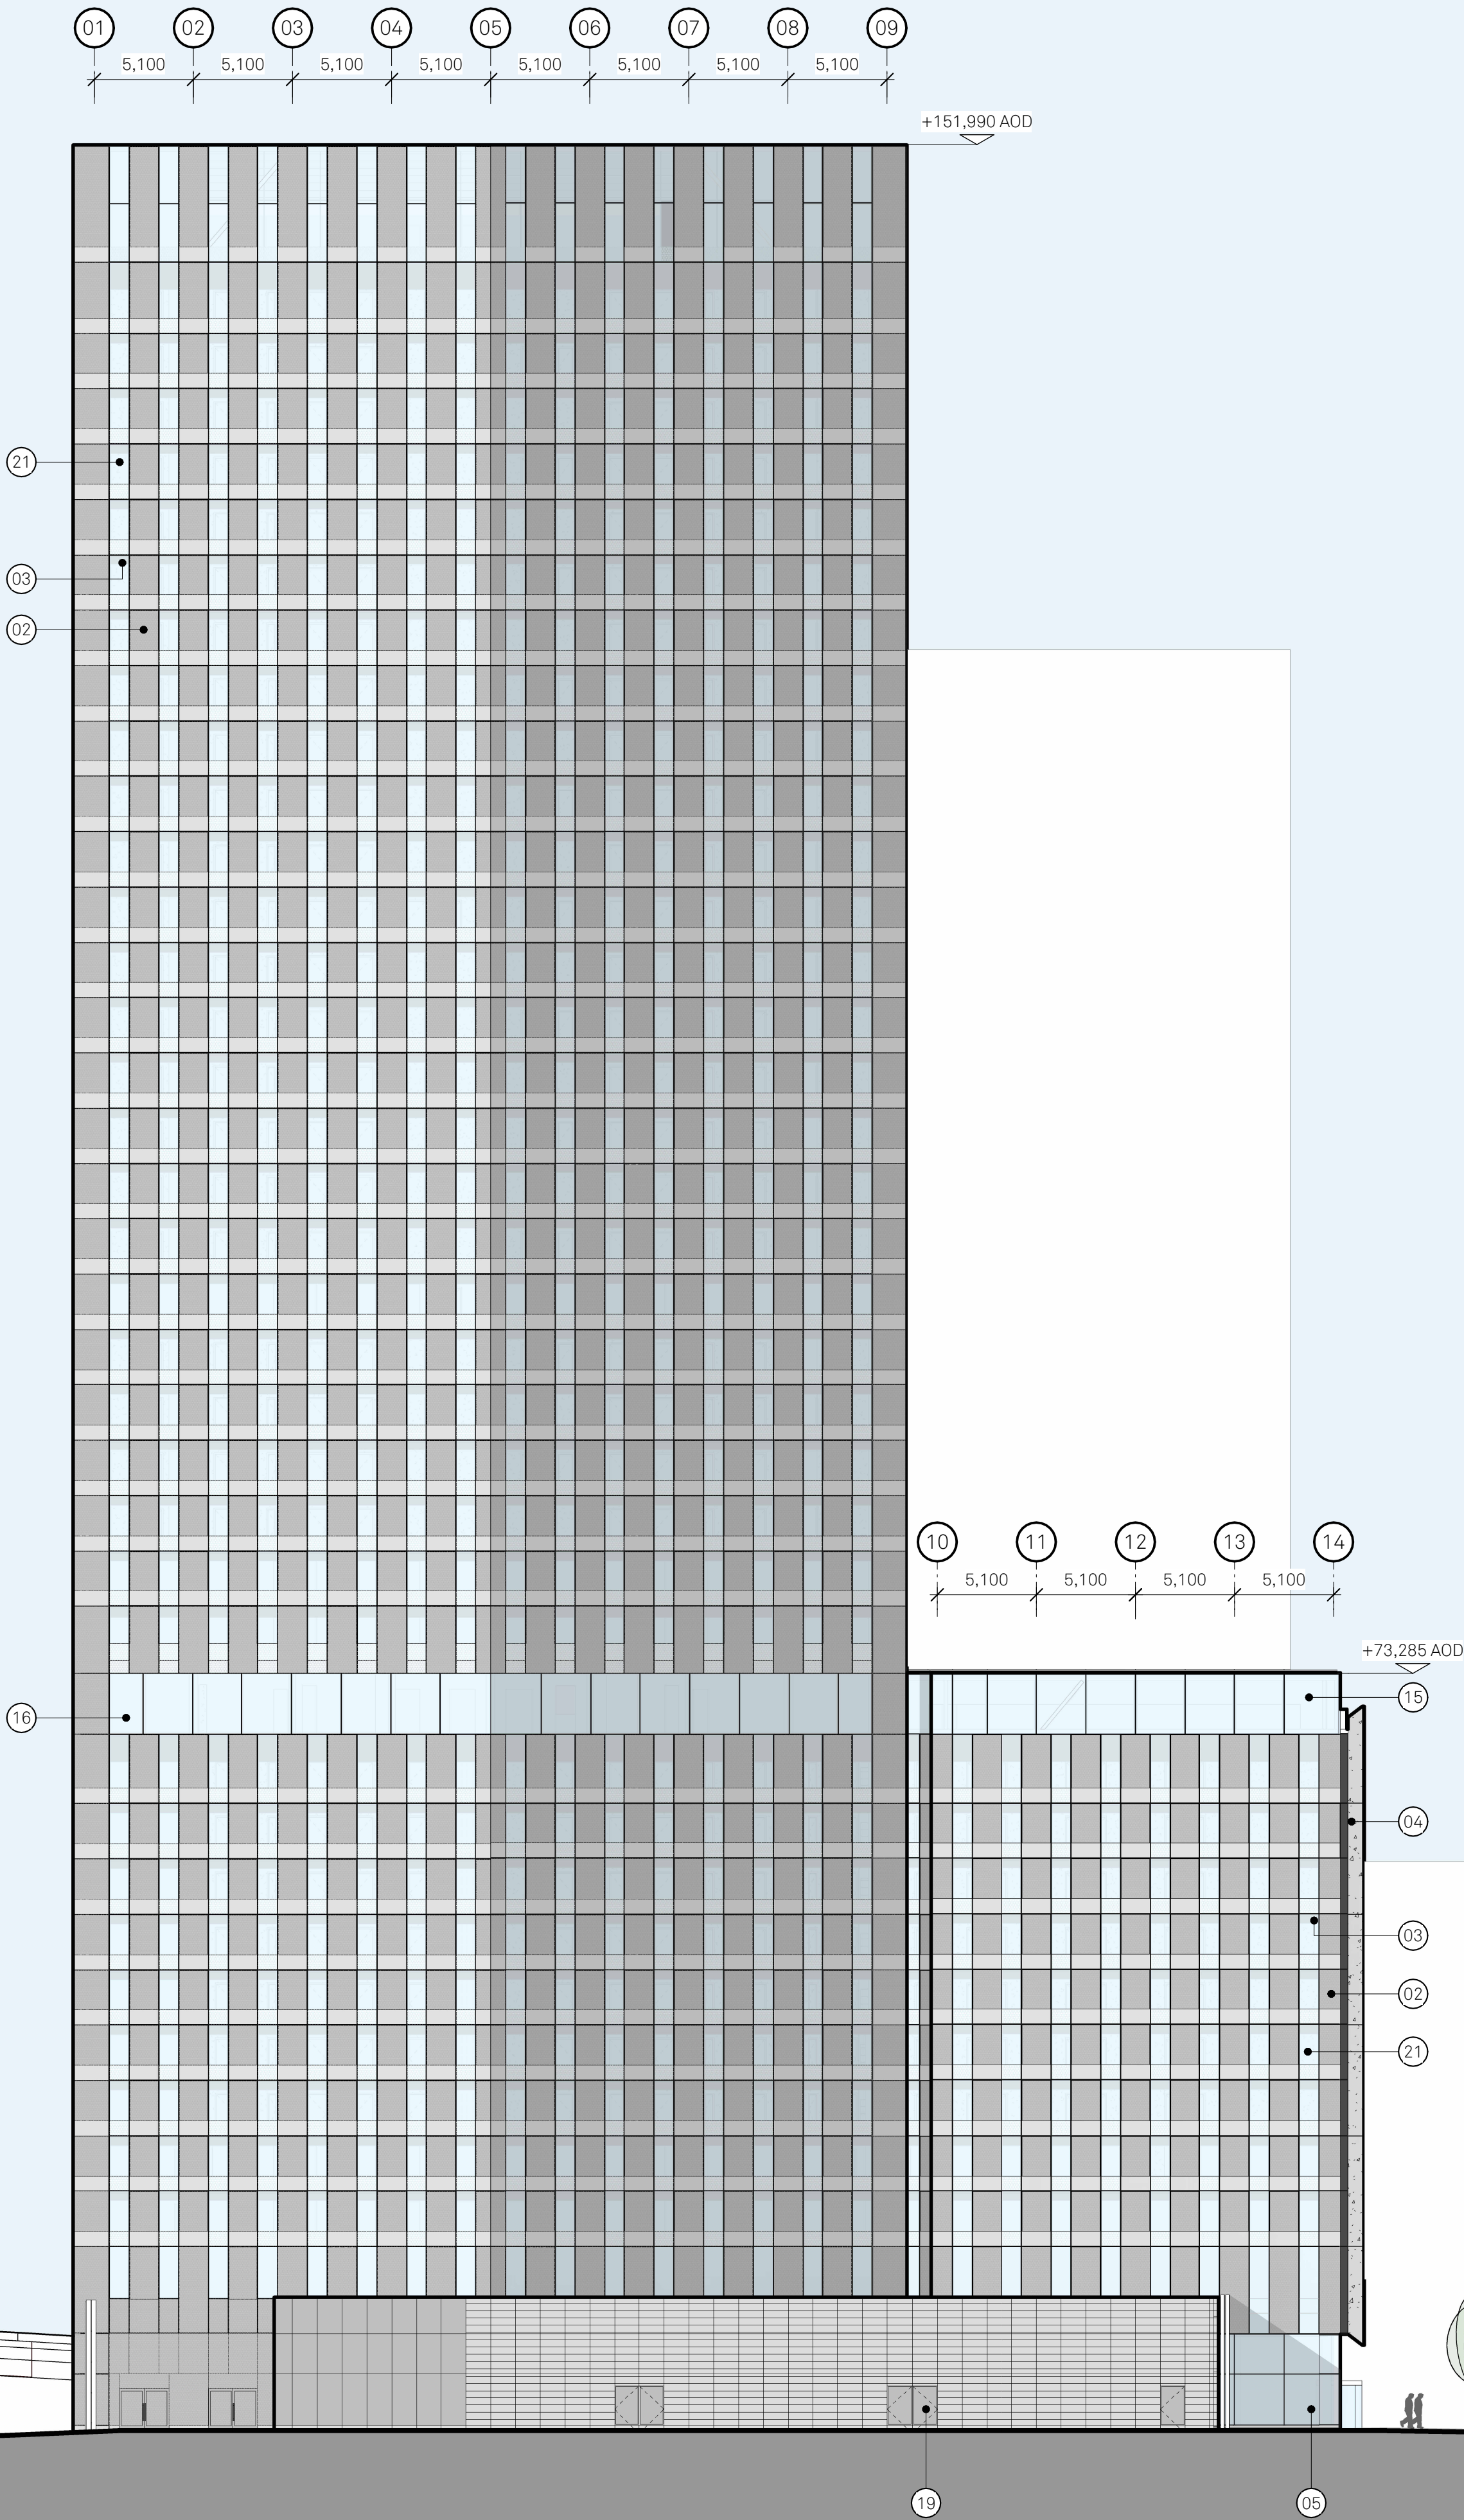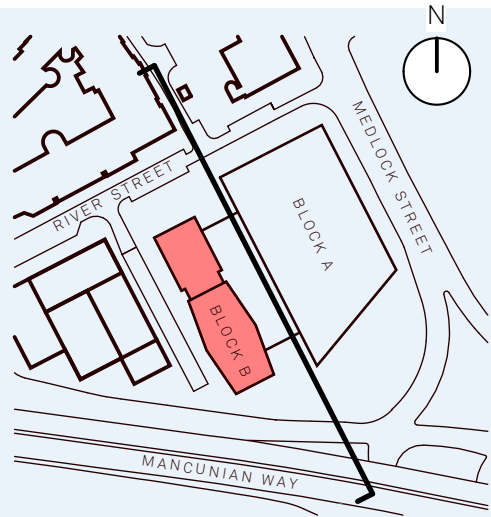

Project:
One Medlock Street

Drawn: JLG
Checked: MH

Details:
16/08/24 Non-Material Amendment

Title:
Proposed Elevations Block B
East (Service Area)

Status:
PLANNING

Drawing No:
100_B1_04_2202

Scale:
1:250 @ A1

Rev:
F

Jon Matthews Architects

Union, 2-10 Albert Square, Manchester, M2 6LW

0161 974 3690

Copyright of this drawing is vested in Jon Matthews Architects and it must not be copied or reproduced without written consent. Figured dimensions only are to be taken from this drawing. Do not scale from this drawing. For full company disclosure please visit www.jonmatthewsarchitects.com