



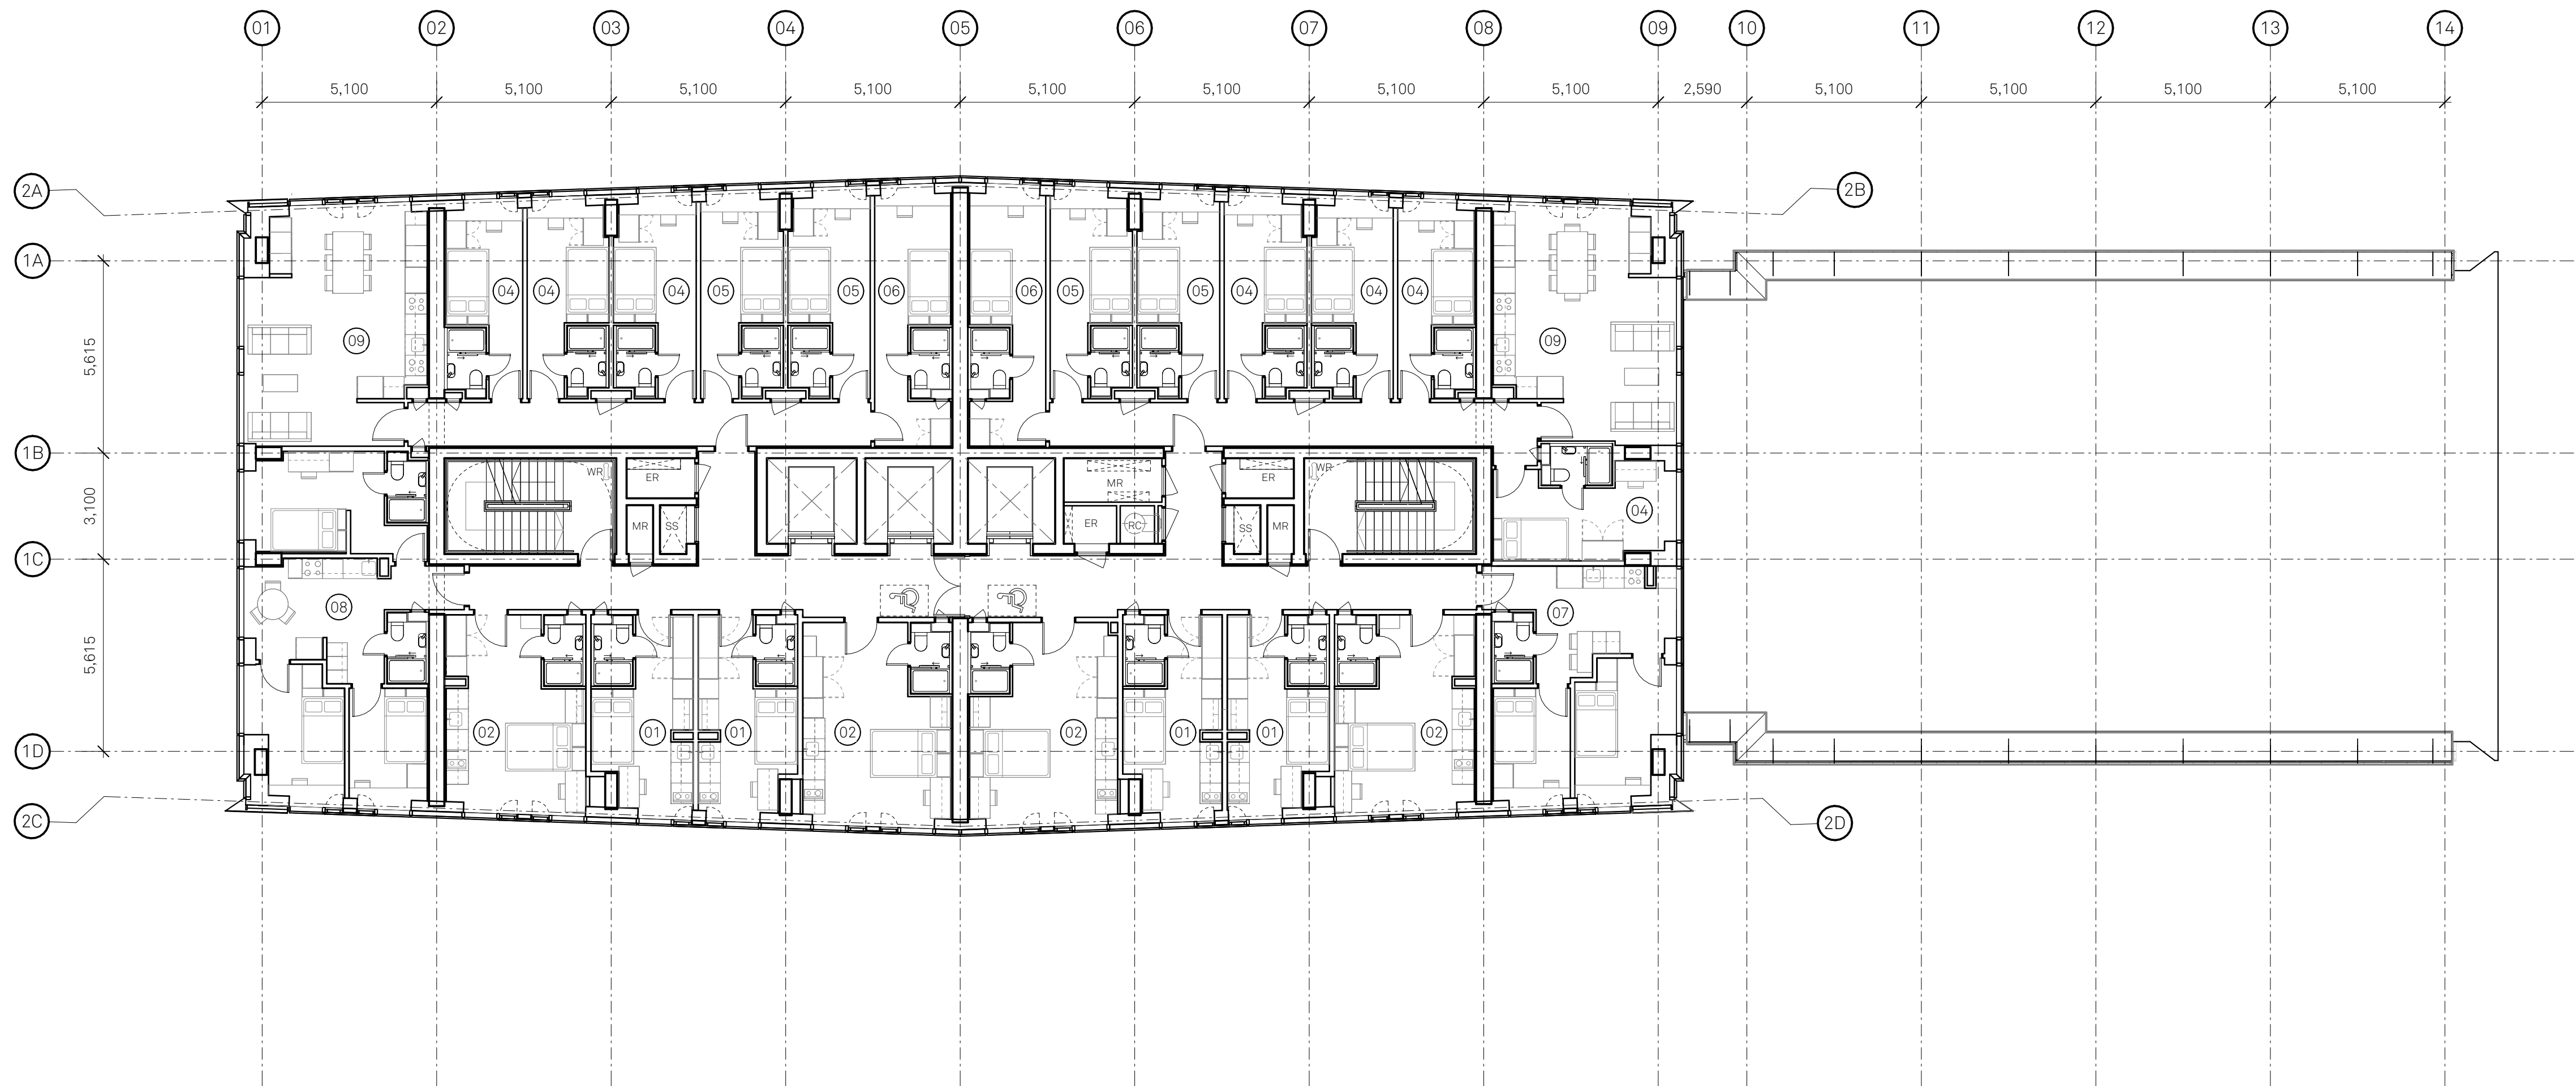

Notes:

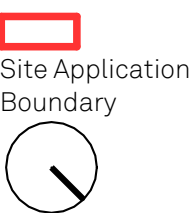

PLAN KEY:

- | | | | | | |
|----|-------------------|----|------------------|----|---------------------------|
| 01 | Standard studio | 04 | Standard cluster | 07 | Twodio |
| 02 | Superior studio | 05 | Premium cluster | 08 | Threedio |
| 03 | Accessible studio | 06 | Deluxe cluster | 09 | Kitchen / living / dining |

Project:
One Medlock Street

Drawn: DO
Checked: MH

Details:
16/08/24 Non-Material Amendment

Title:
Block B 12th-17th, 19th-24th
Floor General Arrangement Plan

Status: PLANNING
Drawing No: 100_B1_02_2212

Scale:
1:125 @ A1

Rev: C

Jon Matthews Architects

Union, 2-10 Albert Square, Manchester, M2 6LW 0161 974 3690
Copyright of this drawing is vested in Jon Matthews Architects and it must not be copied or reproduced without written consent. Figured dimensions only are to be taken from this drawing. Do not scale from this drawing. For full company disclosure please visit www.jonmatthewsarchitects.com