


All dimensions are to be checked on site, any discrepancies are to be reported to the Architect before work commences.Do not scale from this drawing.

This drawing is to be read in conjunction with all relevant consultants and specialists drawings/ documents, any discrepancies are to be reported to the architect before the affected work commences.

This drawing is copyright.

A.

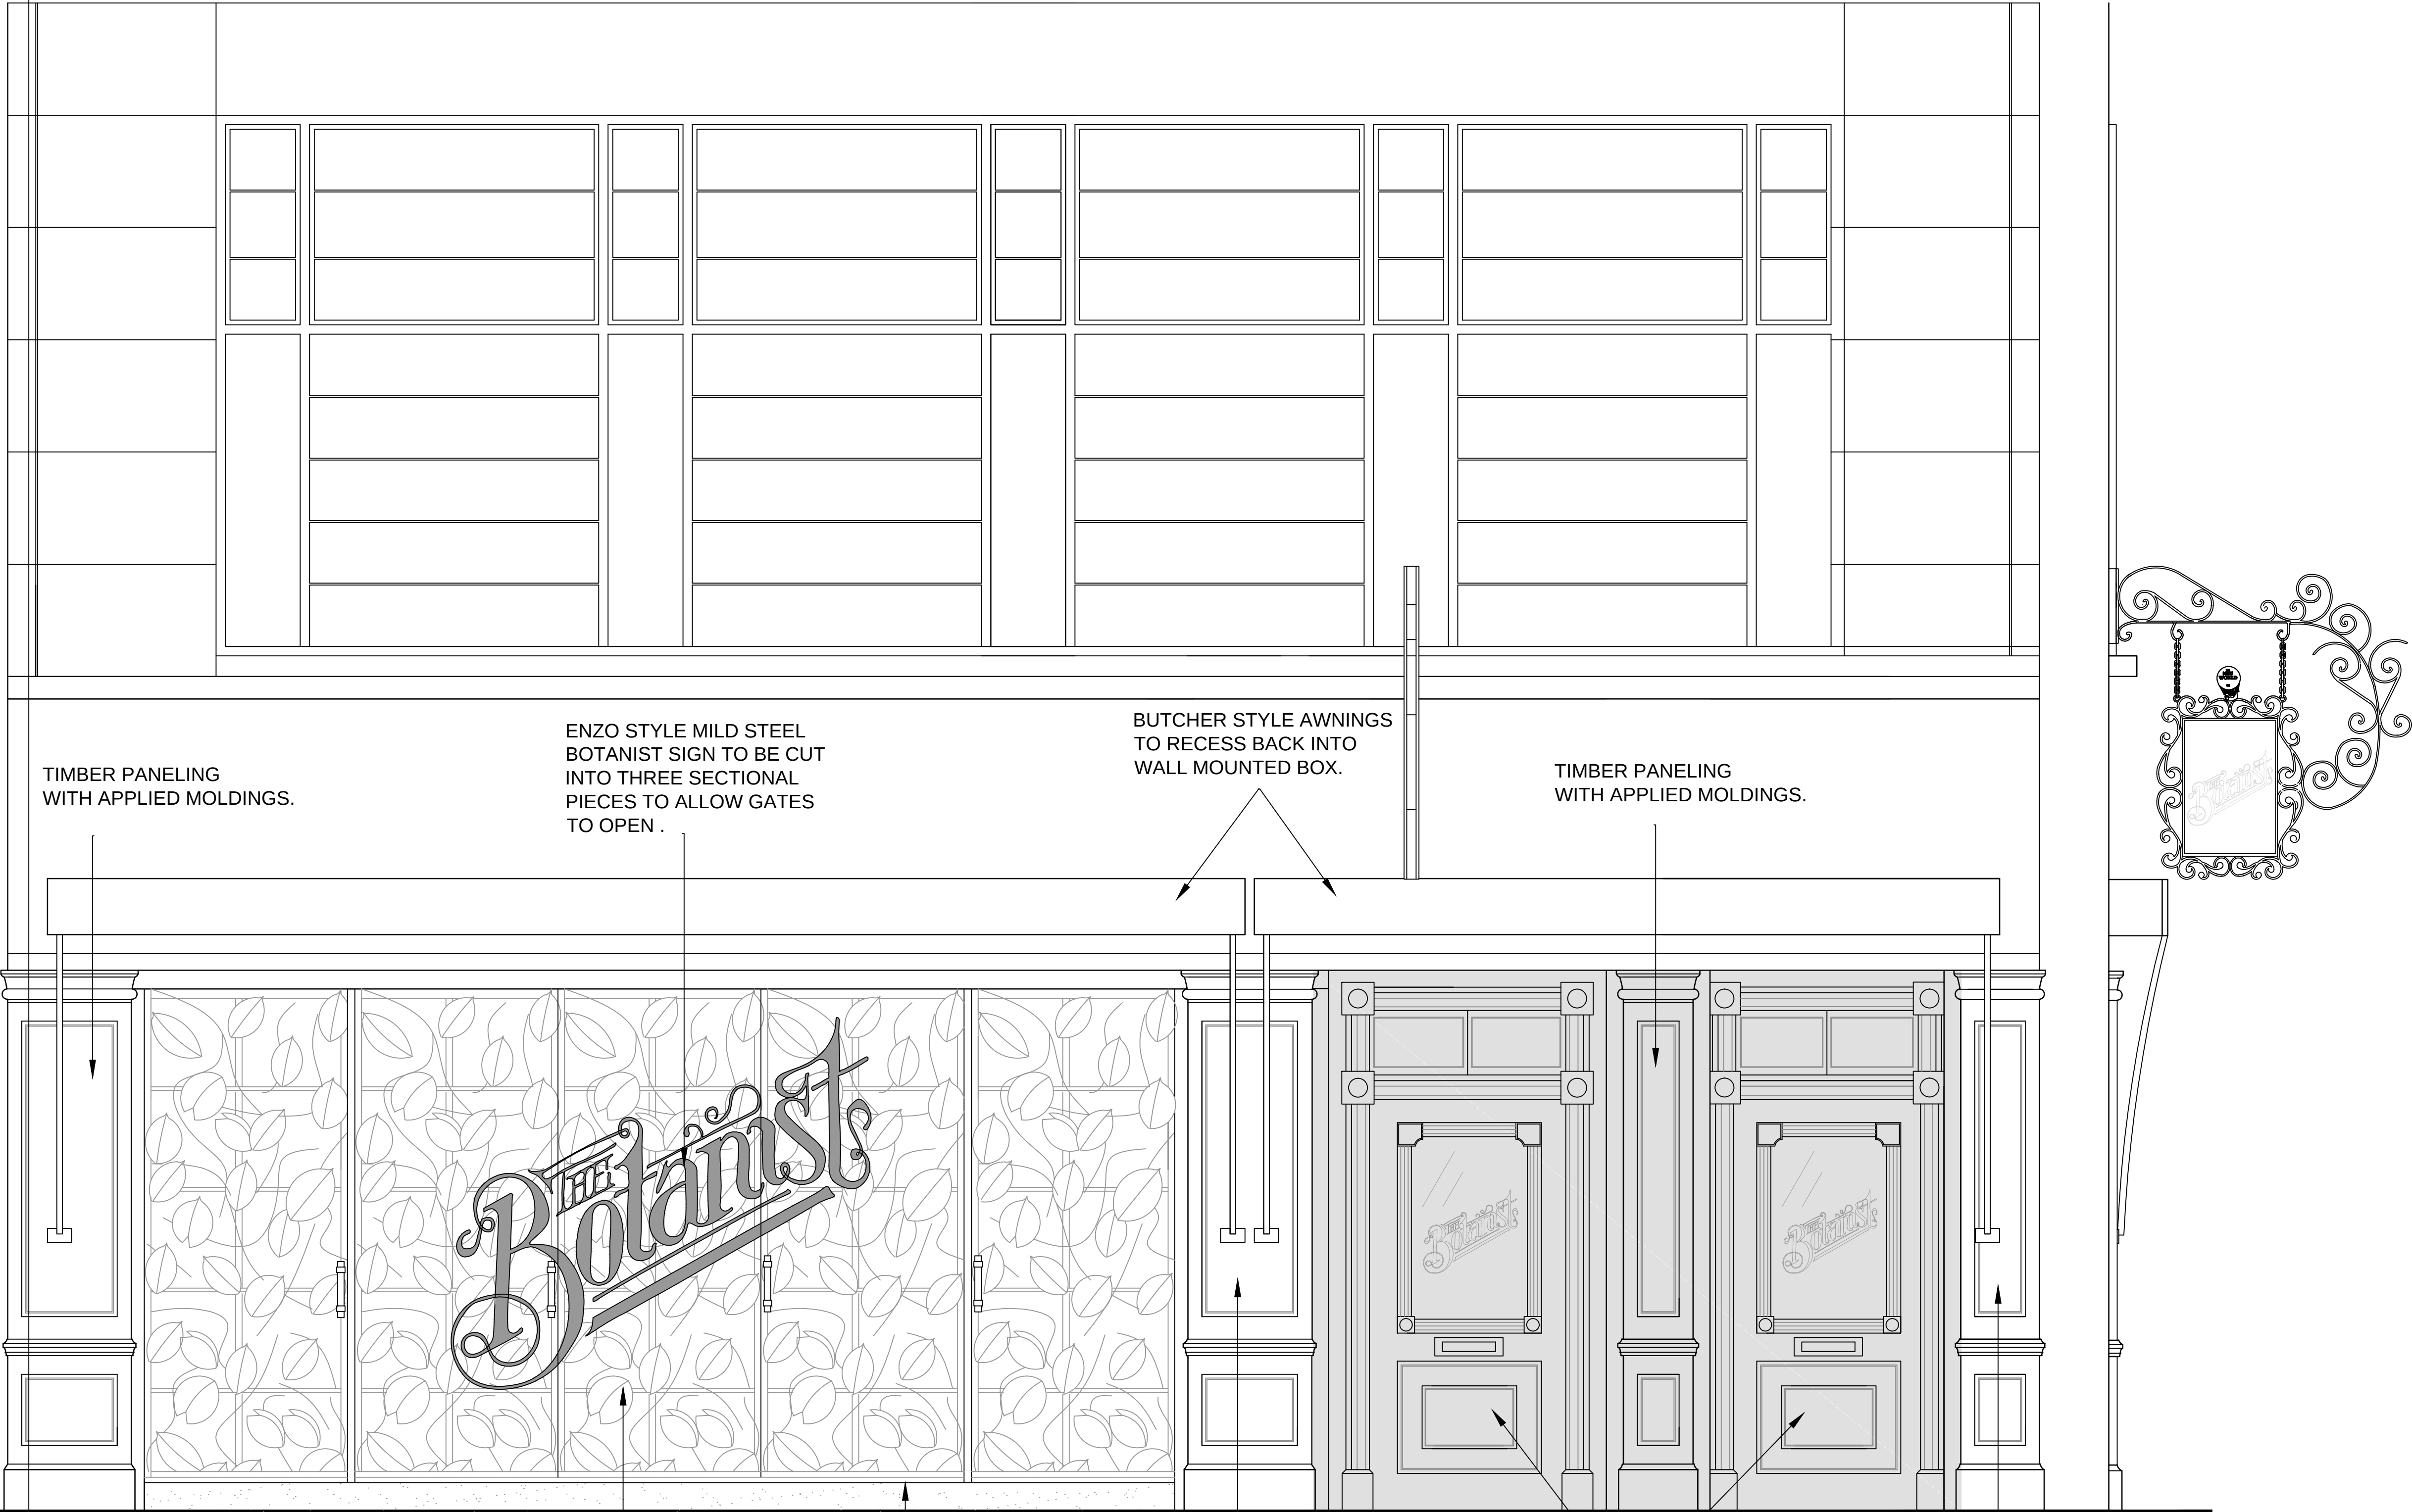

DEANSGATE ELEVATION.

A.

MILD STEEL WROUGHT
IRON EFFECT GATES WITH
CUT METAL LEAFS GLAZED
WITH PERSPEX PANELS.

150MM STEP.

TIMBER PANELING
WITH APPLIED MOLDINGS.

BOTANIST STYLE FRONT
DOORS WITH ETCHED
GLASS (SEE DETAIL).

TIMBER PANELING
WITH APPLIED MOLDINGS.

SIDE SECTION AA.

paul danson
IMAGINEERING

G1 QUAY HOUSE, QUAY STREET, SPINNINGFIELDS
MANCHESTER M3 3JE TEL +44 (0) 161 838 0840
imagine@pauldanson.com
www.pauldanson.com

Project

Botanist elevation

Client

Living Ventures

Drawing

Deansgate elevation and side section

Scale

A1 @ 1:20

Date

18/02/2014

Number

002

Revision