A1

Do Not Scale

The creative content/information contained herein is confidential. It is the intellectual property of Property Techtonics . and any use and/or reproduction is expressly prohibited without our prior written consent.

Please note: All dimensions shown have been provided in good faith but Propeety Techtonics will not accept any resposibility for any incorrect measurements, therefore prior to any work being carried out, contractors should carry out thier own site survey. If in doubt please consult with the site manager/ engineers before proceeding.

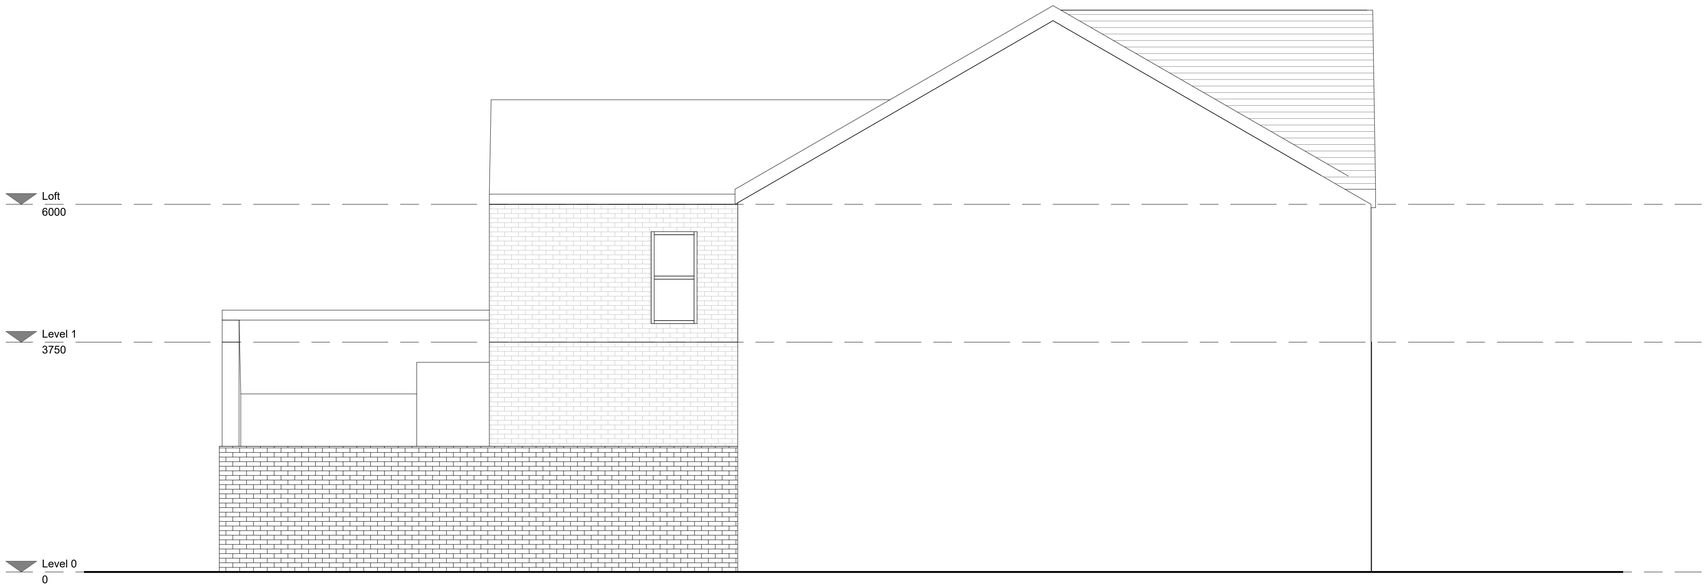

1 Existing Side 1 Elevation
1 : 50

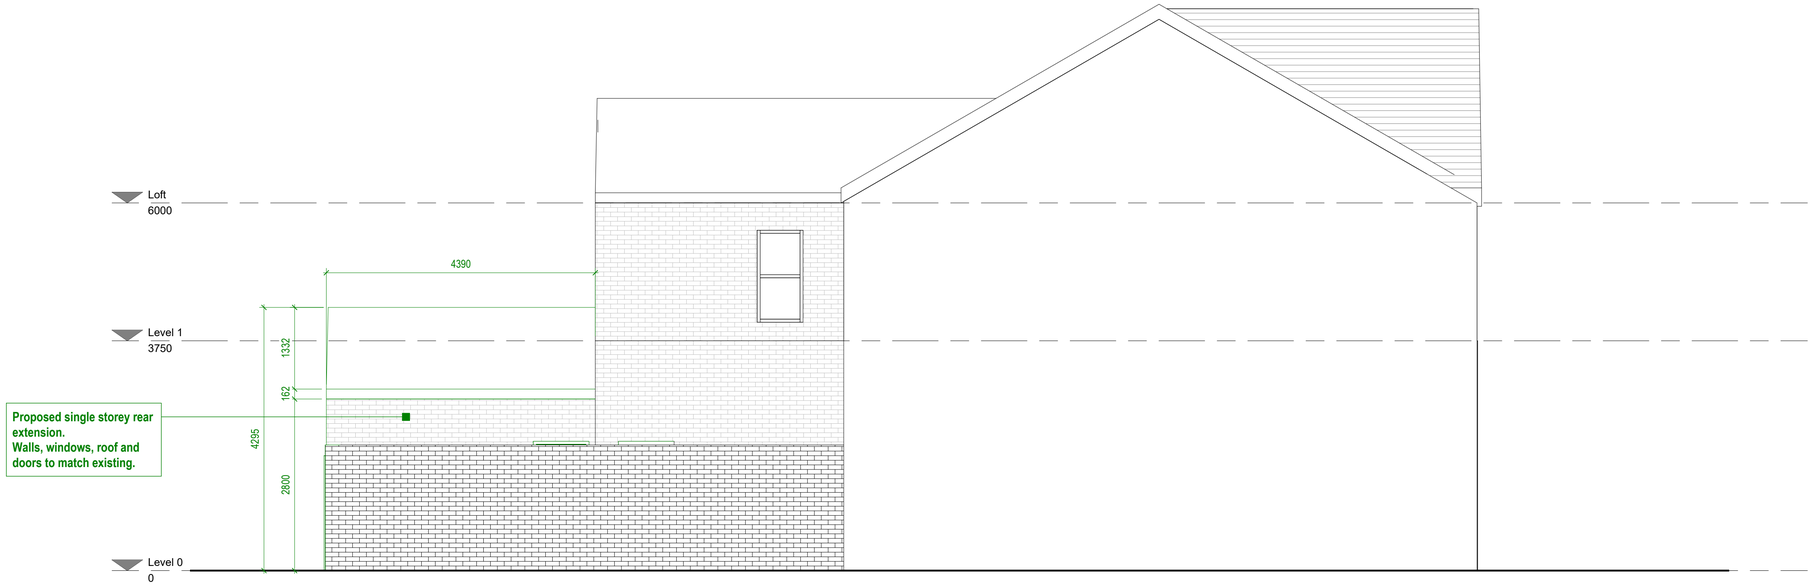

2 Proposed Side 1 Elevation
1 : 50

0m 1m 2m 3m 4m 5m

VISUAL SCALE 1:50 @ A1

Status
PLANNING PERMISSION

Client
Mr Hussain

Project Title
53 Manchester Road, M21 9PW.

Drawing Title
Existing and Proposed Side 1 Elevation A1

Project No.
2024

Drawing No. | Rev
002-SI-XX-00-DR-I-P6

Drawing Date | Scale at A1
1 : 50

Created By
Author

m83 Associates Ltd

London Office
3rd Floor, 86-90 Paul Street, London, EC2A 4NE
Manchester Office
Bartle House, 9 Oxford Court, Manchester, M2 3WQ

Architects Registration Board REG NO: 110084A

RIBA Chartered Practice

16/11/2024 10:55:02