



12/11/2024 17:08:21

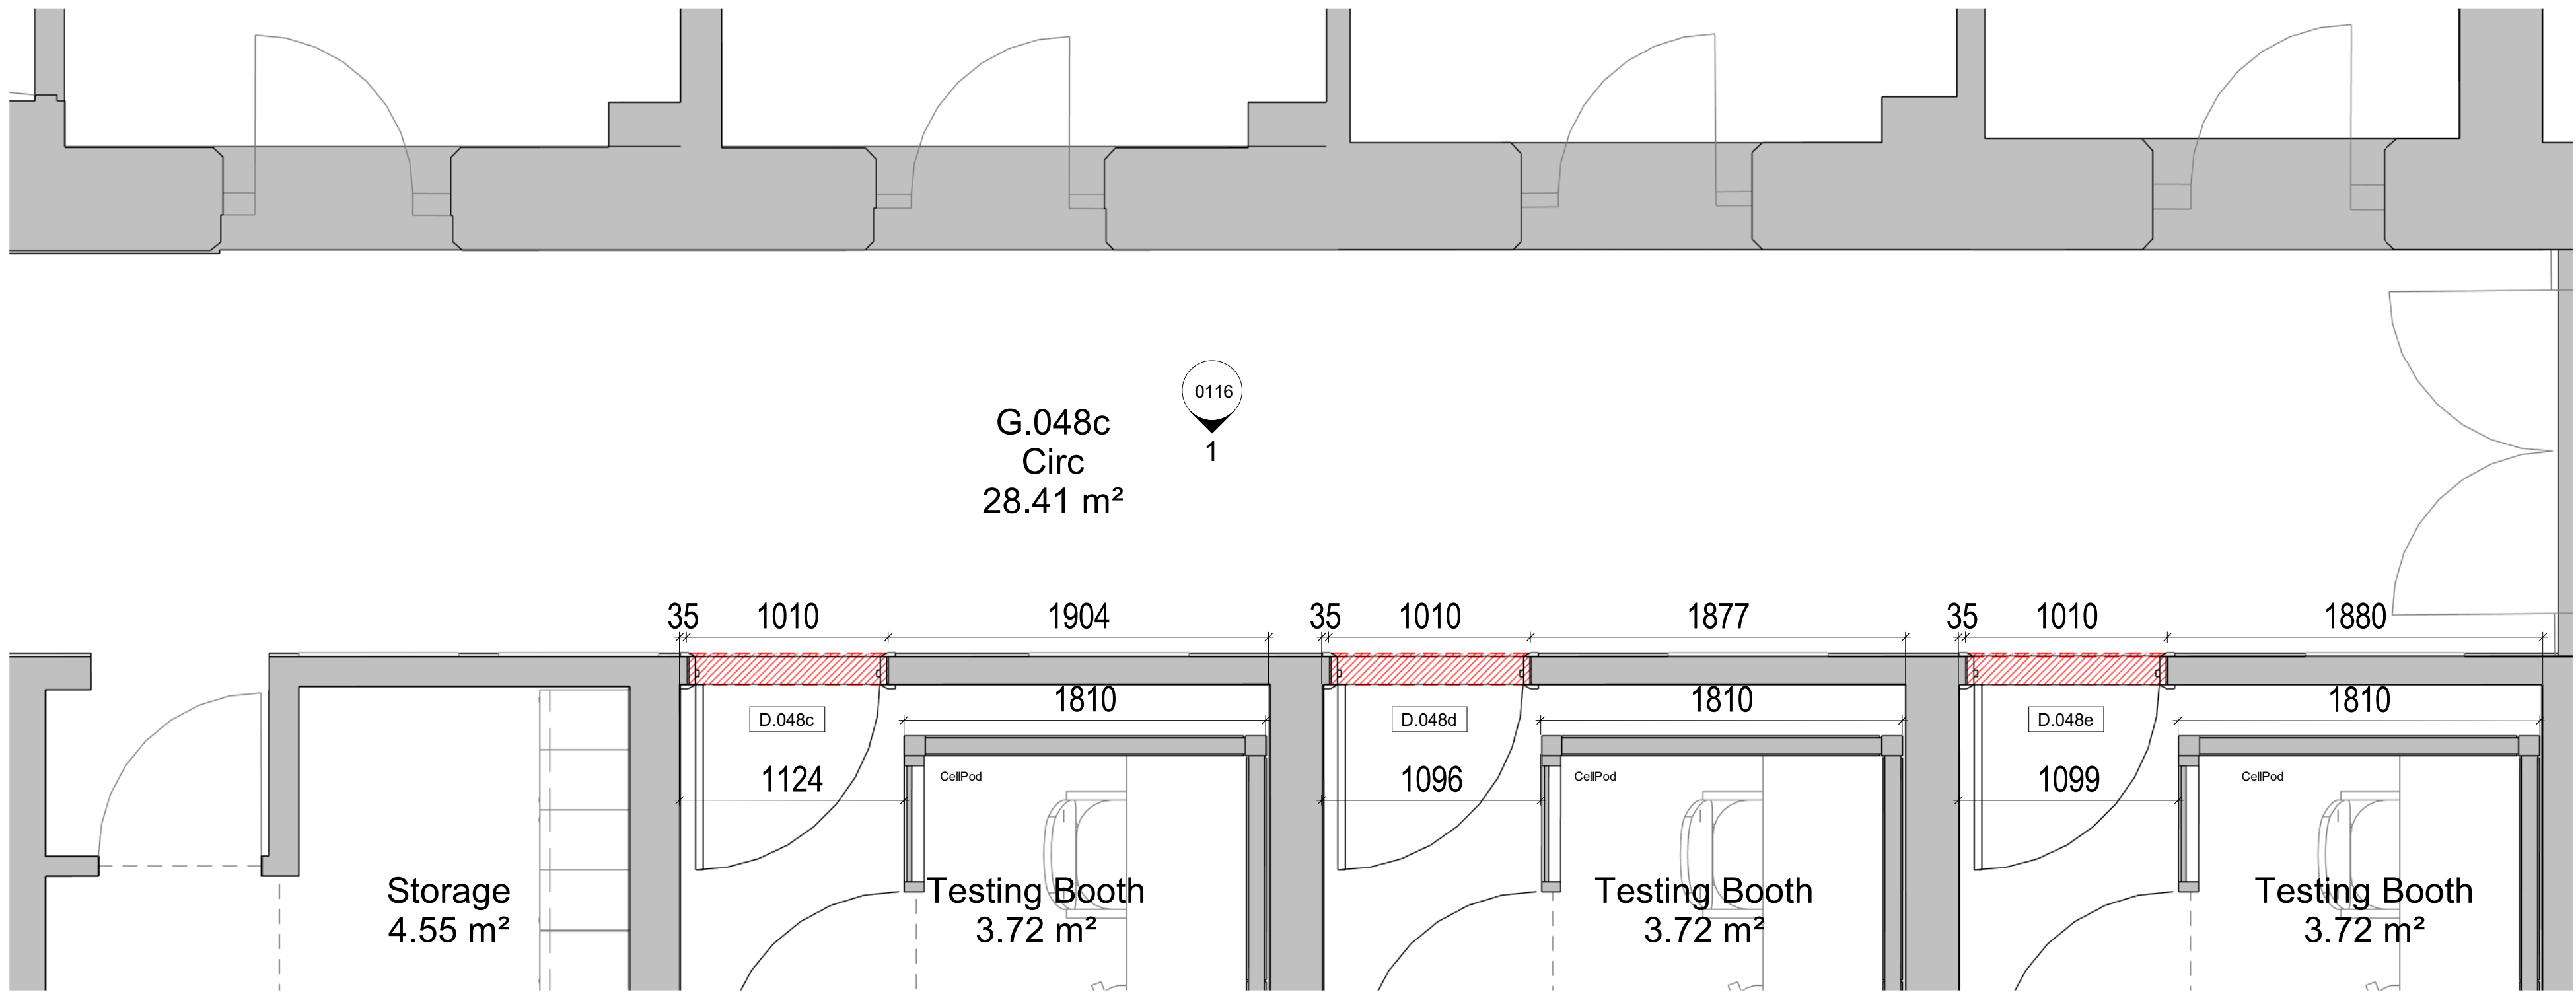

L0 Zochonis Occupation - G.048c EEG Lab Corridor as Proposed

1 : 25 @ A1

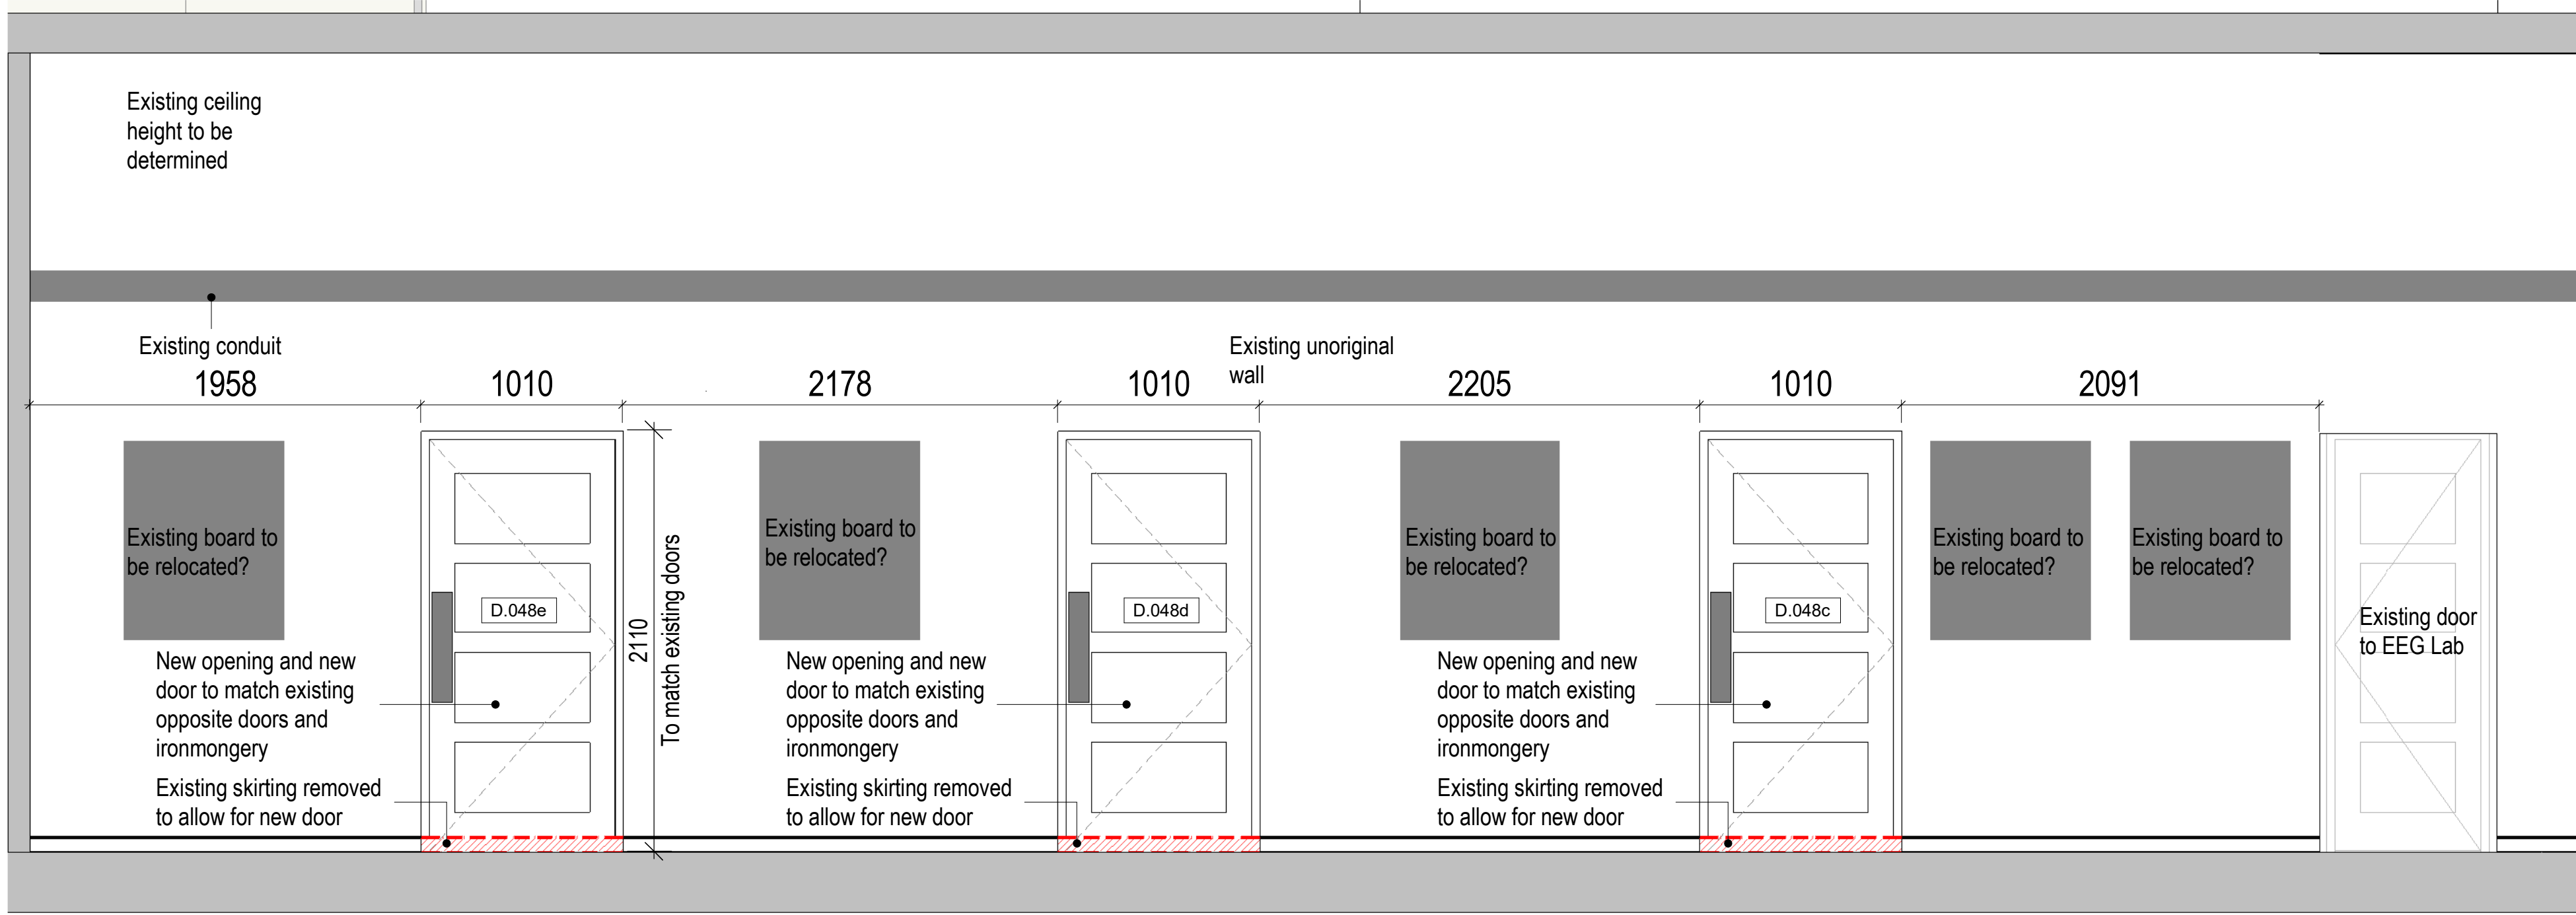


G.048C EEG Lab Corridor Elevation as Proposed

1 : 25



Existing doors opposite proposed EEG Lab along the corridor

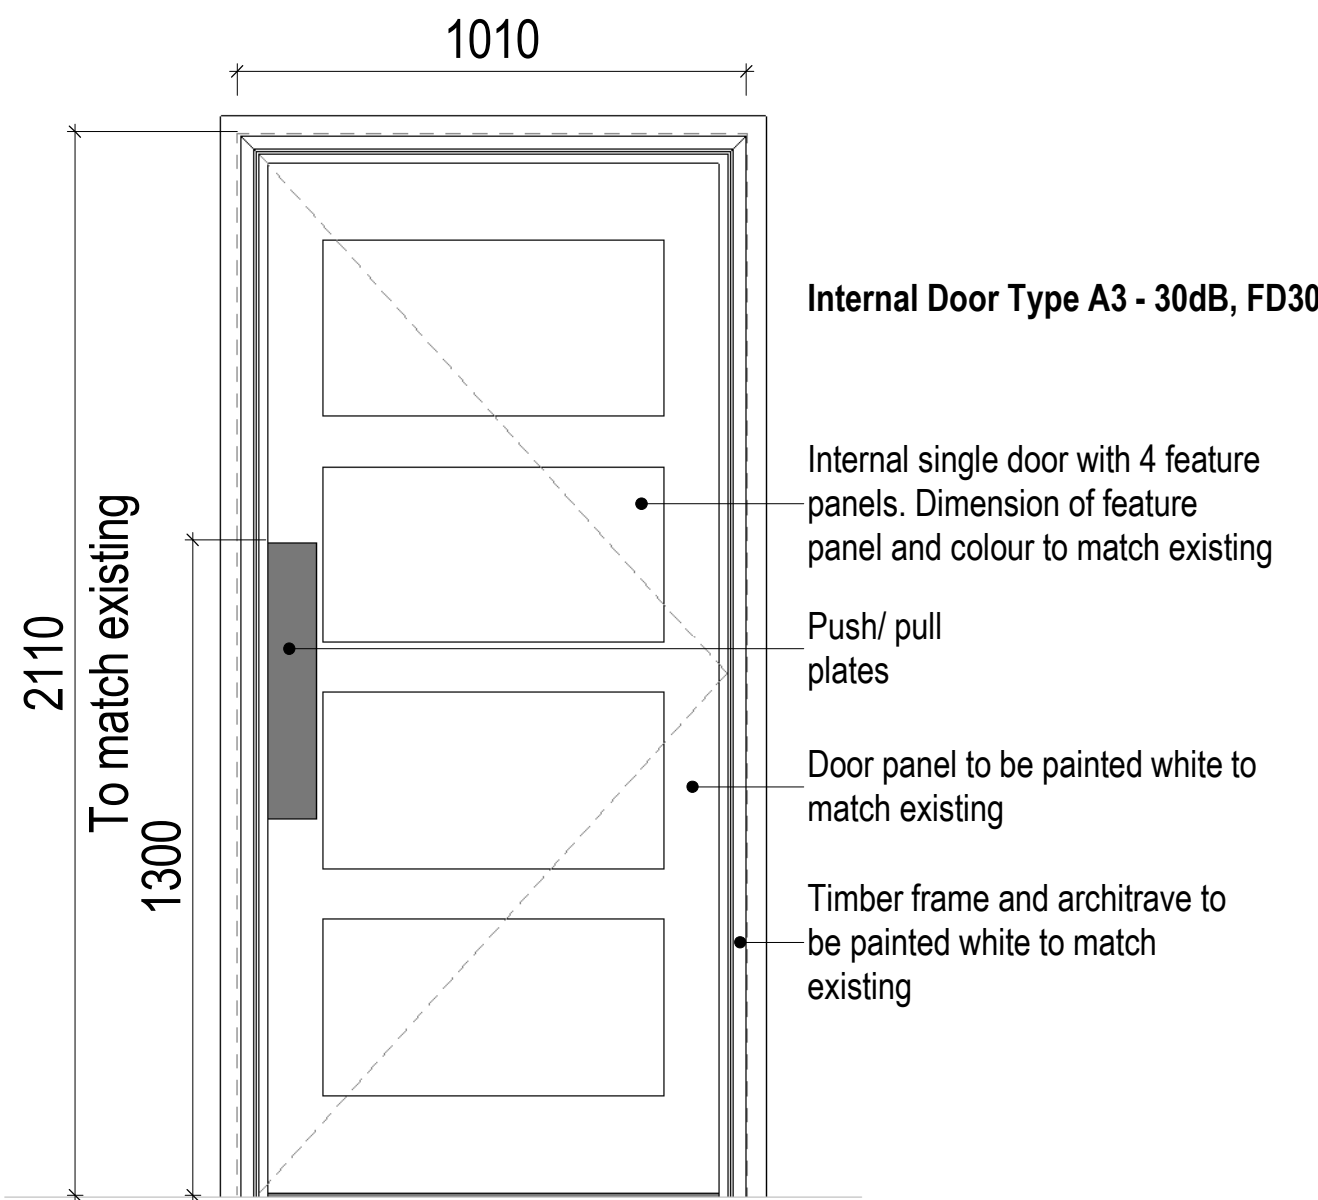

Proposed Door Elevation

1 : 15 @ A1



P01	First issue. Issued for comments.	05-11-24	JL	JL
Rev	Description	Date	By	Auth

MANCHESTER
1824

The University of Manchester
Directorate of Estates and Facilities
Bayer Building
The University of Manchester
Oxford Road
Manchester
M13 9PL

HALLIDAY MEECHAM ARCHITECTS

Halliday Meecham Architects Limited
111 Piccadilly Manchester M1 2HW
+44 (0)161 661 5566
4 Devonshire Street London W1W 5DT
+44 (0)203 440 5175
hma@hallidaymeecham.com
www.hallidaymeecham.com

Drawing Status		PRELIMINARY	
Project		UoM NZC Decant Works - 5668	
Building Name		Dover Street	
Site Name		Dover Street	
Sub Site Name		Oxford Road	
Drawing Title		Dover St. L0 Rm. G.048c Corridor Elevation as Proposed	
PM	ME	Drawn	Checked
JL	JL	JL	HMA
Scale @A1	Date	Date	Date
1:25	20-08-2024	20-08-2024	20-08-2024
Drawing Number		Revision	
5668-HMA-DS-ZZ-DR-A-0116		P01	

Original Drawing Paper Size 841mm x 594mm