
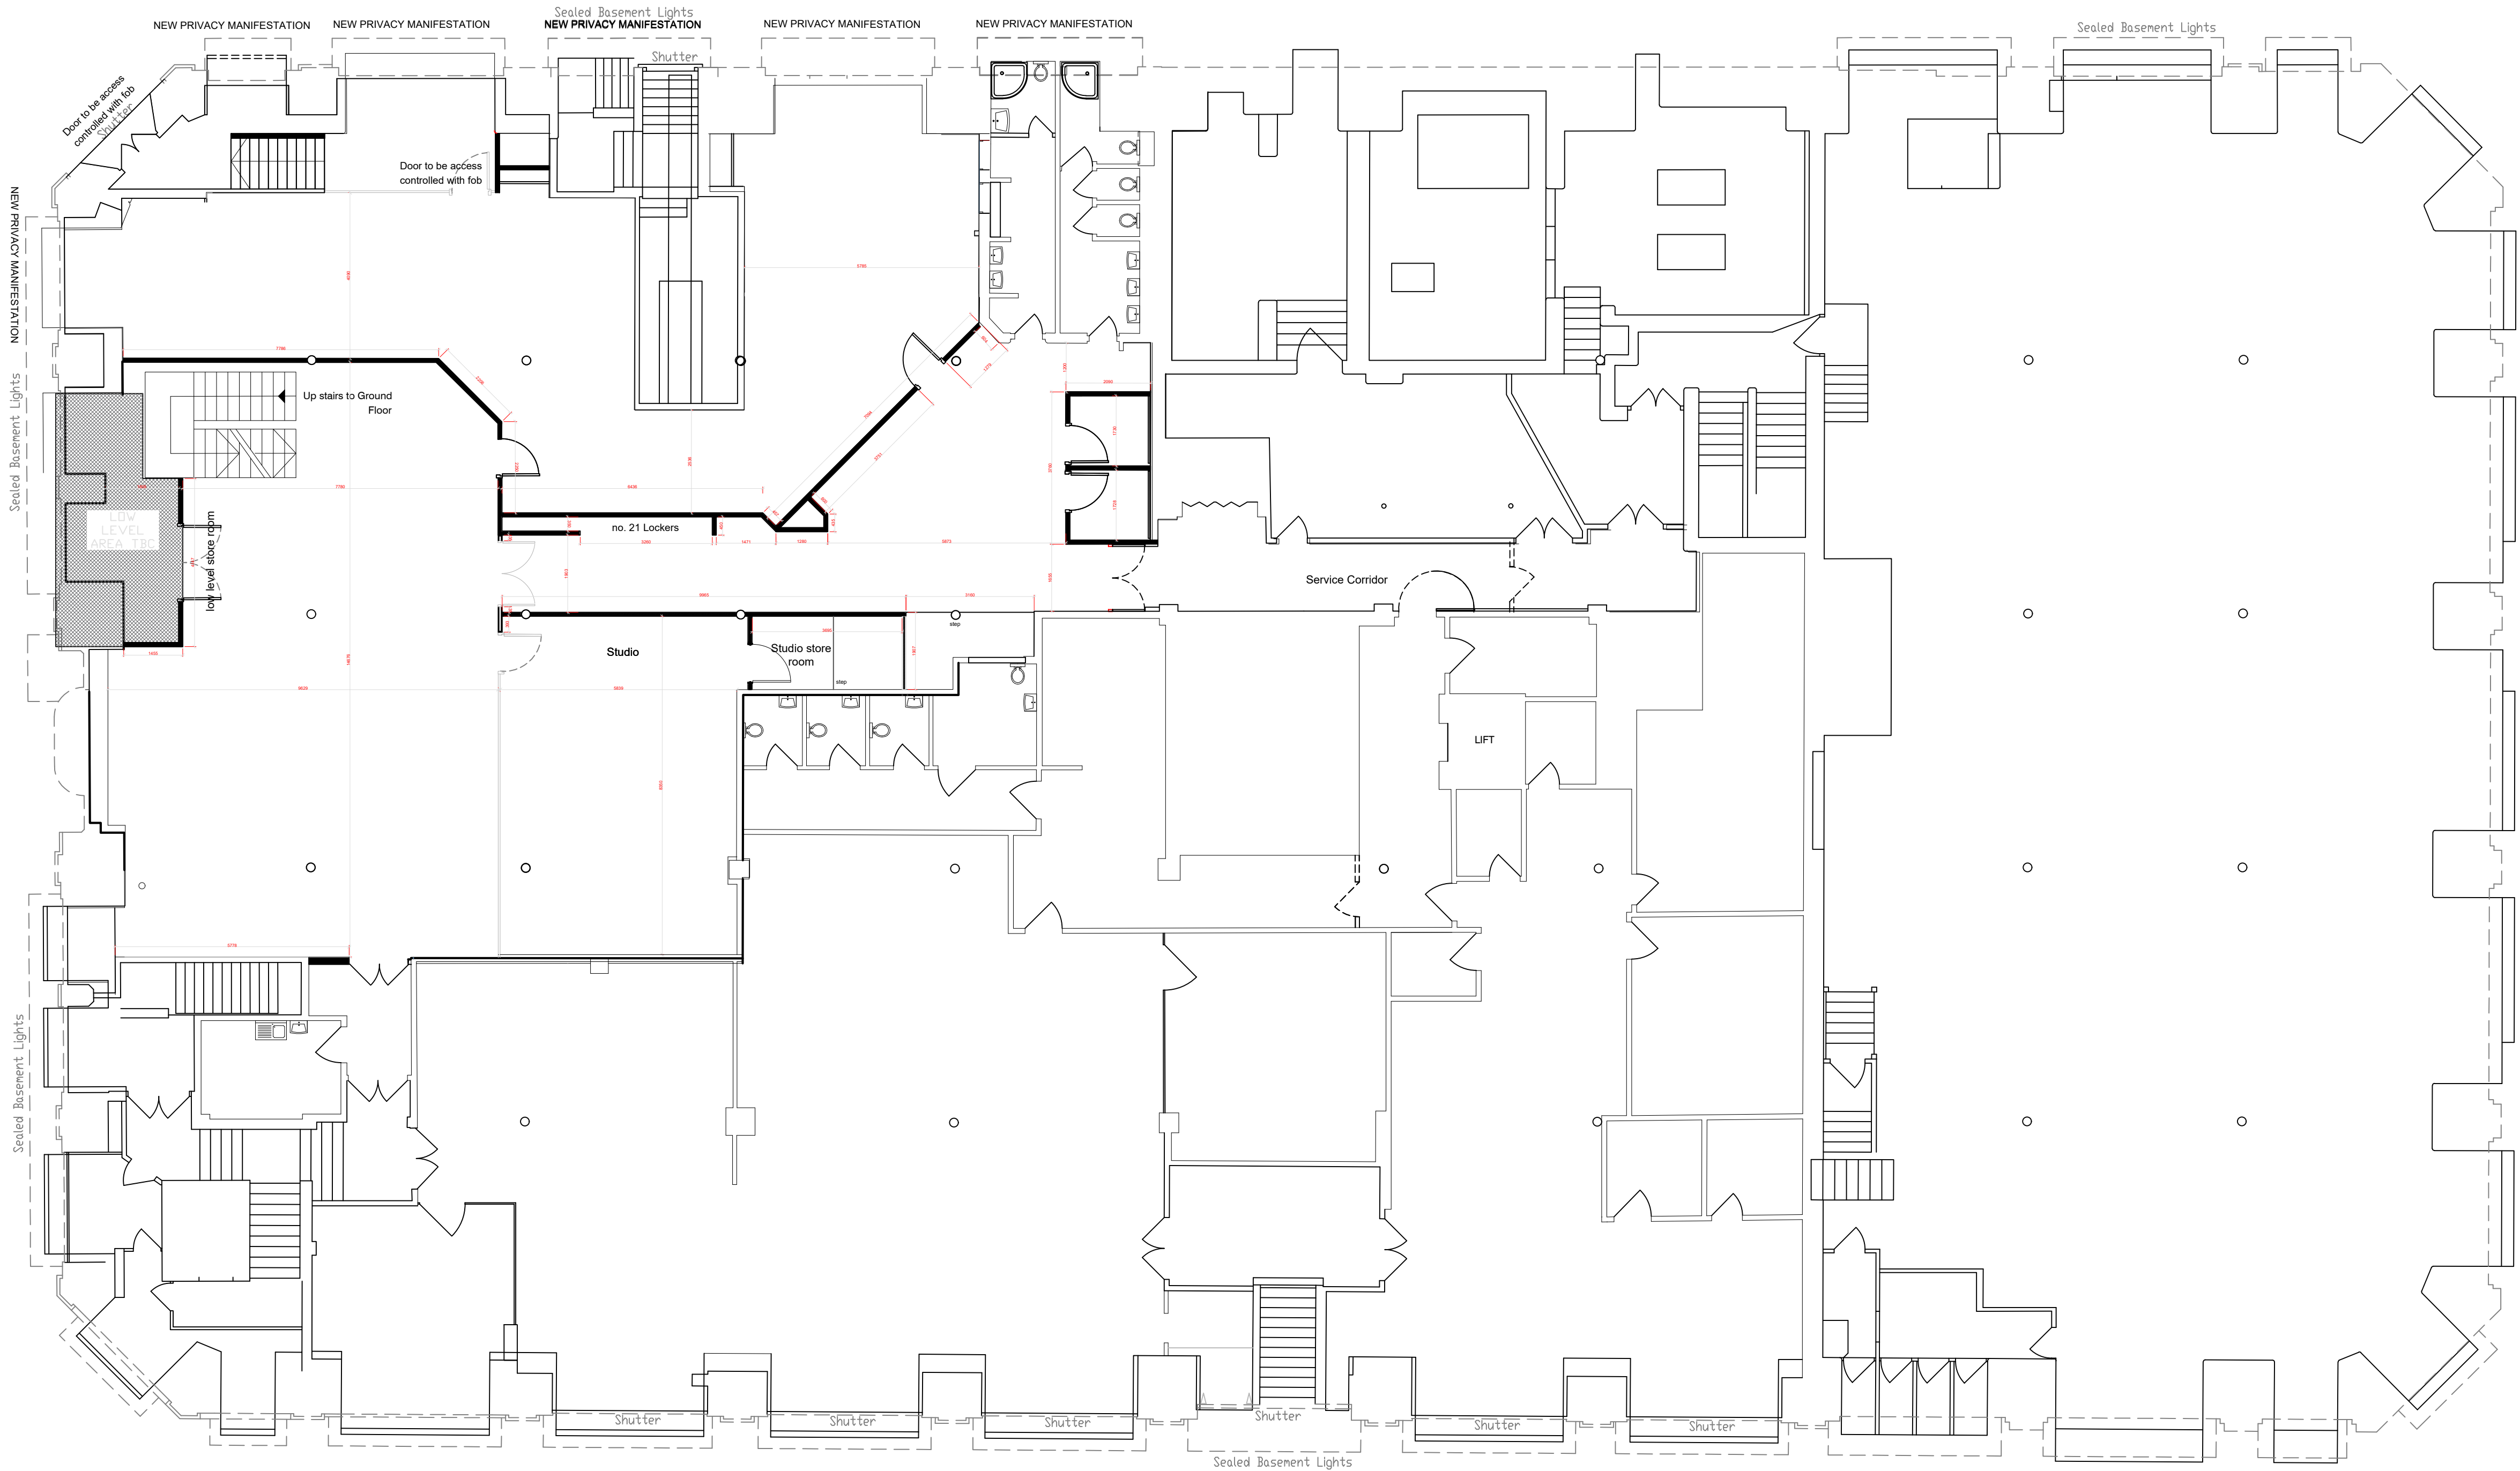


All dimensions are in millimetres unless stated otherwise. No dimensions to be scaled from drawings. All dimensions to be checked on site prior to manufacture.

Any discrepancies between drawings and site conditions are to be reported to the contract manager.

This drawing is to be read in conjunction with all relevant Structural Engineers and Mechanical & Electrical Engineers drawings and specification.

© COPYRIGHT
The copyright in this drawing is vested in OBI Property Ltd and no licence or assignment of any kind has been, or is, granted to any third party whether by provision of copies or originals of the drawings or otherwise unless otherwise agreed in writing.

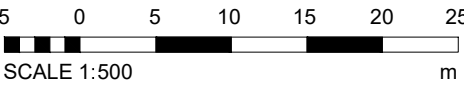

Lower Ground Floor - Setting Out Drawing
Scale 1:100

-	First Issue	23/02/24	EK
REV	DESCRIPTION	DATE	BY CHK

CLIENT NAME

Philip J Davis Holdings Plc

PROJECT NAME

Sevendale House

DWG TITLE:

Lower Ground Floor - Setting Out Plan

DWG NO:	10_-003	REVISION:	-
SCALE	1 : 100 @A1	DRAWN:	EK

DWG STATUS:

STAGE 5