


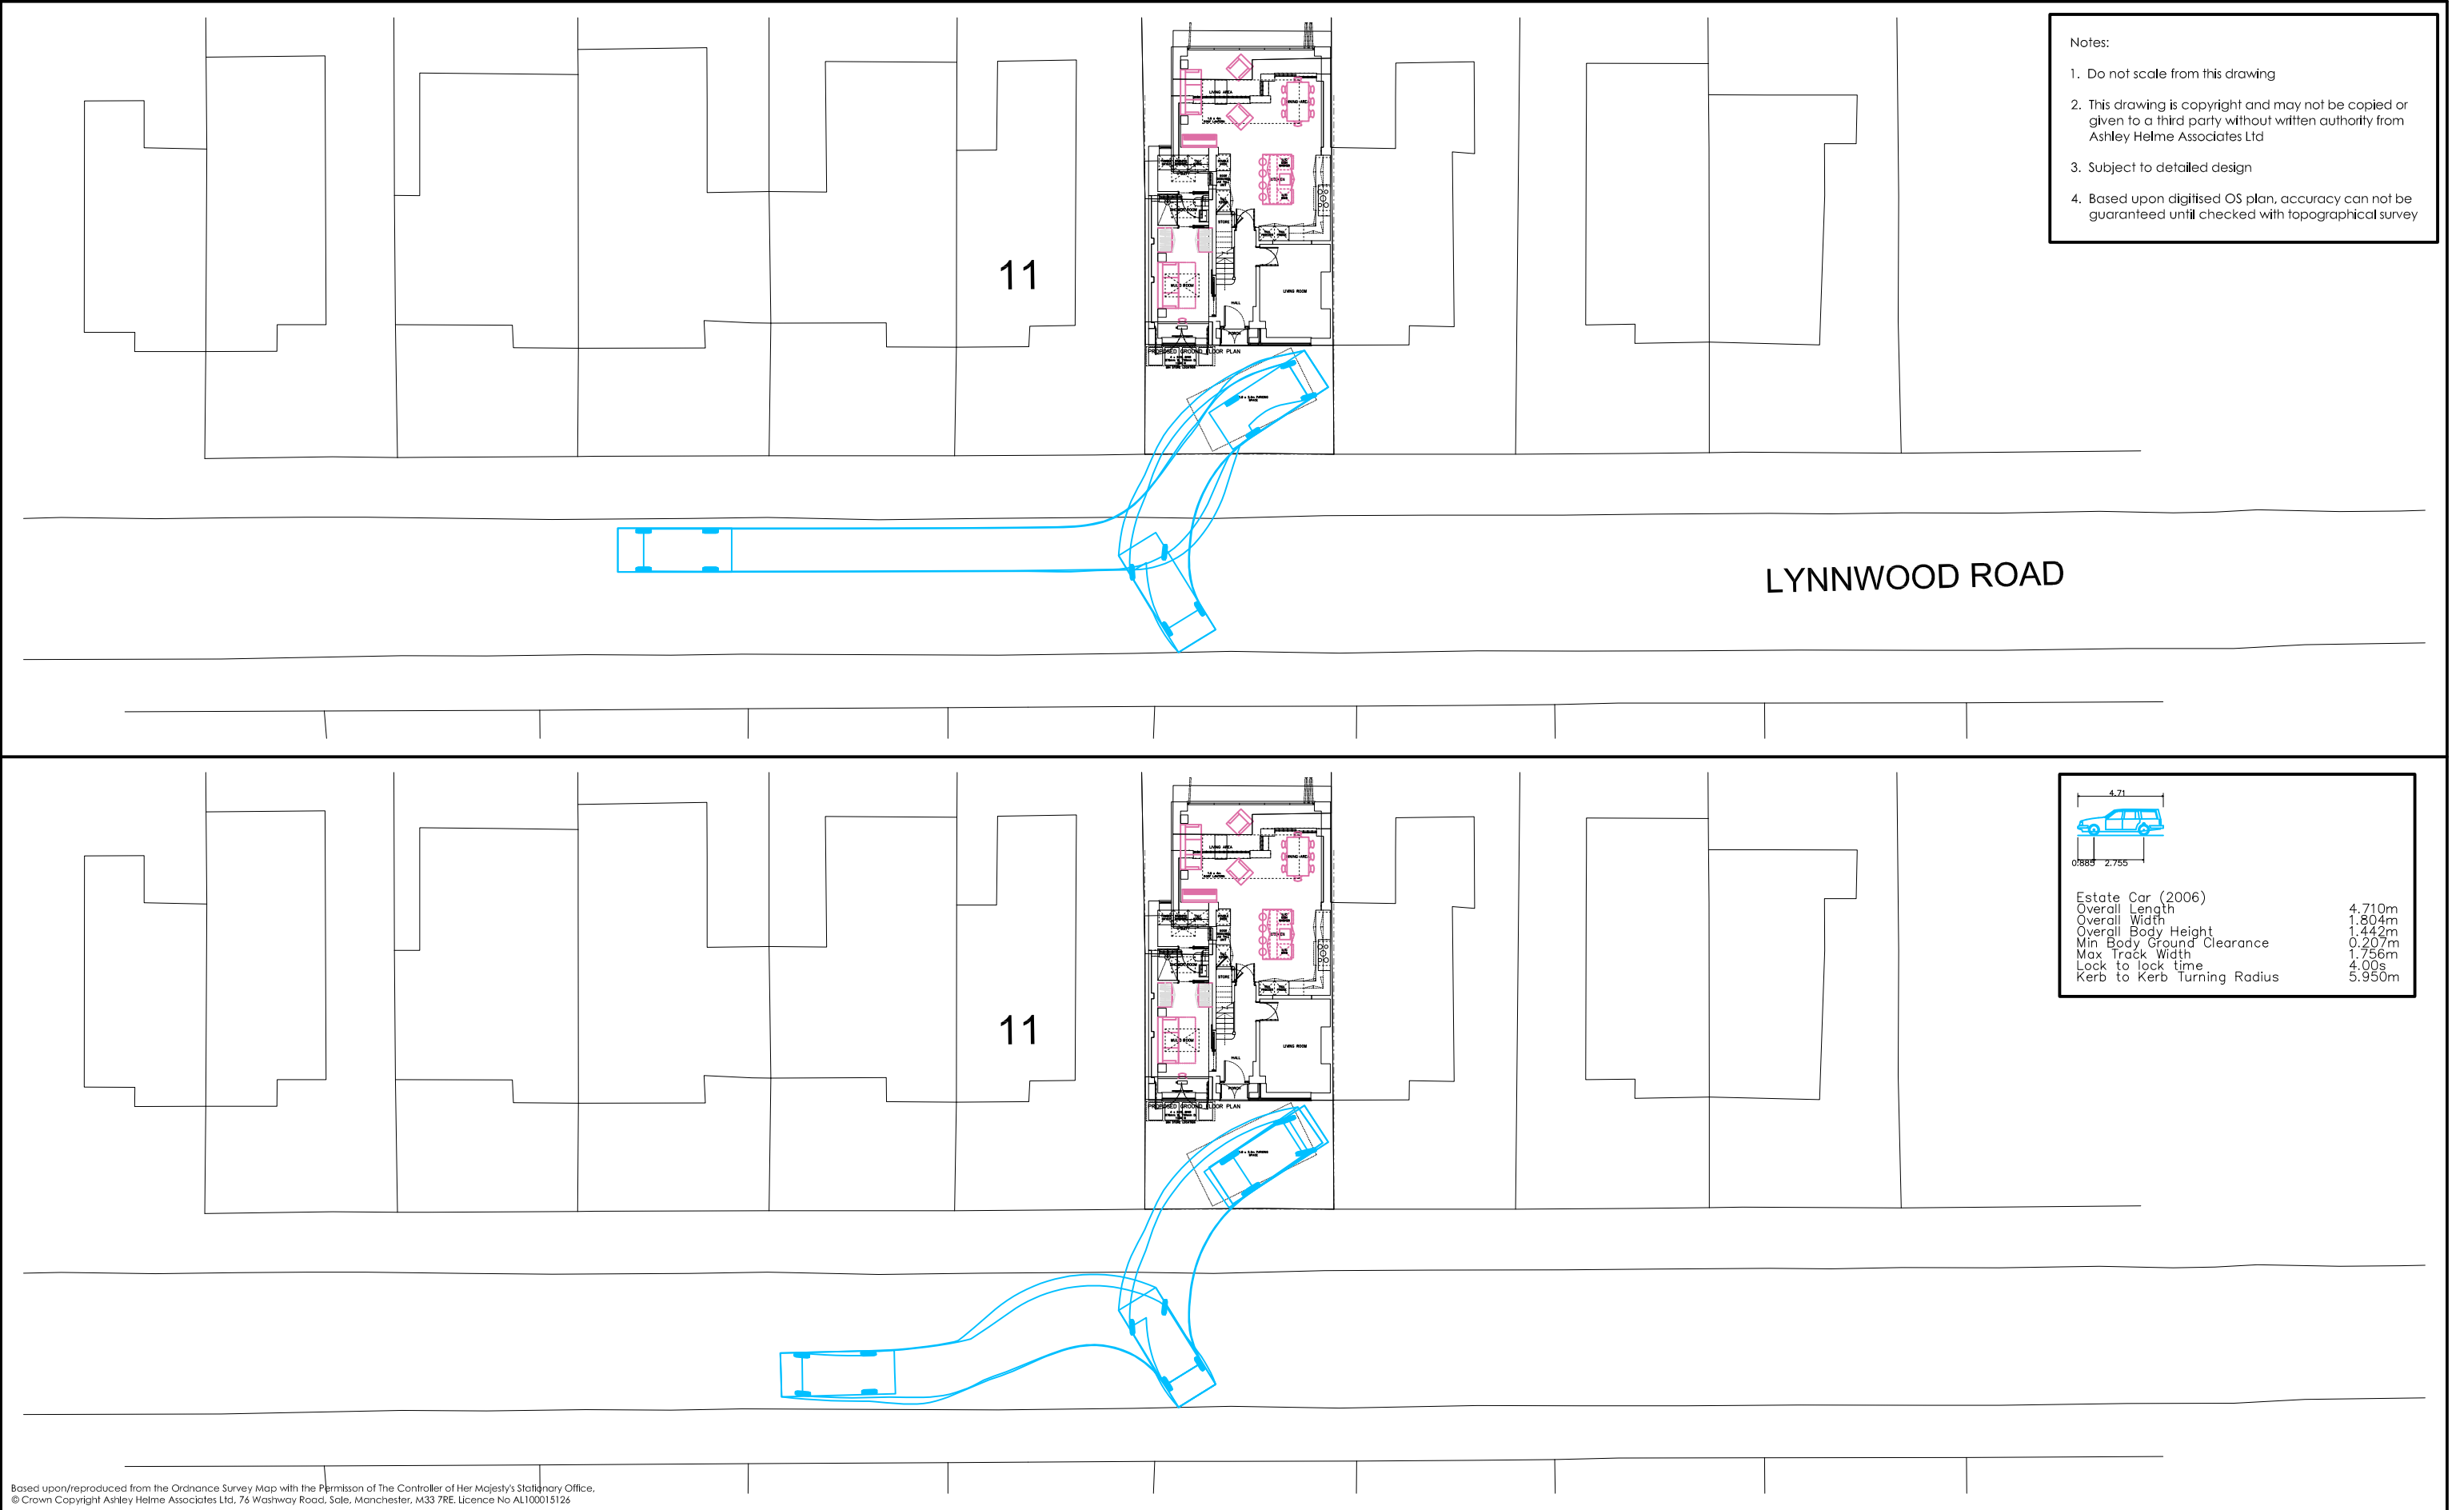

Estate Car (2006)	
Overall Length	4.710m
Overall Width	1.804m
Overall Body Height	1.442m
Min Body Ground Clearance	0.207m
Max Track Width	1.756m
Lock to lock time	4.00s
Kerb to Kerb Turning Radius	5.950m

Based upon/reproduced from the Ordnance Survey Map with the Permission of The Controller of Her Majesty's Stationary Office.
© Crown Copyright Ashley Helme Associates Ltd, 76 Washway Road, Sale, Manchester, M33 7RE. Licence No AL100015126

Project	13 LYNNWOOD ROAD, STOCKPORT	Title	SWEPT PATH ANALYSIS: ESTATE CAR	Drawing No	1948/SP/01	Rev	 ASHLEY HELME ASSOCIATES	Telephone Email Website	0161 972 0552 aha@ashleyhelme.co.uk www.ashleyhelme.co.uk
Client	MRS FITZGERALD & MRS PADRON			Date	SEPTEMBER 2024	Scale			