


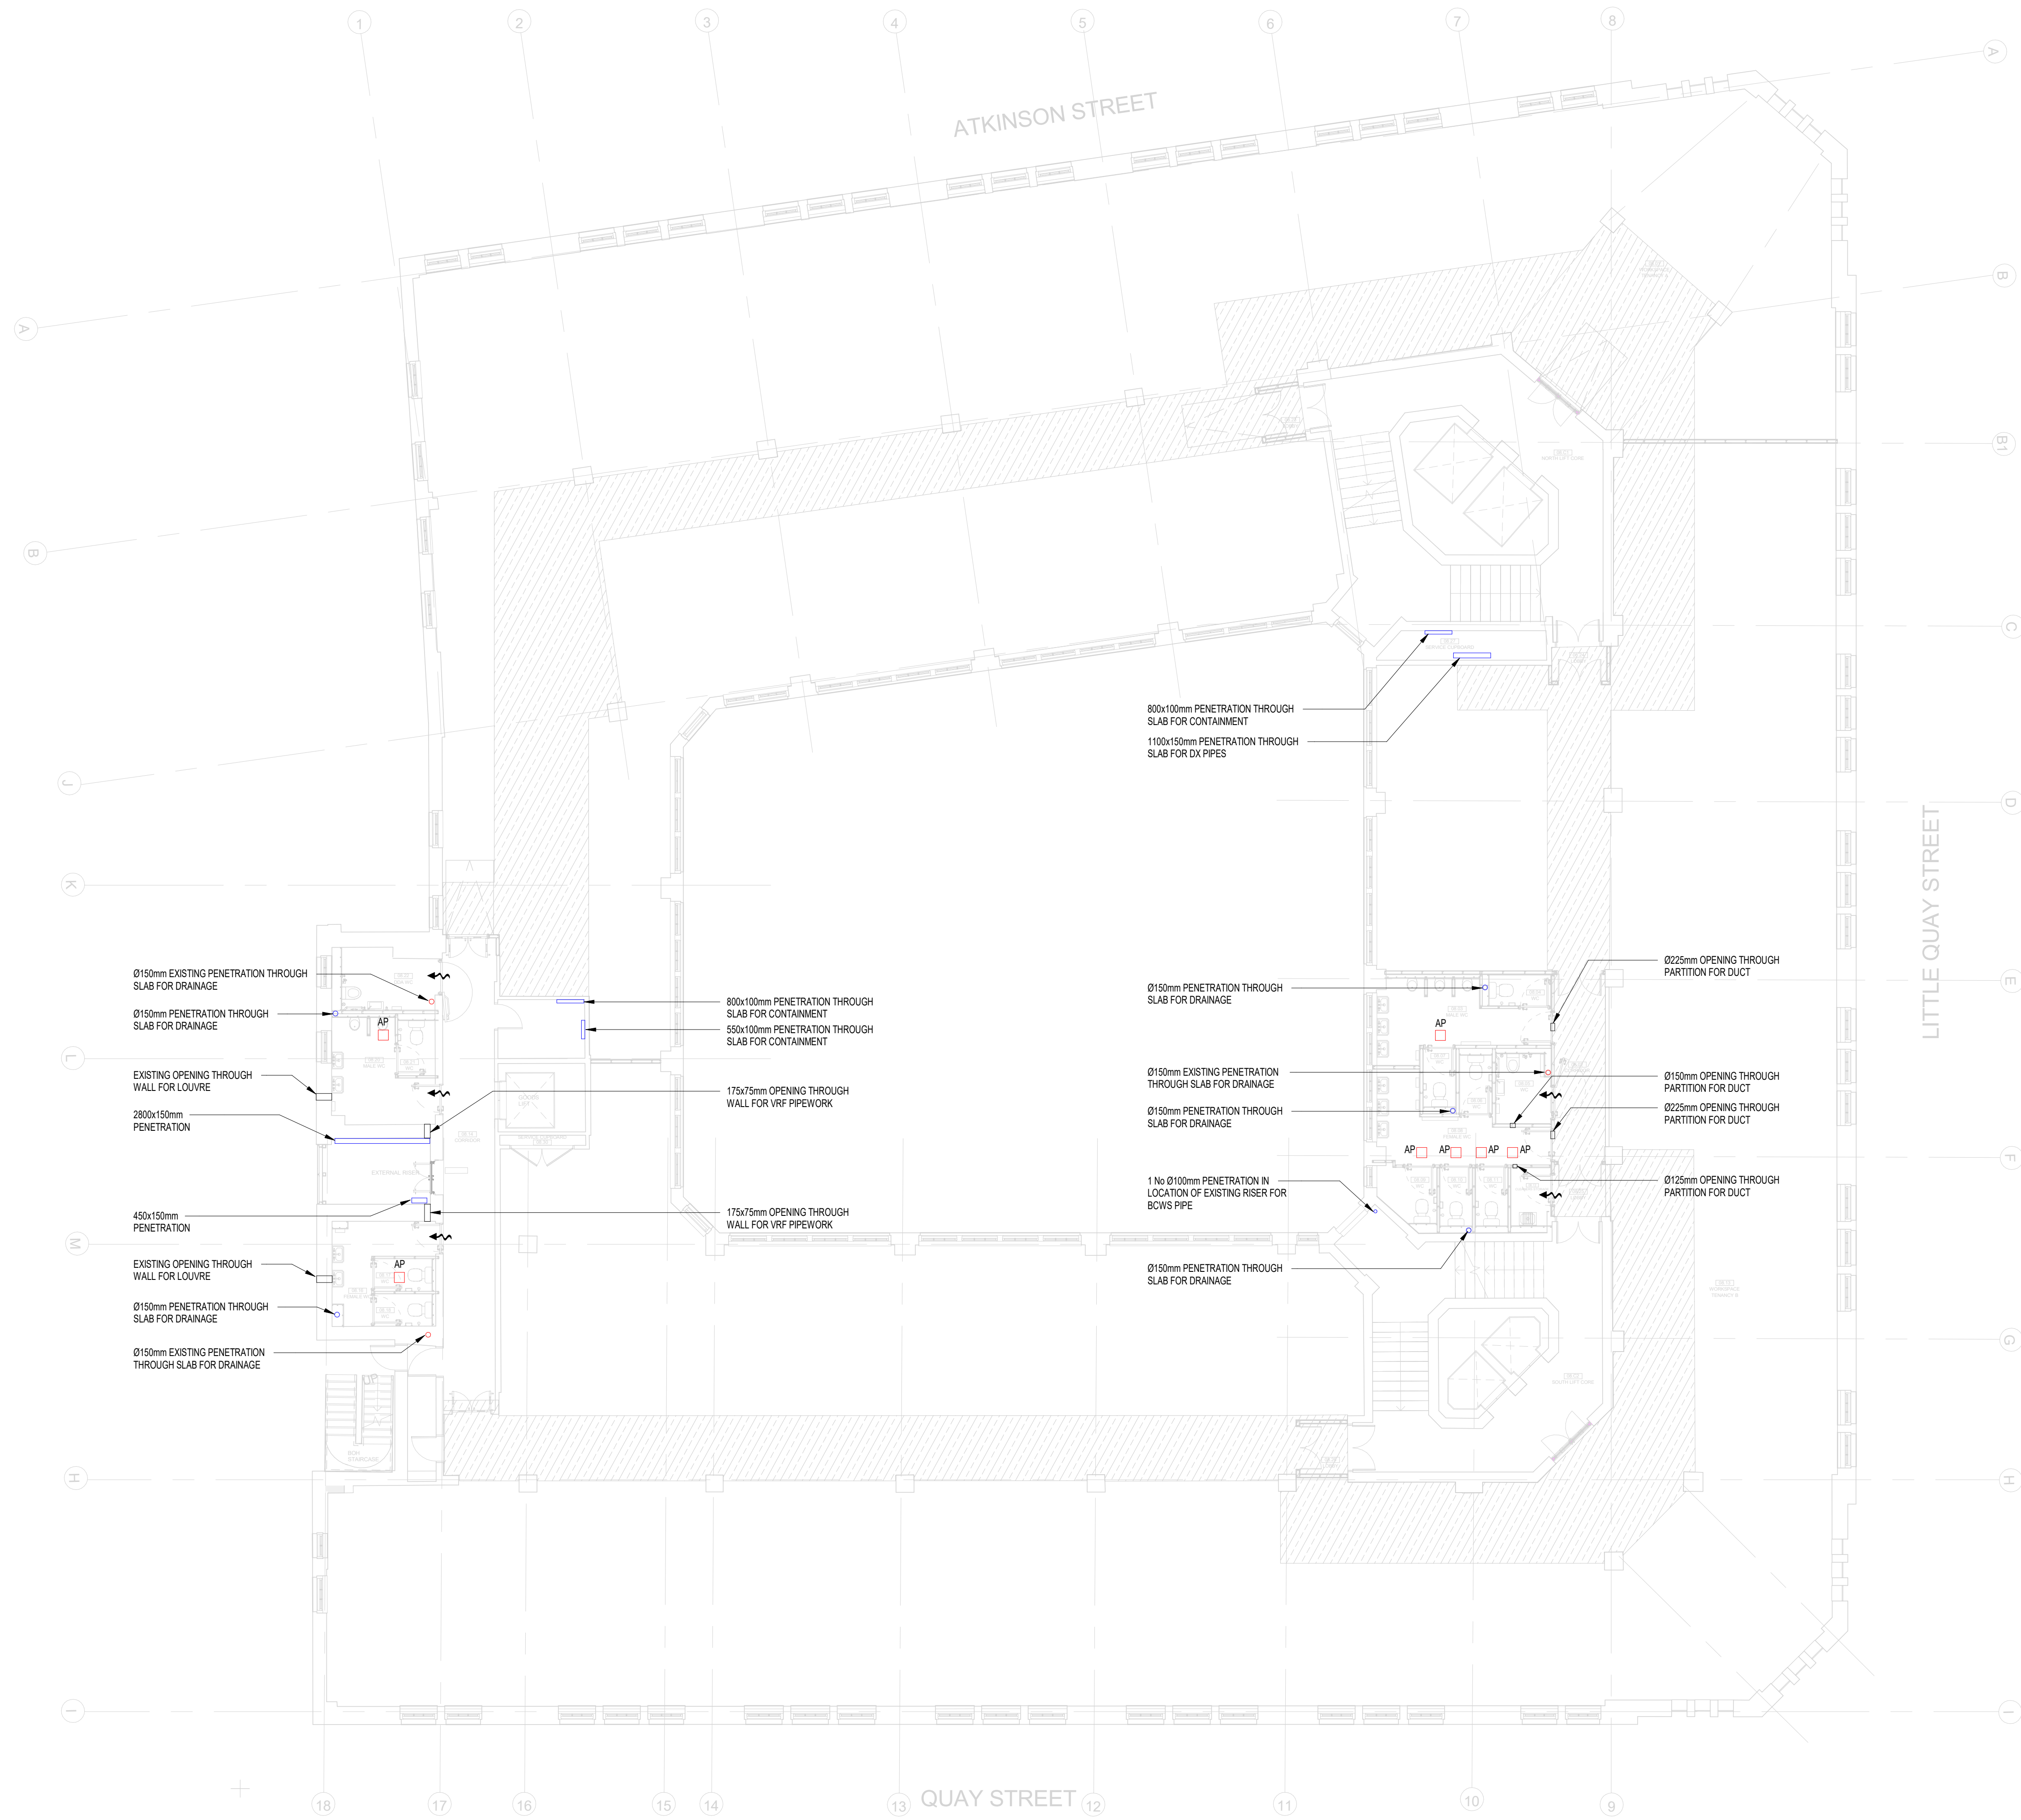

THIS DRAWING IS FOR INFORMATION ONLY DO NOT SCALE

CDM REGULATIONS			
HAZARD	DATE ASSESSED	DATE INITIATED	DATE ASSESSMENT

GENERAL NOTES

1. THIS DRAWING IS SUBJECT TO COPYRIGHT AND IS NOT TO BE REPRODUCED IN PART OR WHOLE WITHOUT APPROVAL.

2. DO NOT SCALE THIS DRAWING - CHECK ALL DIMENSIONS ON SITE.

3. THIS DRAWING SHALL BE READ IN CONJUNCTION WITH THE PROJECT SPECIFICATIONS(S) AND ALL OTHER CONTRACT DOCUMENTATION.

4. ALL DIMENSIONS ARE IN MILLIMETRES UNLESS OTHERWISE STATED.

- LEGEND:
- EXISTING PENETRATIONS
 - PROPOSED PENETRATIONS
 - ACCESS PANEL
 - WALL SLEEVE
 - DOOR UNDERCUT

P02	30.07.24	DUCTWORK OPENINGS INDICATED & RISER DETAIL AMENDED	DB	SH
P01	19.06.24	ISSUED FOR COMMENT & APPROVAL	DB	SH
REV	DATE	AMENDMENTS	BY	CHKD

FOR INFORMATION

Commercial Services Design Ltd
Unit 5
Woodside Court
Claydon Wood Rise
L15 1B 8HF
Tel: 0113 3223190
Web: www.csdesign.co.uk



CLIENT
G&H BUILDING SERVICES

PROJECT
SUNLIGHT HOUSE
LITTLE QUAY STREET
MANCHESTER M3 3HP

TITLE
BUILDERWORK REQUIREMENTS LAYOUT
LEVEL 06

SCALE @ 1:100	CDM REF: CSD 1298
DRAWN: MW	ENGINEER: DB
STARTED: JUNE 24	ISSUED: JULY 24
APPROVED: DB	APPROVED: BW
PROJECT NO: 1298-CSD-XX-08-DR-BW-2509	REV: P02

Project Originator: Volume Local Type: Design Drawing Number

ARCHITECTURE IS BASED ON ANOMALY DESIGN ARCHITECTS
DRAWING NO. SUN-HAND-PO-06-DR-A-01103 (C01)
LEVEL 06 PLAN
RECEIVED 01.06.2024