



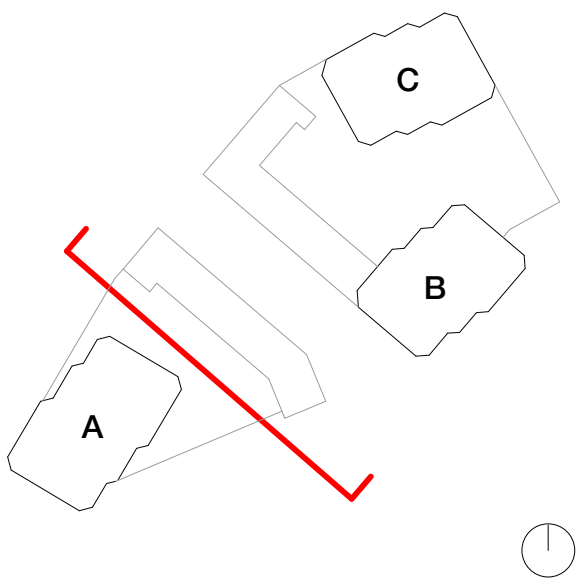

Red Bank NT02 Development

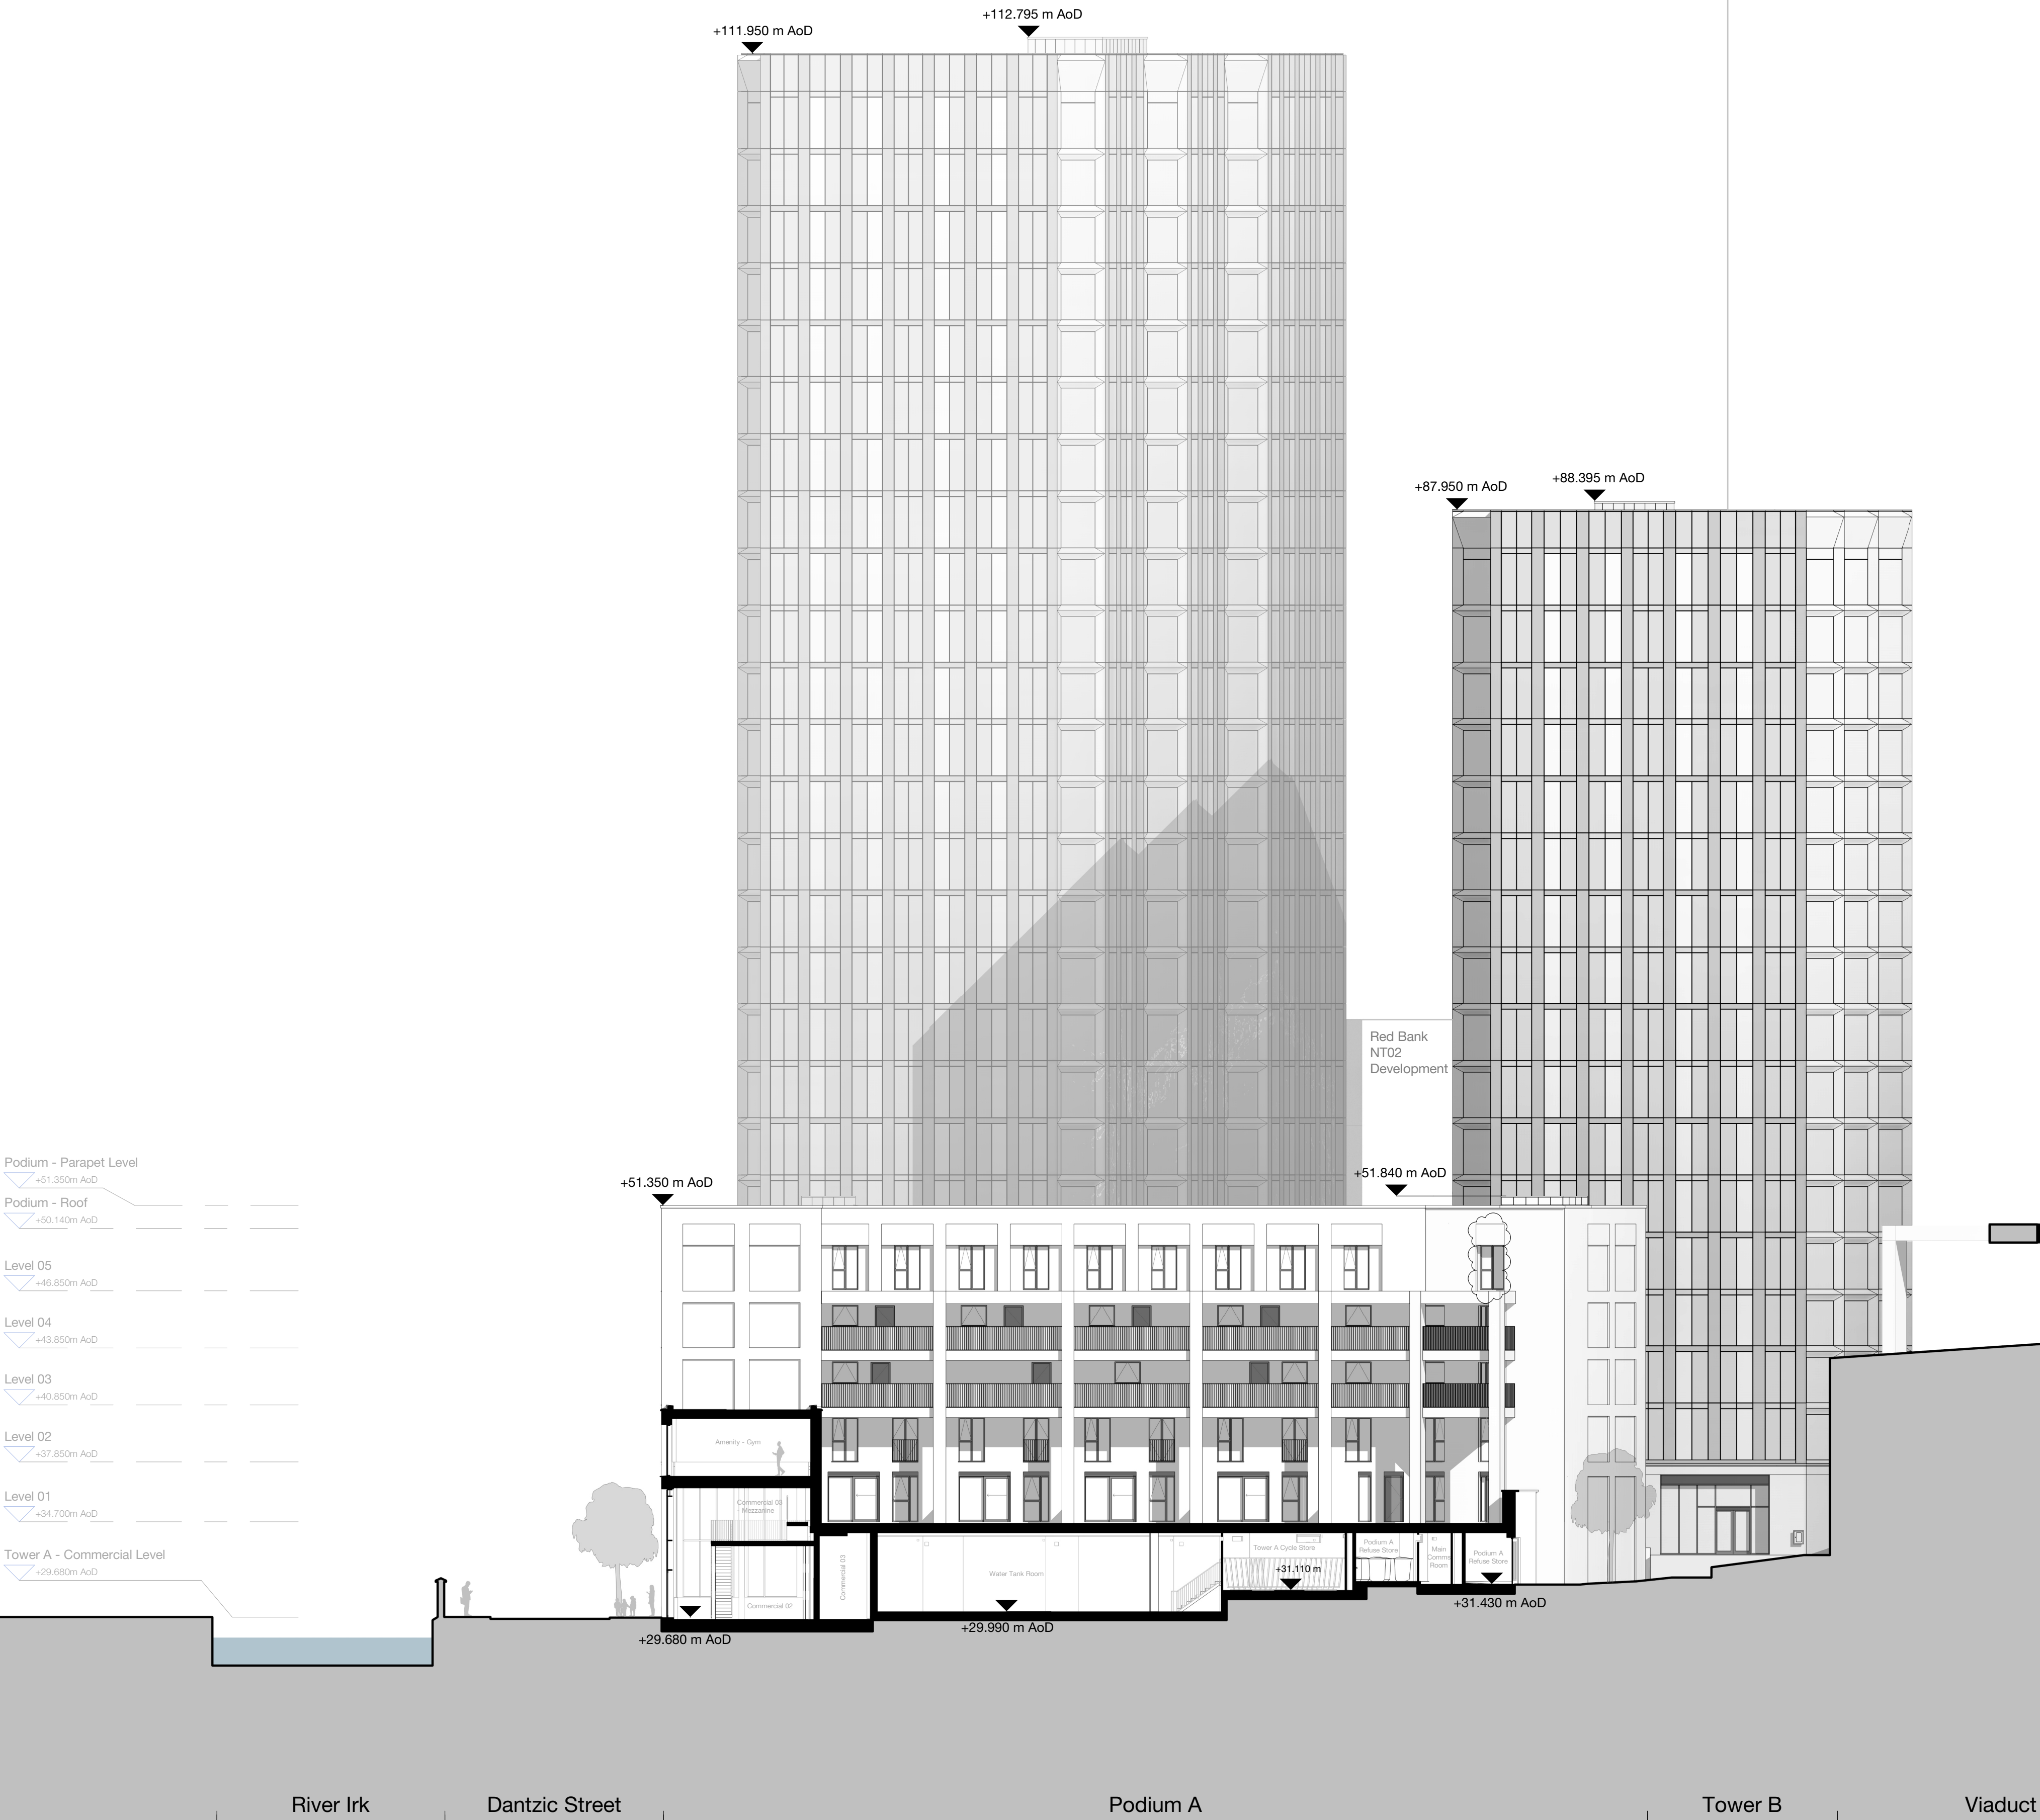

Rev	Description	Date
P1	Issued for Planning	01.08.24
P2	Updated issue for planning	29.10.24

Copyright Hawkins\Brown Architects
No implied licence exists. This drawing should not be used to calculate areas for the purposes of valuation. Do not scale this drawing. All dimensions to be checked on the site by the contractor and such dimensions to be their responsibility. All work must comply with relevant British Standards and Building Regulations requirements. Drawing errors and omissions to be reported to the architect. To be read in conjunction with Architect's specification and other consultant information.

Scale @ A1

1 : 200

Date

Aug 2024

Job Number

18059

Project

Victoria Riverside
Dantzic Street
Manchester

26-28 Hilton Street
Manchester M1 2EH

mail@hawkinsbrown.com
hawkinsbrown.com

Drawn By

AP

Checked By

NT

Status - Purpose of Issue

For Planning

Drawing No.

VRS-HBA-ZZ-XX-DR-A-080302

Rev

P2

Status

S2

Drawing

Proposed Building Section C

Hawkins\Brown