


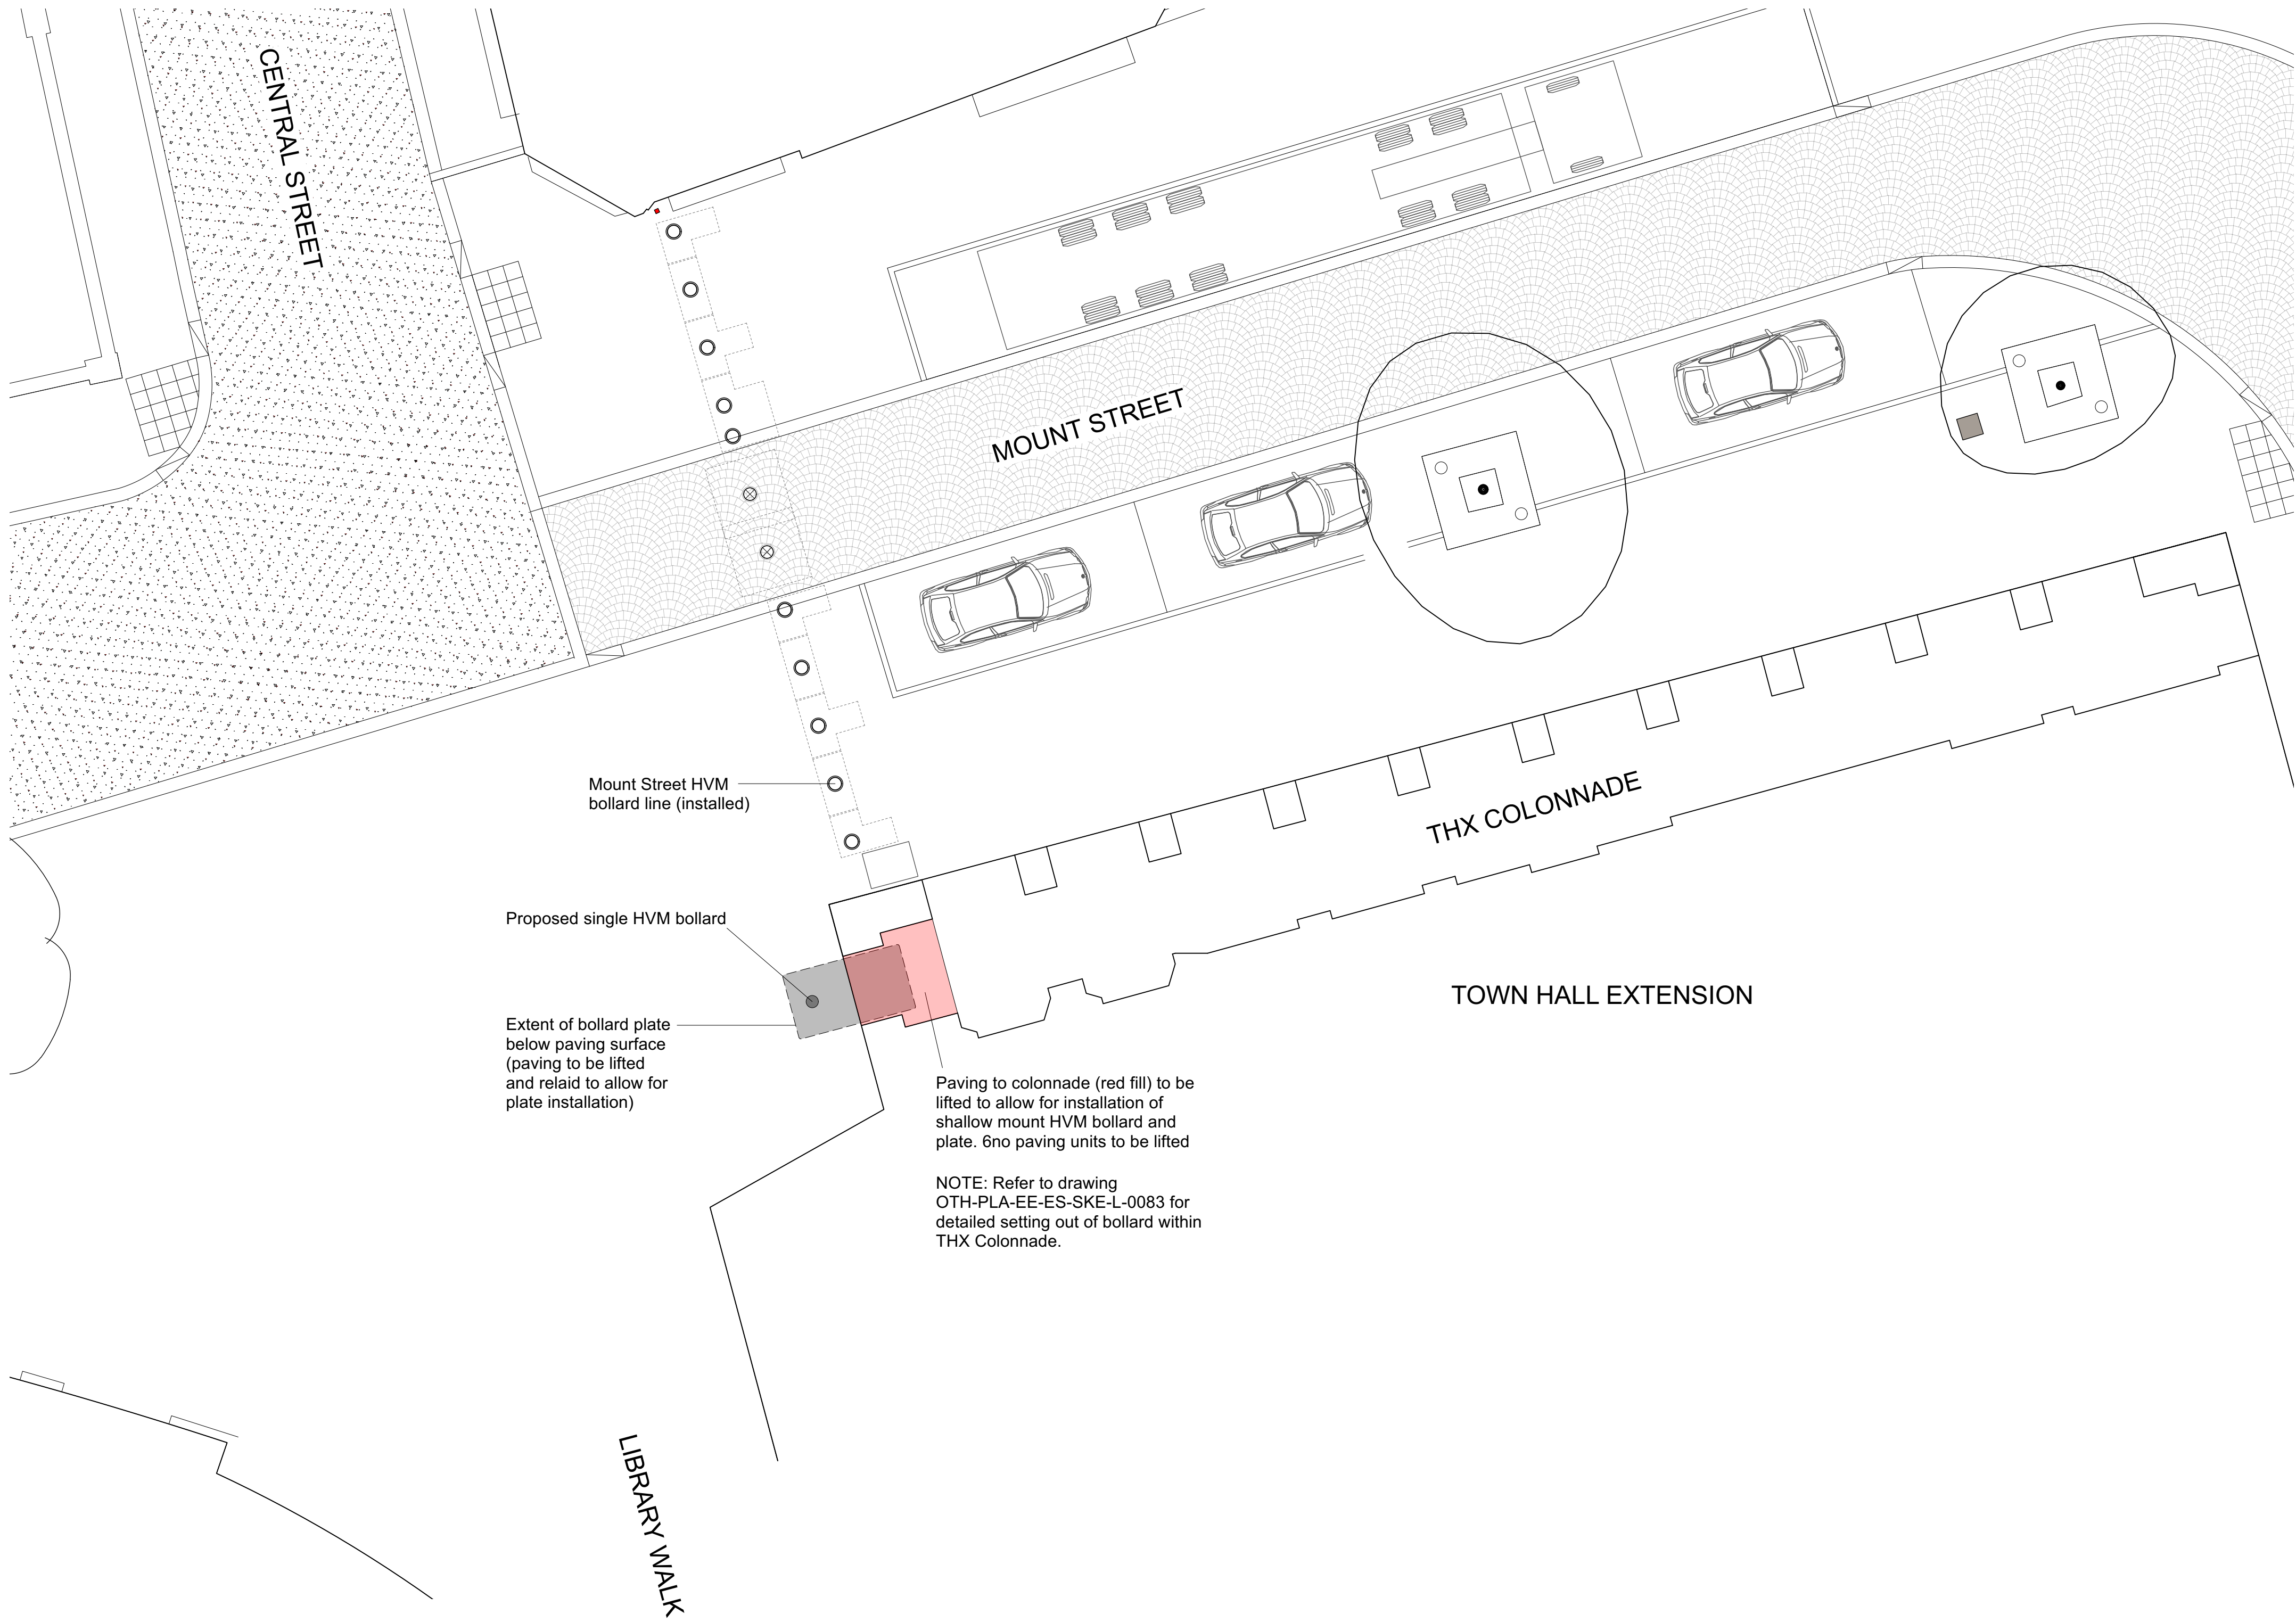

01 04.10.24 Issued for LBC application TF KR

Revision	Date	Description	Drawn	Apprvd.
----------	------	-------------	-------	---------

Planit I.E. Limited
E: info@planit-ie.com W: planit-ie.com
MANCHESTER
2 Back Grafton St, Altrincham, WA14 1DY
T: 0161 928 9281
LONDON
Unit 6 Waterside, 44-48 Wharf Road, London, N1 7UX
T: 0207 253 5678
LIVERPOOL
No. 8 Princes Parade, Princes Dock, Liverpool, L3 1DL
T: 0151 705 6746

Client Manchester City Council

Project Our Town Hall

Drg Title Mount Street Lone Bollard Plan (Proposed)

Created on	Created by	Approved by
04.10.24	TF	MS/KR

Scale	Size	Workstage
1:100	A1	Stage 5

Drg No.	Suitability	Revision
OTH-PLA-EE-ES-SKE-L-0086	S4	01