


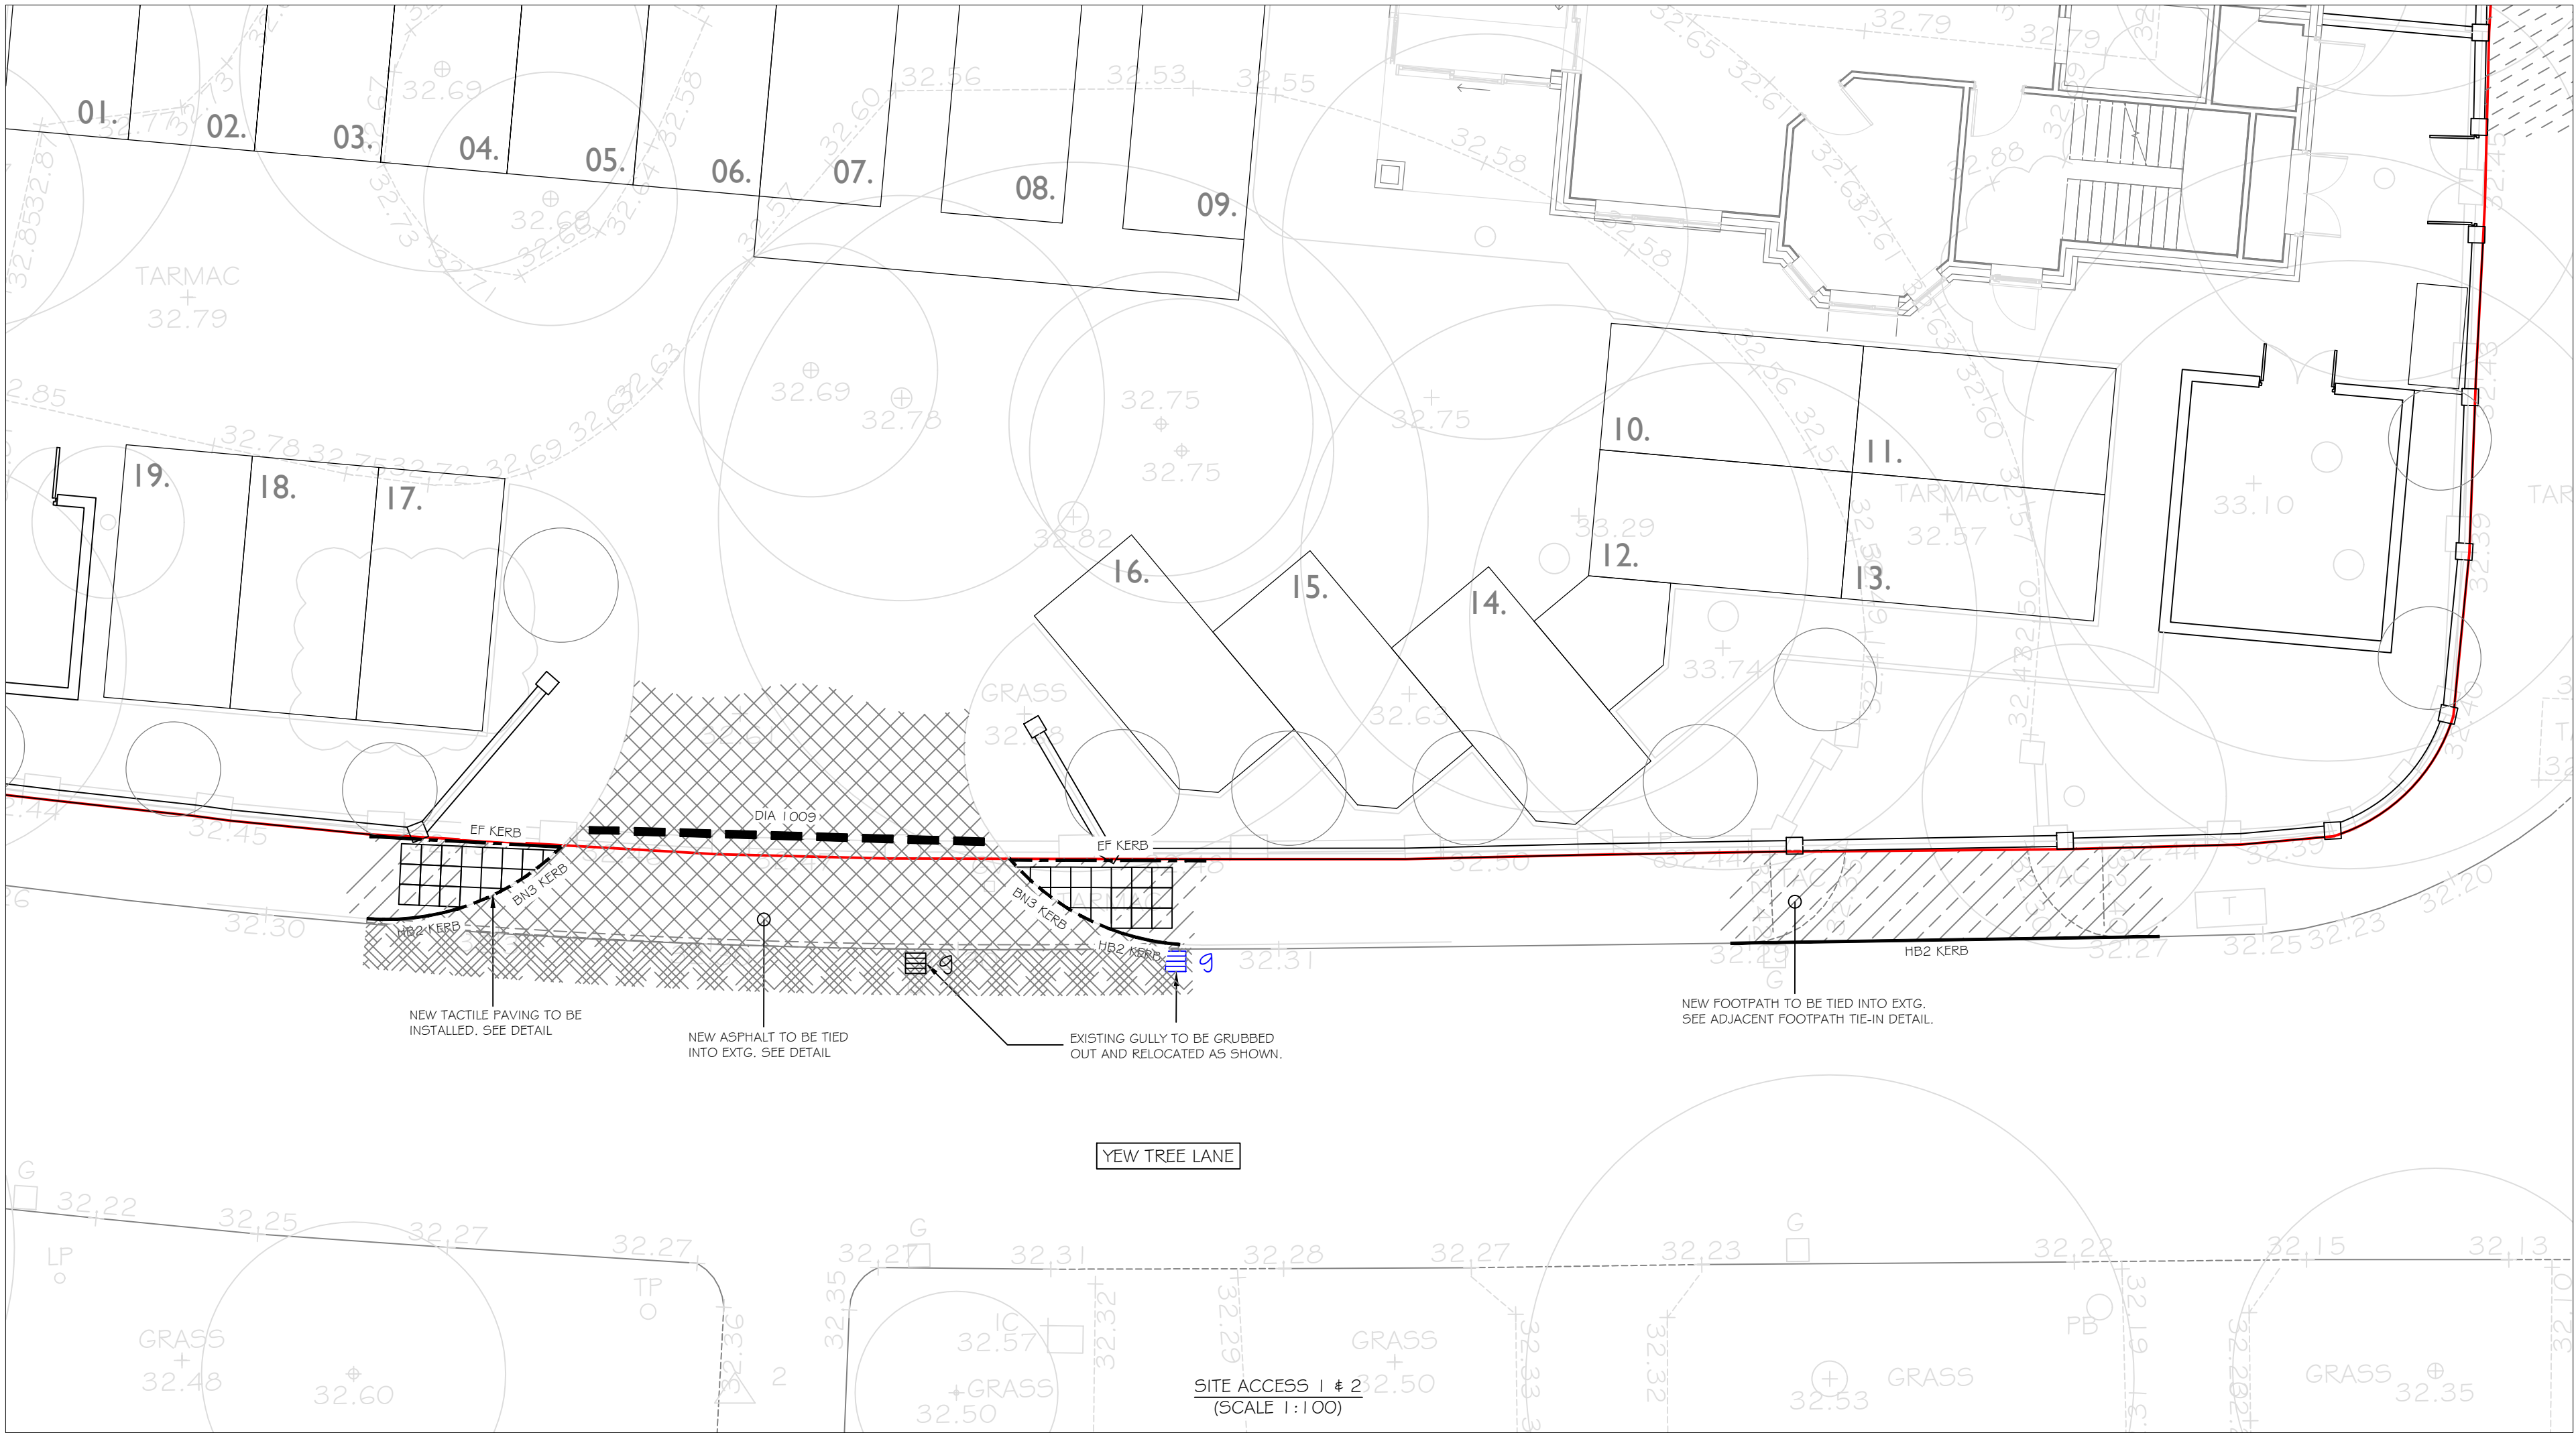

SITE ACCESS 1 & 2
(SCALE 1:100)

PAVING SPECIFICATIONS

NEW ACCESS ROAD

SURFACE COURSE 40mm HOT ROLLED ASPHALT 35/14 F SURFACE COURSE 40/60 RECIPE TO COMPLY WITH BS EN 13106-4, 14/20mm PRE-COATED CHIPPINGS TO B5594

BINDER COURSE 60mm ASPHALT CONCRETE 20 DENSE BINDER COURSE 40/60 RECIPE TO COMPLY WITH BS EN 13108-1

BASE COURSE 190mm ASPHALT CONCRETE 32 DENSE BINDER COURSE 40/60 RECIPE TO COMPLY WITH BS EN 13108-1

SUB-BASE 200mm (MIN) Dtp TYPE 1 (SUBJECT TO CBR TESTING)

CAPPING 200mm 6F2 CAPPING (SUBJECT TO CBR TESTING)

NEW FOOTPATH

SURFACE COURSE 25mm ASPHALT CONCRETE 6 CLOSE GRADED SURFACE COURSE 100/150 RECIPE TO COMPLY WITH BS EN 13108-1

BASE COURSE 50mm ASPHALT CONCRETE 20 DENSE BINDER COURSE 160/220 RECIPE TO COMPLY WITH BS EN 13108-1, (125 PEN BITUMEN GRADE BINDER)


SUB-BASE 150mm GRANULAR SUB-BASE TYPE1 TO BE IN ACCORDANCE WITH SHW CLAUSE 803

RESURFACE EXISTING FOOTPATH

SURFACE COURSE PLANE OFF EXISTING SURFACE COURSE & RE-LAY TO MATCH EXISTING

NOTE: ENSURE NO FROST SUSCEPTIBLE MATERIAL IS WITHIN 450mm OF FINISHED SURFACE CONTRACTOR TO ALLOW FOR CARRYING OUT CBR TESTS AT FORMATION LEVEL, LOCATIONS TO BE AGREED WITH CIVIL ENGINEER.

ALL CAPPING / SUB-BASE TO BE WELL ROLLED & COMPACTED FULLY IN ACCORDANCE WITH CURRENT HIGHWAYS MANUAL WITH REGARDS COMPACTION / NUMBER OF PASSES ETC.

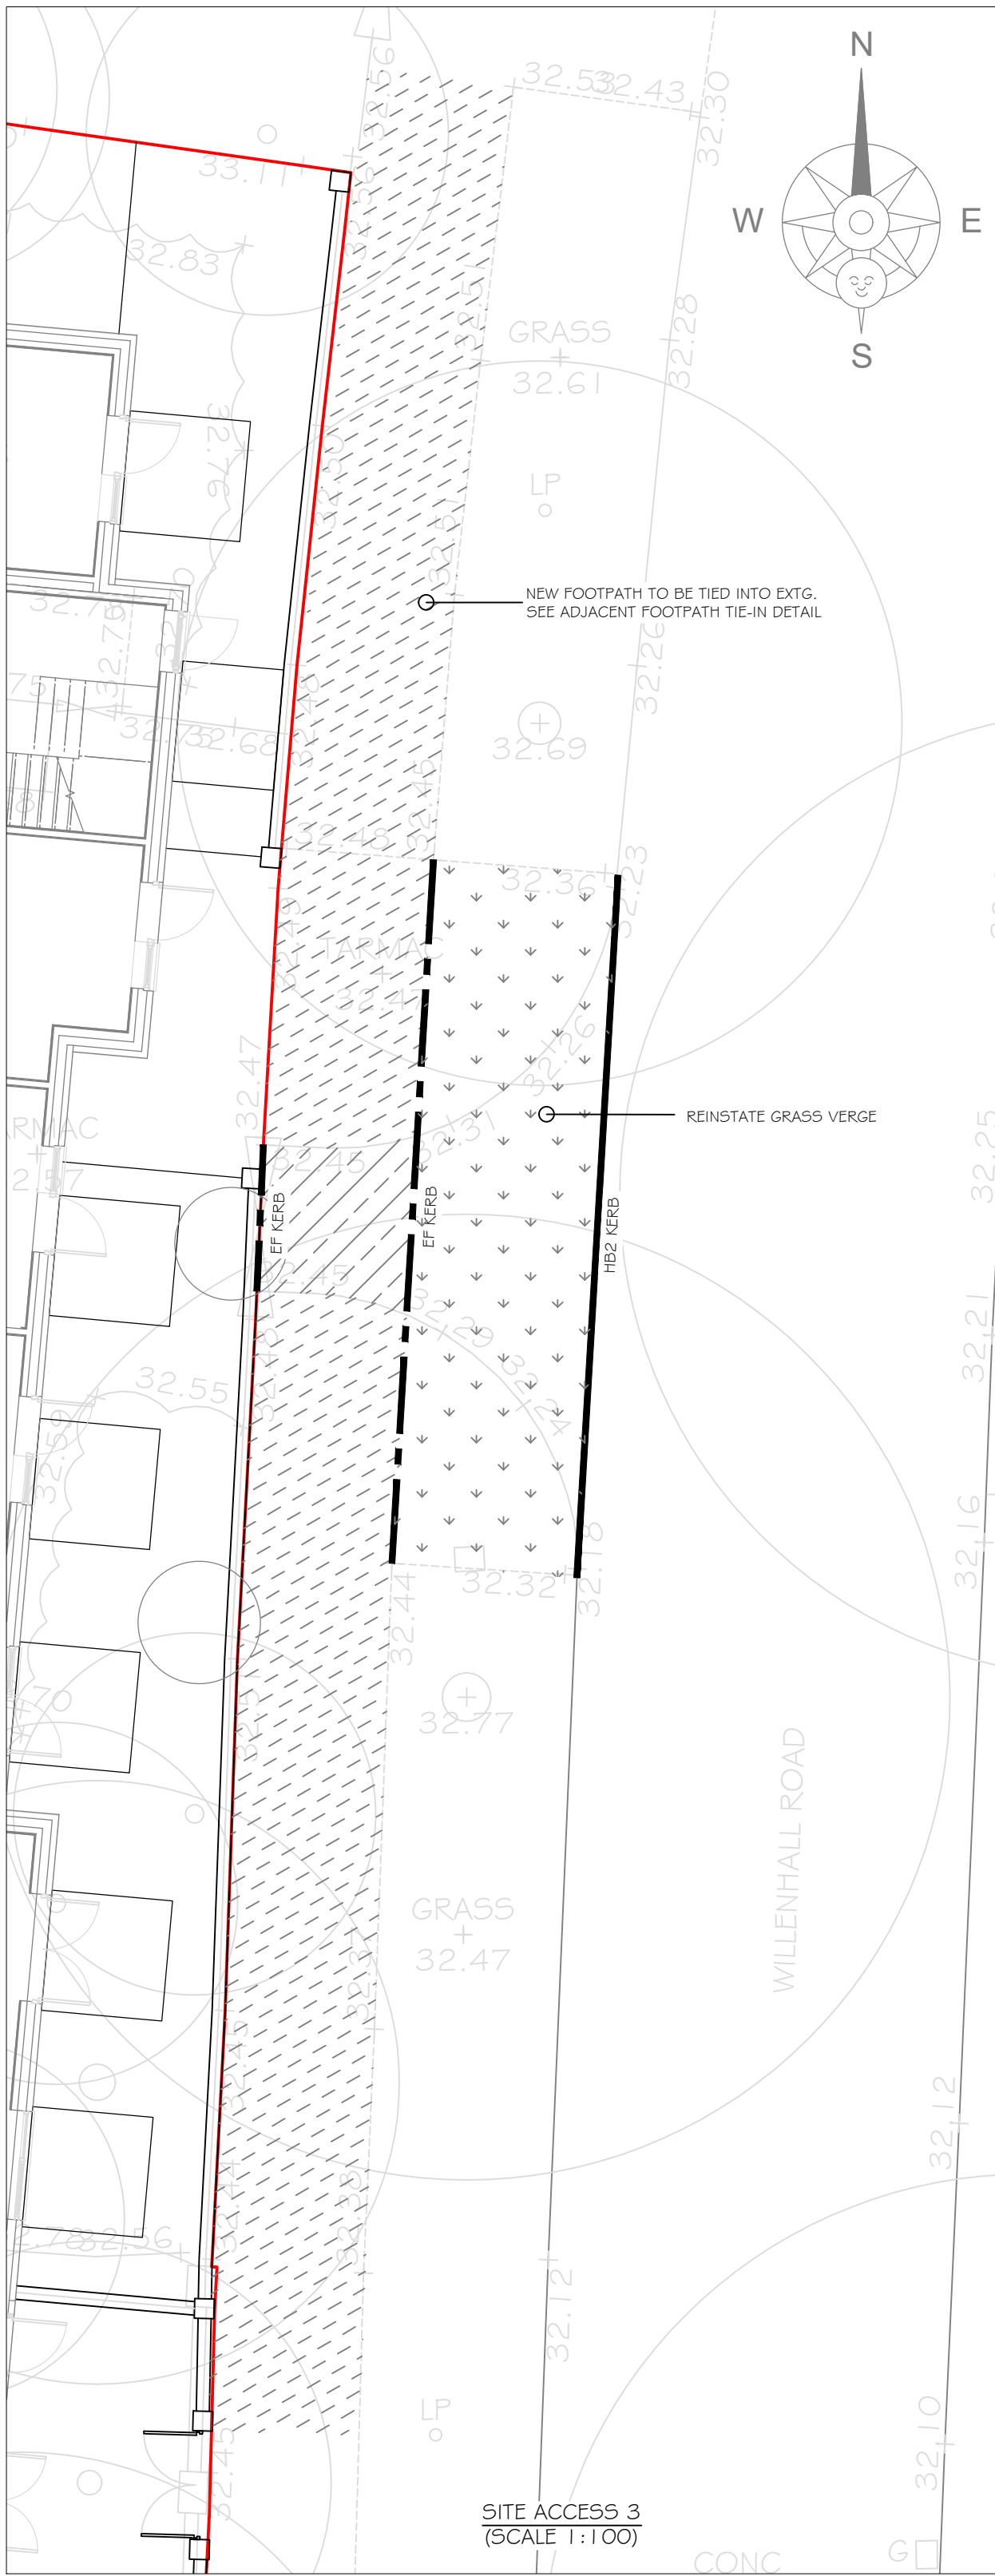

SITE ACCESS 3
(SCALE 1:100)

© 2023 This drawing is copyright of Keith Simpson Associates Ltd and must not be copied or reproduced without prior written approval of Keith Simpson Associates Ltd. All rights reserved.

NOTES:

DO NOT SCALE. All dimensions to be checked / verified on site.

All drawings to be read in conjunction with Architects / Civil Engineers drawings & specification.

Drainage connections to sewers and making good to be in accordance with the latest edition Sewers for Adoption.

KEY	
	KERB TYPE HB2
	KERB TYPE BN3
	EDGING TYPE EF
	TACTILE PAVING
	BITUMINOUS
	PROPOSED ROAD GULLY

D	27/06/24	MINOR AMENDMENTS	SR	NH
C	10/06/24	MINOR AMENDMENTS	SR	NH
B	02/05/24	UPDATED TO SUIT COMMENTS FROM HIGHWAYS	SR	NH
A	19/02/24	UPDATED TO SUIT COMMENTS FROM HIGHWAYS	SR	NH
P2	22/11/23	MINOR AMENDMENTS	SR	NH
P1	21/11/23	PRELIMINARY ISSUE	SR	NH
Rev	Date	Description	Drwn	Chkd



7C Colwick Quays Business Park
Colwick
Nottingham
NG4 2JY

Consulting Engineers
• Structural • Civil •

Tel: 0115 967 3100
Web: www.ksastructures.co.uk

Client	LOVETT CARE		
Project	YEW TREE CARE HOME NORTHERN MOOR WYTHENSHAW		
Drawing Title	SECTION 5278 SITE LAYOUT		
Managing Engineer	NICK HUDSON		
Scale	Date	Size	
1:100	NOV 23	A1	
Status	FOR APPROVAL		
Org. No.	6404-5278-01		Rev.
			D