


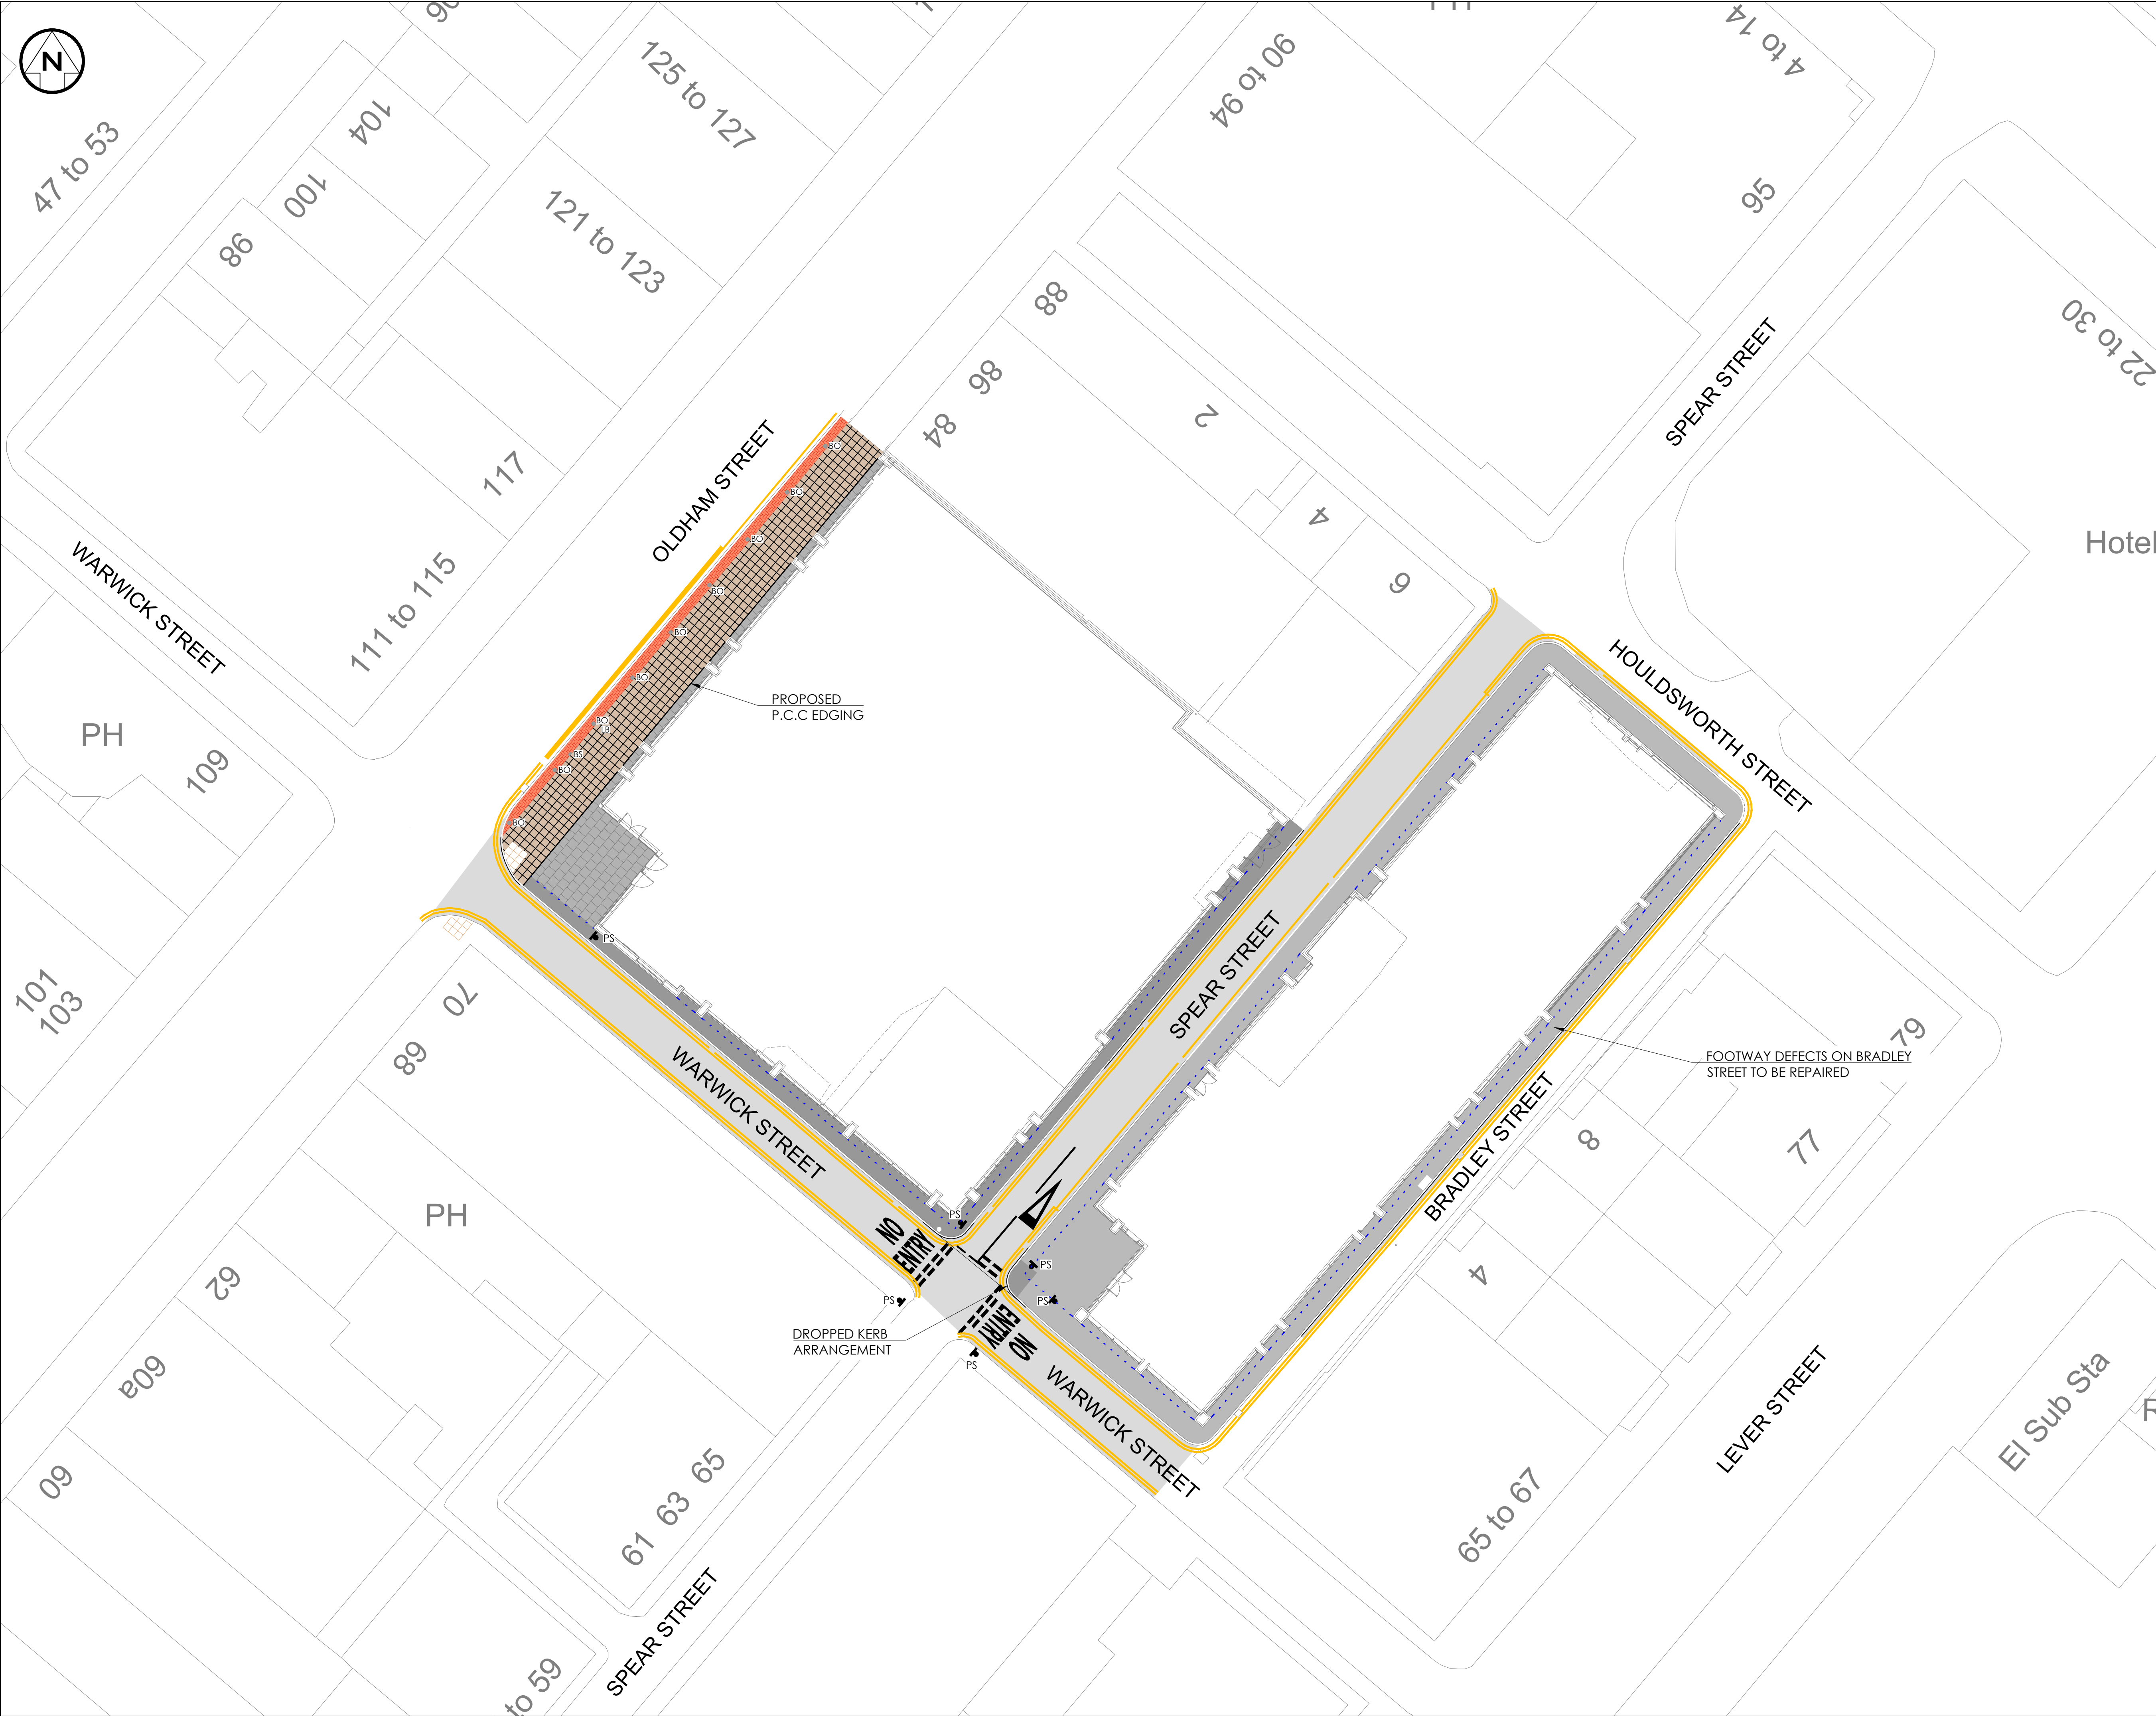

- NOTES – GENERAL:**
- 1) ALL DIMENSIONS ARE STATED IN MILLIMETRES UNLESS NOTED OTHERWISE.
 - 2) ALL LEVELS ARE STATED IN METRES
 - 3) ALL DIMENSIONS, LEVELS AND CO-ORDINATES ARE BASED UPON TOPOGRAPHICAL SURVEY DRAWING (NO. SSL:16751:200:1:1) BY SURVEY SYSTEMS LTD, DATED AUGUST 2015.
 - 4) DO NOT SCALE. PLEASE REFER ANY QUERIES TO THE PROJECT MANAGER / SUPERVISOR.

KEY – GENERAL ARRANGEMENT

SERIES 0300: STREET FURNITURE

- B0 BOLLARDS - EXISTING TO REMAIN
- BS BUS STOP POST AND FLAG - EXISTING TO REMAIN
- LB LITTER BIN - PROPOSED

SERIES 0700: PAVEMENTS

- CARRIAGEWAY SURFACING - PROPOSED

SERIES 1100: KERBS, FOOTWAYS AND PAVED AREAS

- P.C.C KERBING - PROPOSED
- P.C.C KERBING - EXISTING TO REMAIN
- P.C.C EDGING - PROPOSED
- P.C.C TACTILE PAVING (BUFF) - PROPOSED
- FOOTWAY SURFACING - PROPOSED
- FOOTWAY SURFACING - DEFECTIVE AREAS TO BE REPAIRED
- CONCRETE PAVIOURS - PROPOSED
- YORKSTONE PAVING - PROPOSED
- BLOCK PAVING - EXISTING TO REMAIN
- ... DEMARCATION STUDS - PROPOSED

SERIES 1200: TRAFFIC SIGNS AND ROAD MARKINGS

- ▲ ES TRAFFIC SIGNS - EXISTING TO REMAIN
- ▲ PS TRAFFIC SIGNS - PROPOSED
- ROAD MARKINGS - EXISTING TO REMAIN
- ROAD MARKINGS - PROPOSED

SERIES 1300: ROAD LIGHTING AND CCTV MASTS

- LIGHTING COLUMN - EXISTING

P02	SC	DC	ML	12/09/24	YORKSTONE PAVING ON OLDHAM ST.
REV	DRN	CHK	APP	DATE	DESCRIPTION



Brindley Lodge,
Adcroft Street,
Stockport, Cheshire.
SK1 9J5
www.wildcivil.co.uk
Tel : 0161-474-7479
Fax : 0161-474-7492

Client	KEMPTON HOMES LTD
Project	OLDHAM STREET S278
Title	PROPOSED GENERAL ARRANGEMENT

Scale	Drawn	Date	Chkd	Approved
1:200	SD	18.11.22	ML	ML
Drawing No.	Revision			
766-033-WCL-XX-DR-CH-0101	P02			
Status	Sheet Size			
FOR APPROVAL	A1			