


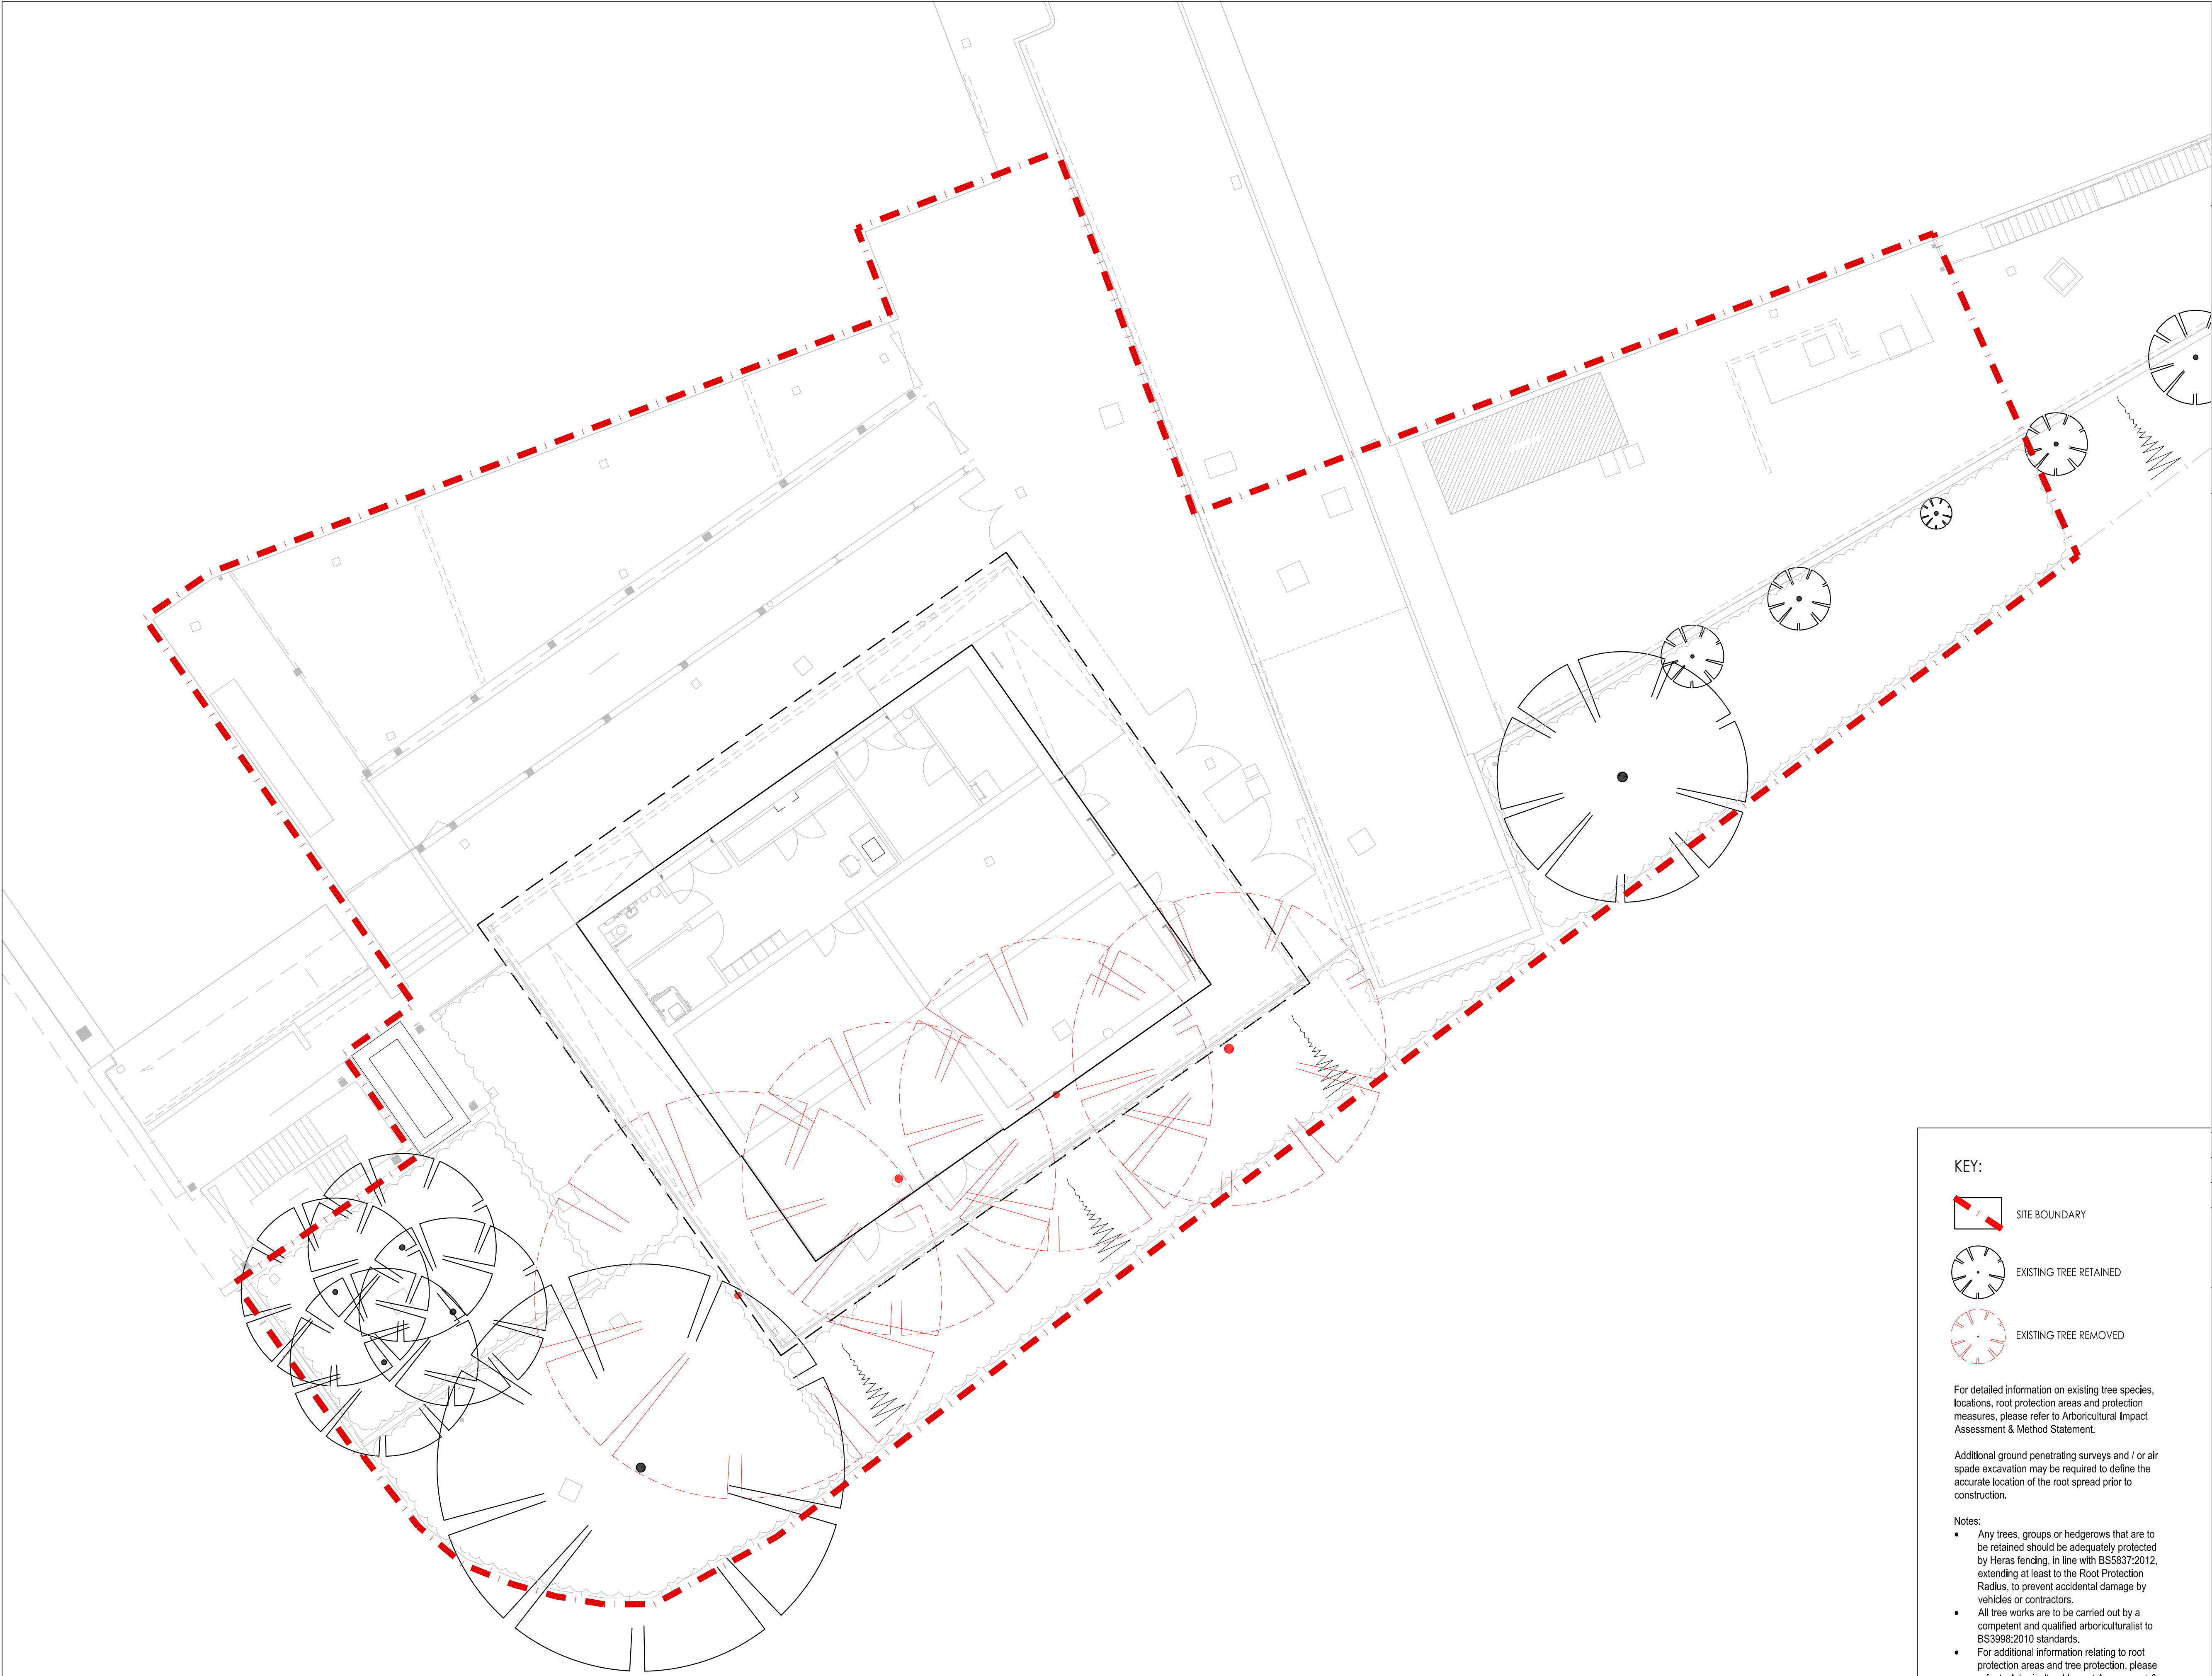

NOTES:

Use figured dimensions only. The contractor is requested to check all dimensions before the work is put in hand. Copyright of this drawing belongs solely to Iteriad Ltd ©. This drawing must only be used for the purpose for which it is supplied and its contents must not be reproduced for any purpose without written permission. Areas indicated, or areas calculated from this drawing should be used for valuation purposes or as the basis for development contracts. Iteriad Ltd is a limited liability company registered in England and Wales. Number 7966573

KEY PLAN

P01	FIRST ISSUE - PLANNING	IF	MS	04.10.24
REV	DETAILS	DRAWN BY	CHECKED BY	CHECKED DATE

DRAWING RECORD

STATUS
FOR REVIEW, COMMENT AND APPROVAL

CLIENT

MASTERPLANNERS/LANDSCAPE ARCHITECTS

(iteriad)

Studio
2 Craigwood Cottages,
Eckington,
Windermere,
Cumbria
LA23 1LG
T: (+44) 15394 43018
E: studio@iteriad.com
W: www.iteriad.com

PROJECT TITLE
UoM North Campus Energy Centre

DRAWING TITLE
Trees Retained / Removed

SCALE
1:100@A1


DRAWN BY
IF

DATE
OCT '24

JOB/DRAWING NUMBER
MEC-ITE-XX-XX-D-L-900002

REVISION
P01

KEY:

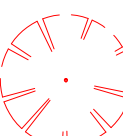-  SITE BOUNDARY
-  EXISTING TREE RETAINED
-  EXISTING TREE REMOVED

For detailed information on existing tree species, locations, root protection areas and protection measures, please refer to Arboricultural Impact Assessment & Method Statement.

Additional ground penetrating surveys and / or air spade excavation may be required to define the accurate location of the root spread prior to construction.

Notes:

- Any trees, groups or hedgerows that are to be retained should be adequately protected by Heras fencing, in line with BS5837:2012, extending at least to the Root Protection Radius, to prevent accidental damage by vehicles or contractors.
- All tree works are to be carried out by a competent and qualified arboriculturalist to BS3998:2010 standards.
- For additional information relating to root protection areas and tree protection, please refer to Arboricultural Impact Assessment & Method Statement, document reference 24/AIA/MAN/39