


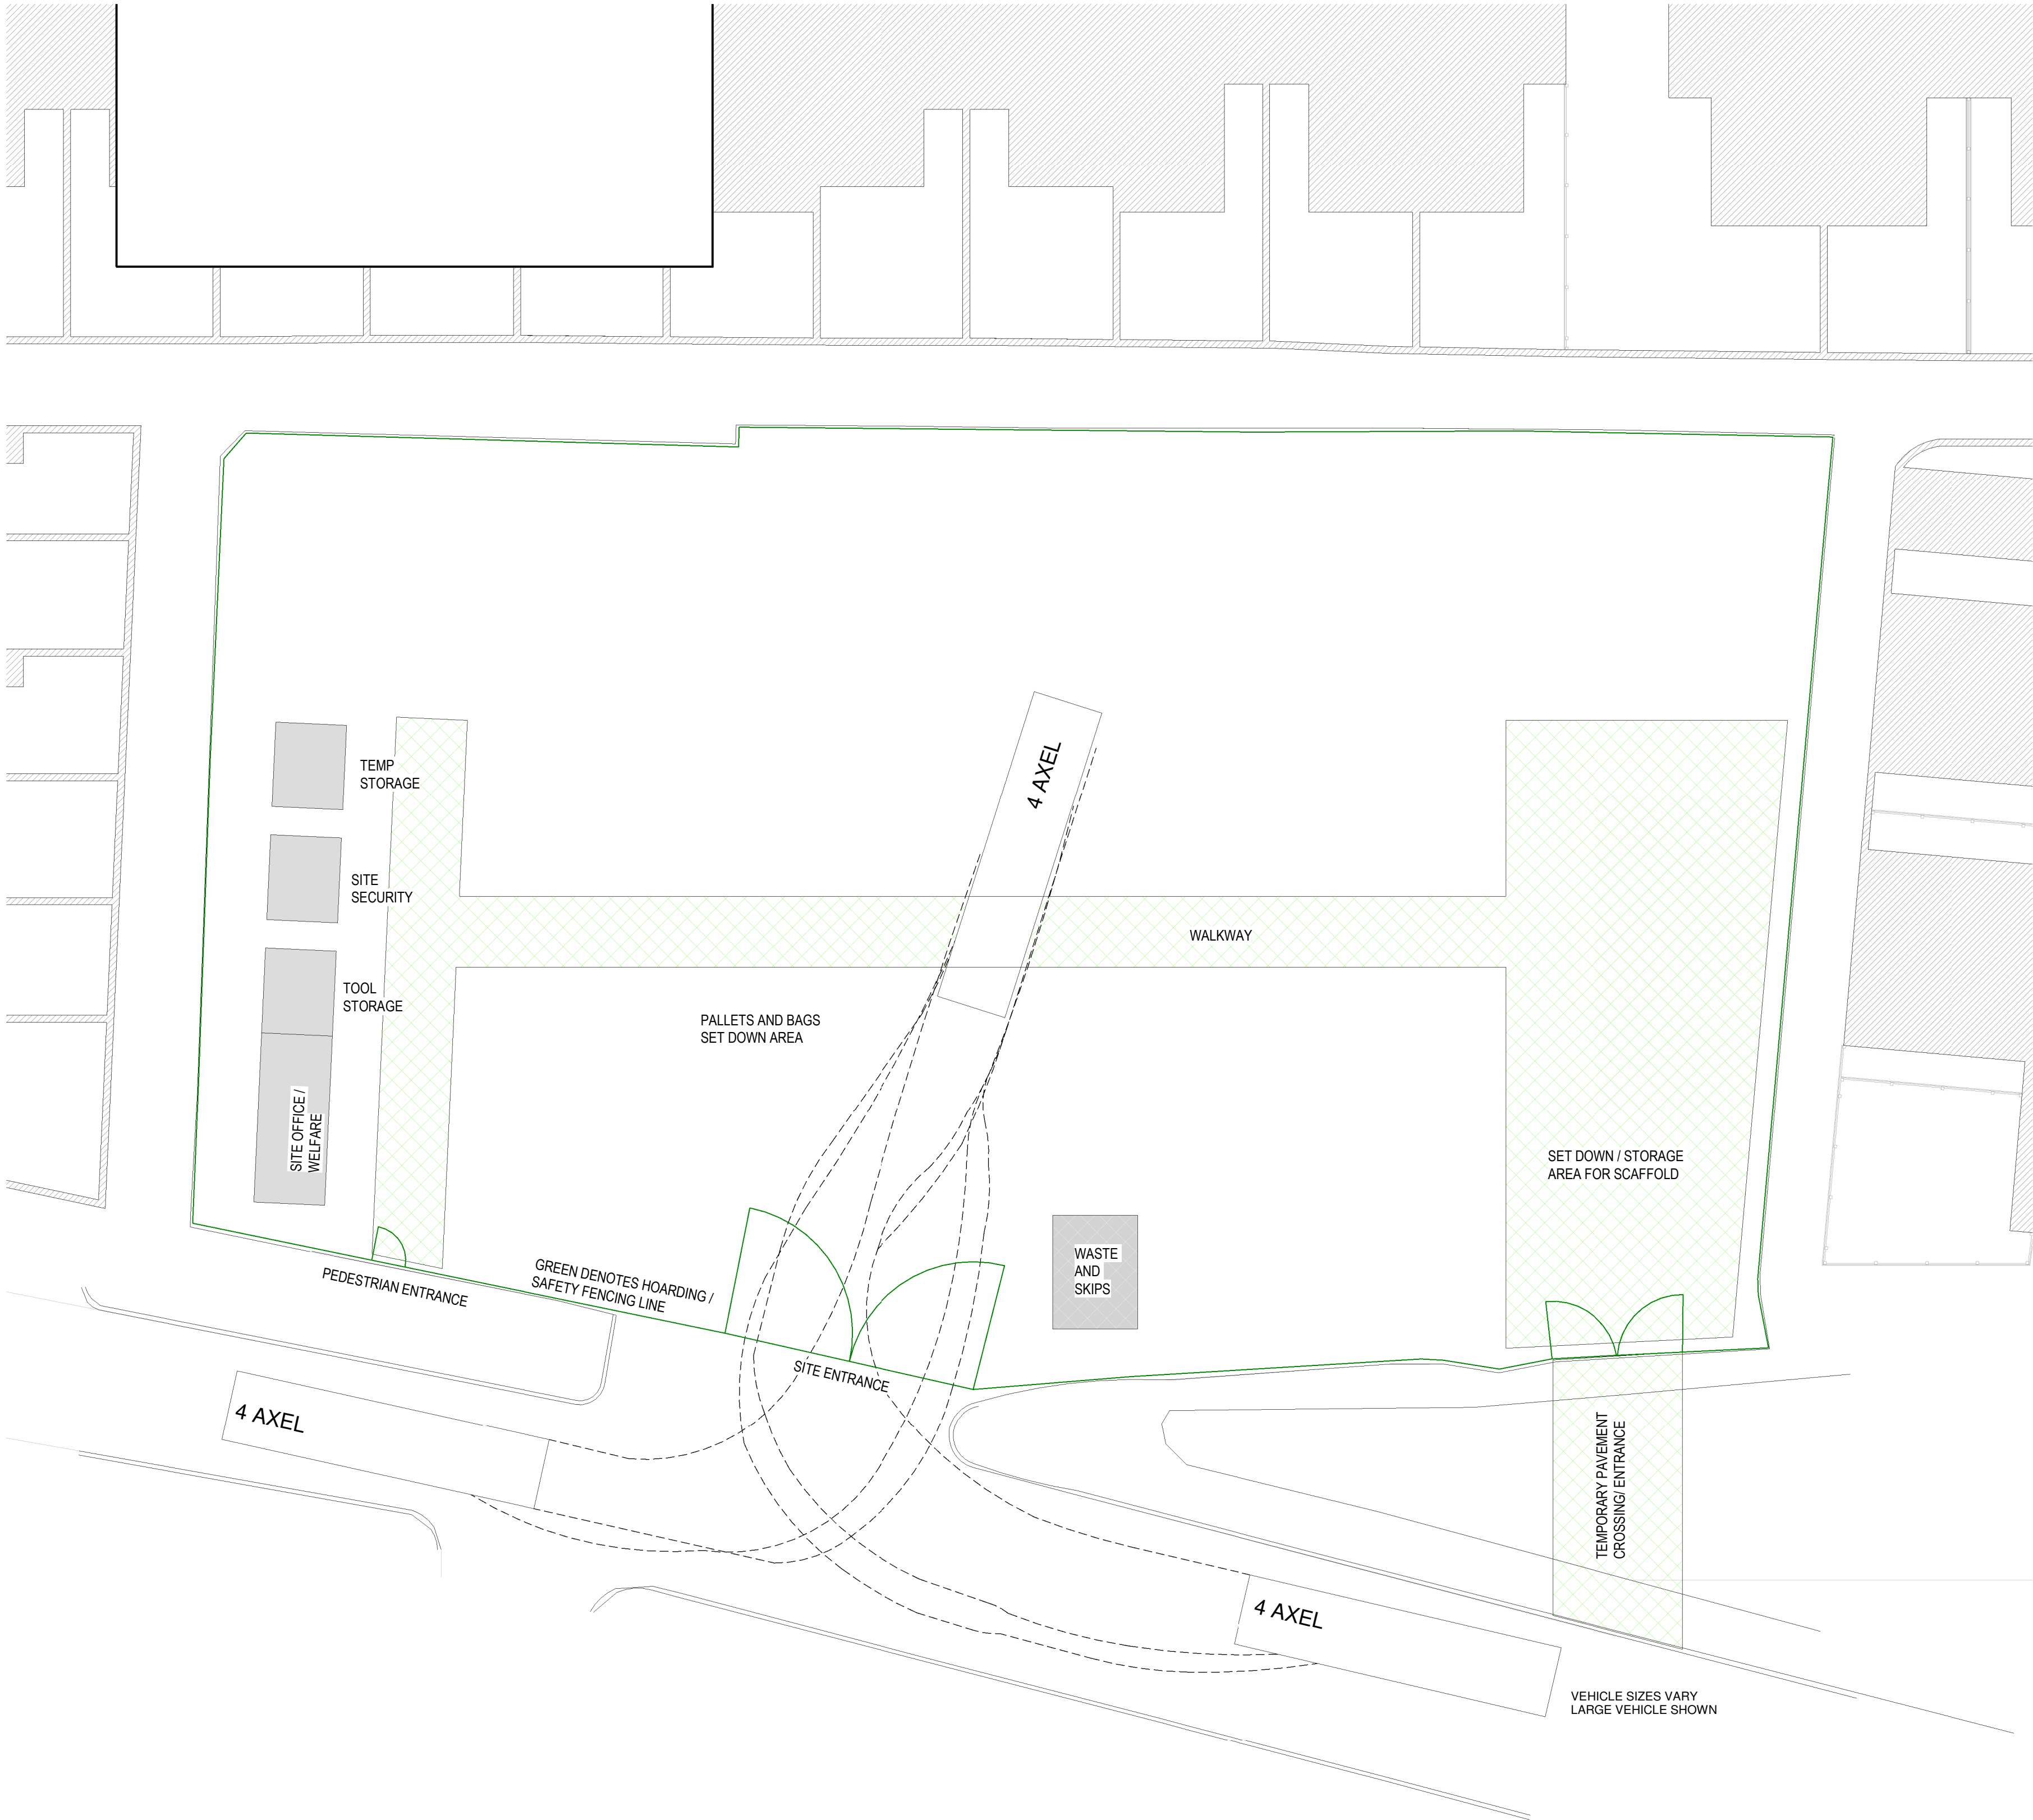

Drawing Notes:

TO BE READ IN CONJUNCTION WITH BURKE CONSTRUCTION NW LTD TRAFFIC MANAGEMENT PLAN 4.11.24			
Rev:	Description:	Revised By:	Issue Date:
P01	PLANNING ISSUE	CR	05.11.24

Project:
7 CHAPEL STREET
M19 3QB

Drawing Title:
Construction Stage Site Layout

Scale:	1 : 150@A1	Original Issue Date:	
Original Drawn By:	Author	Original Checked by:	Checker

Drawing Number:	Revision:
24-0016-70-001	P01

Reason For Issue:
PLANNING

