


B1 Zochonis Occupation

1 : 150 @ A1

Note: All windows to be unsealed, made into working order

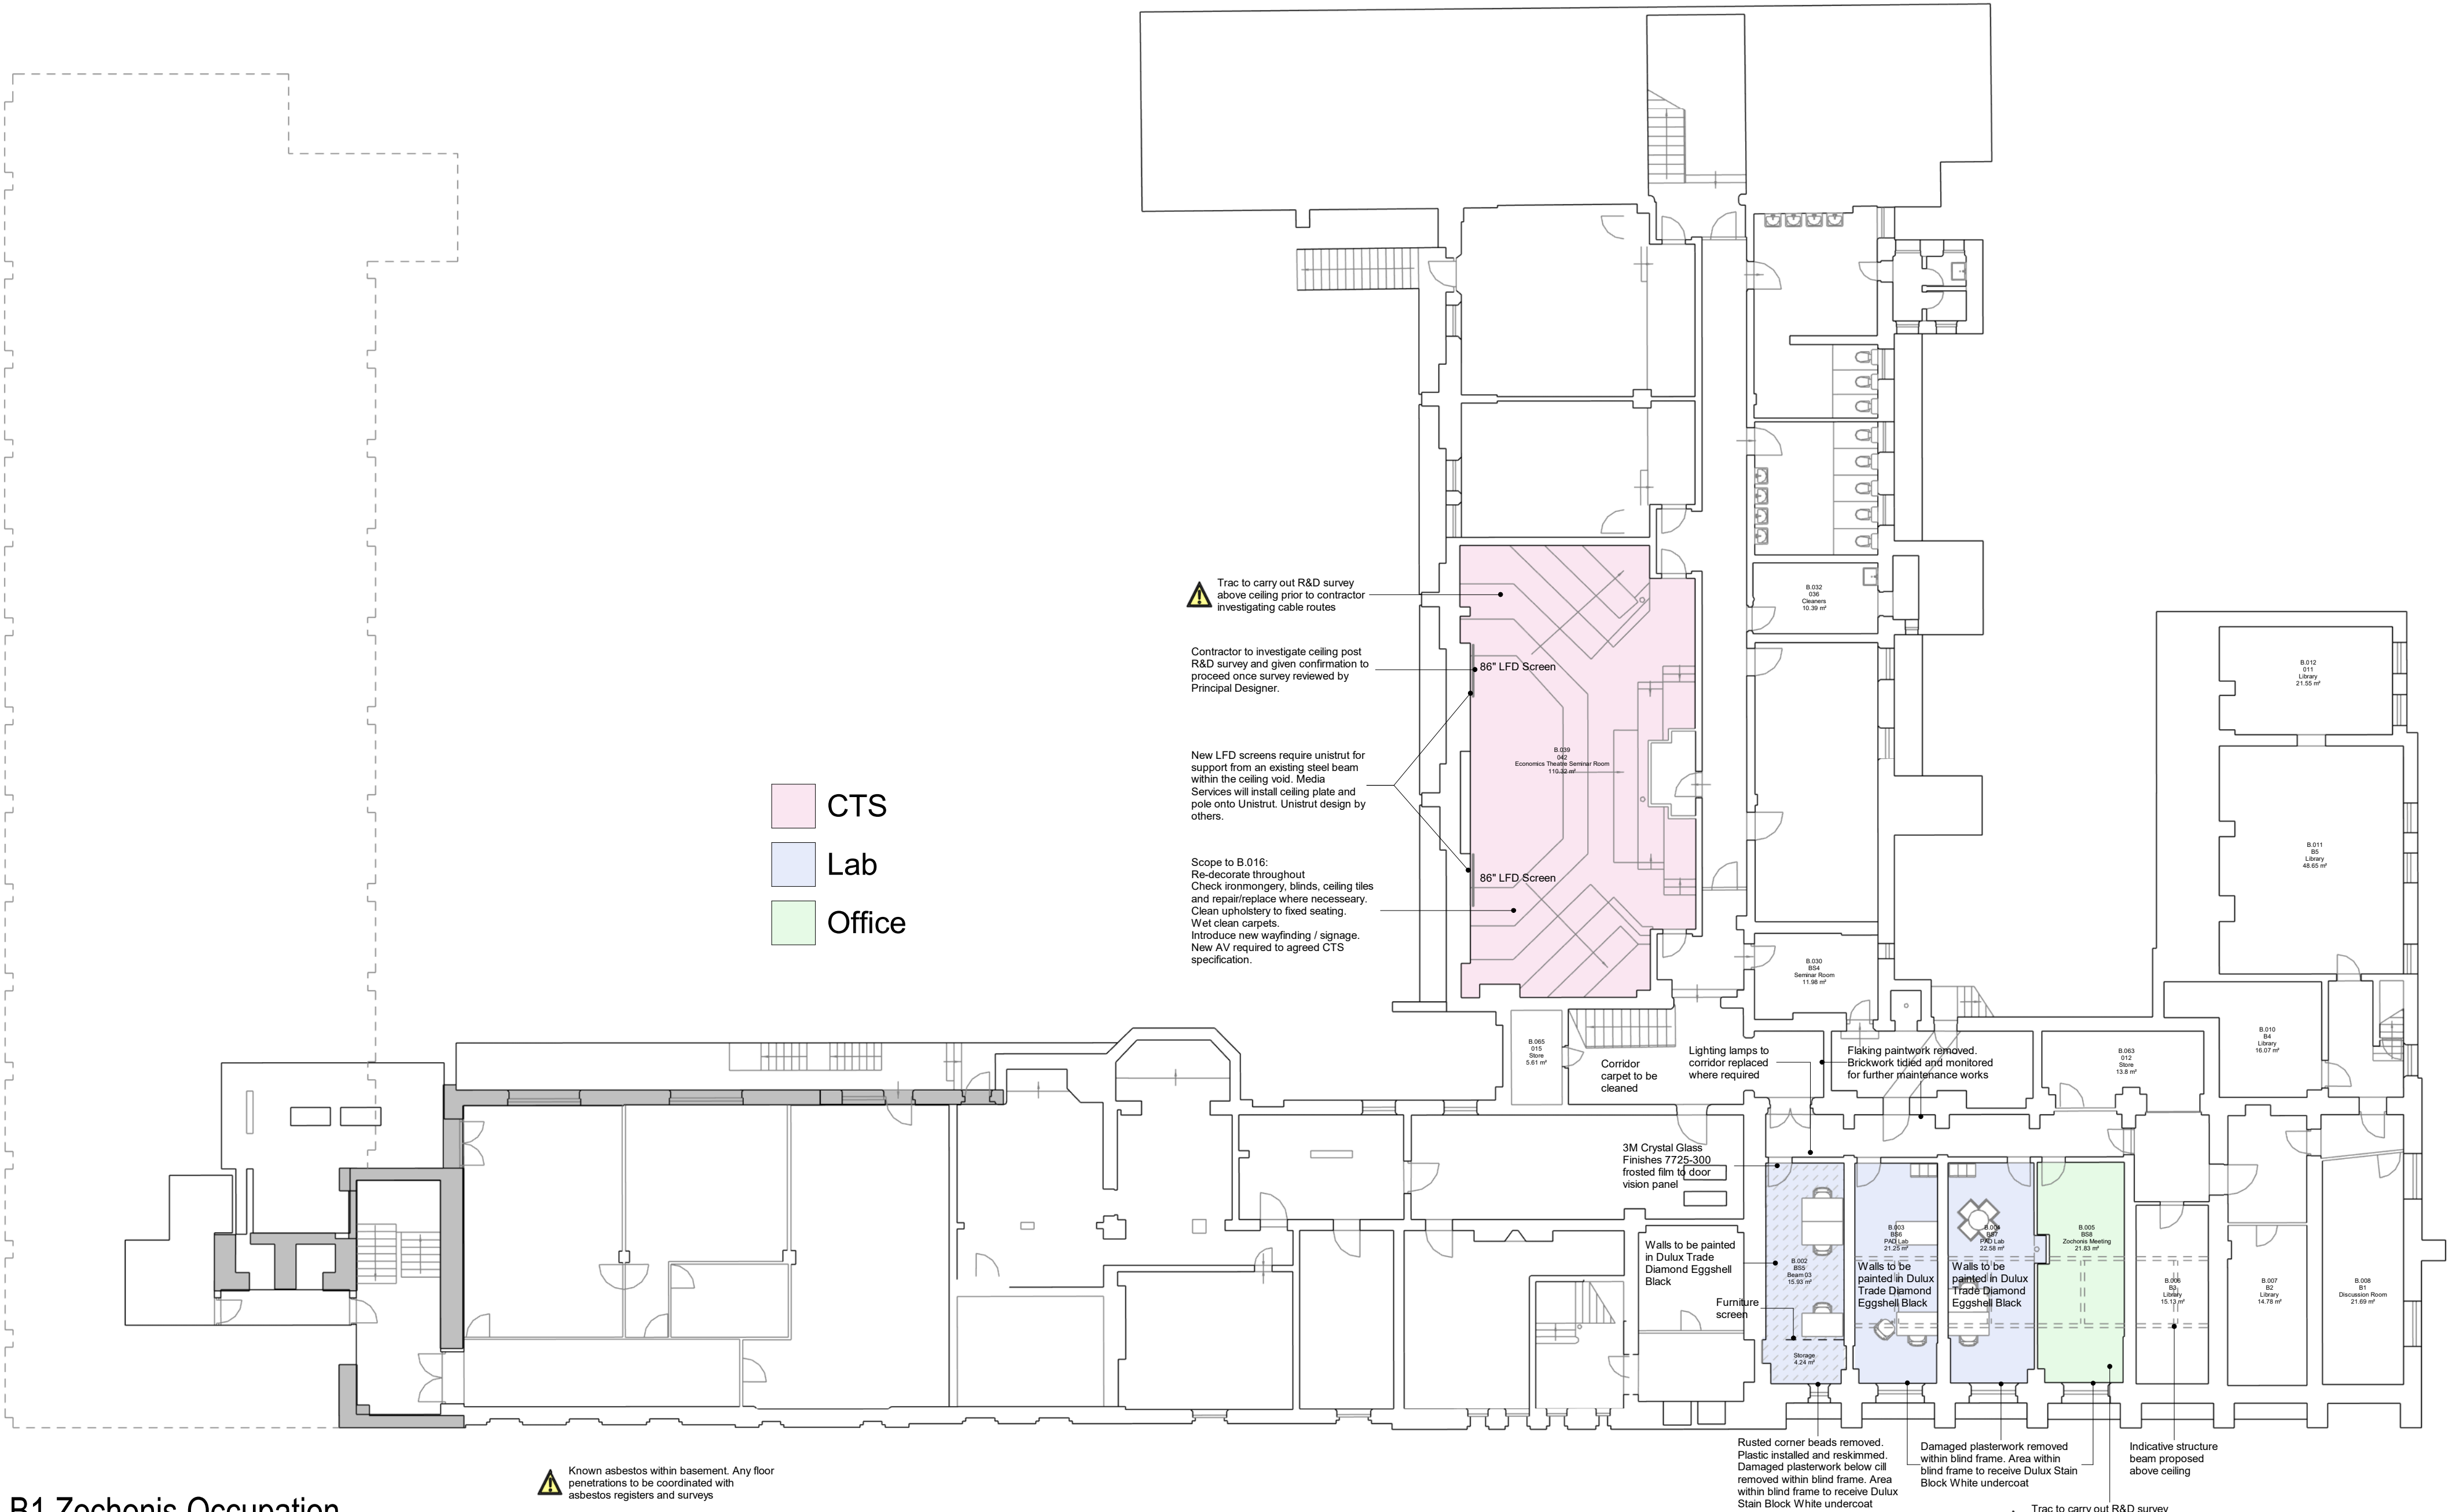

Zochonis				
Level	Archibus ID	Number	Area	Name
B1	B.002	BS5	15.93 m²	Beam 03
L0		G.003	17.93 m²	Beam Labs
L0			3.72 m²	Testing Booth
L0			3.72 m²	Testing Booth
L0			6.24 m²	Faraday Booth
L0			4.55 m²	Storage
L0			3.72 m²	Testing Booth
L0	G.003a		8.35 m²	Beam 02
L0	G.005a		5.01 m²	MRU Cubicles
L0	G.005b		5.01 m²	MRU Cubicles
L0	G.007		12.07 m²	Darya Lab
L0	G.008		11.07 m²	Face Perception
L0	G.010		43.68 m²	Office
L0	G.011		13.5 m²	Neoropsychological Testing
L0	G.012		13.35 m²	Darya Lab
L0	G.013		28.55 m²	Brain Stimulation Lab
L0	G.015		15.53 m²	Kitchen
L0	G.048a		22.74 m²	Staff Area
L0	G.055		33.72 m²	Waiting
L0	G.069		7.88 m²	Beam 01
L0	G.071		31.35 m²	Waiting
L0	G.072		28.35 m²	Prep room
L2	2.001	191	21.6 m²	Office
L2	2.002	190	46.15 m²	PGR Office
L2	2.003	189	20.5 m²	Office
L2	2.011	180	20.28 m²	Office
L2	2.012	179	20.39 m²	Office
L2	2.013	178	31.48 m²	PGR Office
L2	2.018	174	28.49 m²	Office
L2	2.019	173	16.31 m²	IT Storage
L2	2.021	171	17.41 m²	Meeting/ Breakout
L2	2.023	168	20.21 m²	IT Office
L2	2.077	169-170	5.73 m²	Zoom Space
Grand total: 33			584.51 m²	

NOTES

- Do not scale from this drawing.
- All measurements are in millimetres unless stated otherwise.
- This drawing is to be read in conjunction with the specification and all relevant Architectural, Electrical, Mechanical and Structural drawings.
- (c) University of Manchester this drawing must not be reproduced without permission.
- Directorate of Estates and Facilities to be notified of any discrepancies.

Dover St.

0 4m 8m 16m

1:200 @

P07	PAD Labs moved to B1	19-09-24	JL	JL
P06	Remediation works added	22-08-24	JL	JL
P05	Updates as per comments.	19-08-24	JL	JL
P04	Partition wall added to G.048. Doors added to testing booths. Layout updated following user's comment.	14-08-24	JL	JL
P03	Scope for lecture theatre added.	17-07-24	JL	JL
P02	Beam 03 in B1. Beam lab moved to front of building. EEG lab moved into CTF. Darya labs added.	30-05-24	JL	JL
P01	Basement and L1 meeting room added into scope.	24-05-24	JL	JL
Rev	Description	Date	By	Auth

MANCHESTER
1824

The University of Manchester

Directorate of Estates and Facilities
Bayer Building
The University of Manchester
Oxford Road
Manchester
M13 9PL

HALLIDAY MEECHAM ARCHITECTS

Halliday Meecham Architects Limited
111 Piccadilly Manchester M1 2HY
+44 (0)161 661 5566
4 Deansgate Street London W1W 5DT
+44 (0)203 440 5175
hma@hallidaysmeecham.com
www.hallidaysmeecham.com

Drawing Status

PRELIMINARY

Project
UoM NZC Decant Works - 5668

Building Name
Dover Street

Building No.
059AA

Site Name
Dover Street

Sub Site Name
Oxford Road

Drawing Title
Dover St. B1 NZC Works

PM	ME	Drawn	JL	Checked	JL	Authorised	HMA
Scale @A1	1:150	Date	08-04-2024	Date	08-04-2024	Date	08-04-2024
Drawing Number	5668-HMA-DS-B1-DR-A-0103	Revision	P07				