


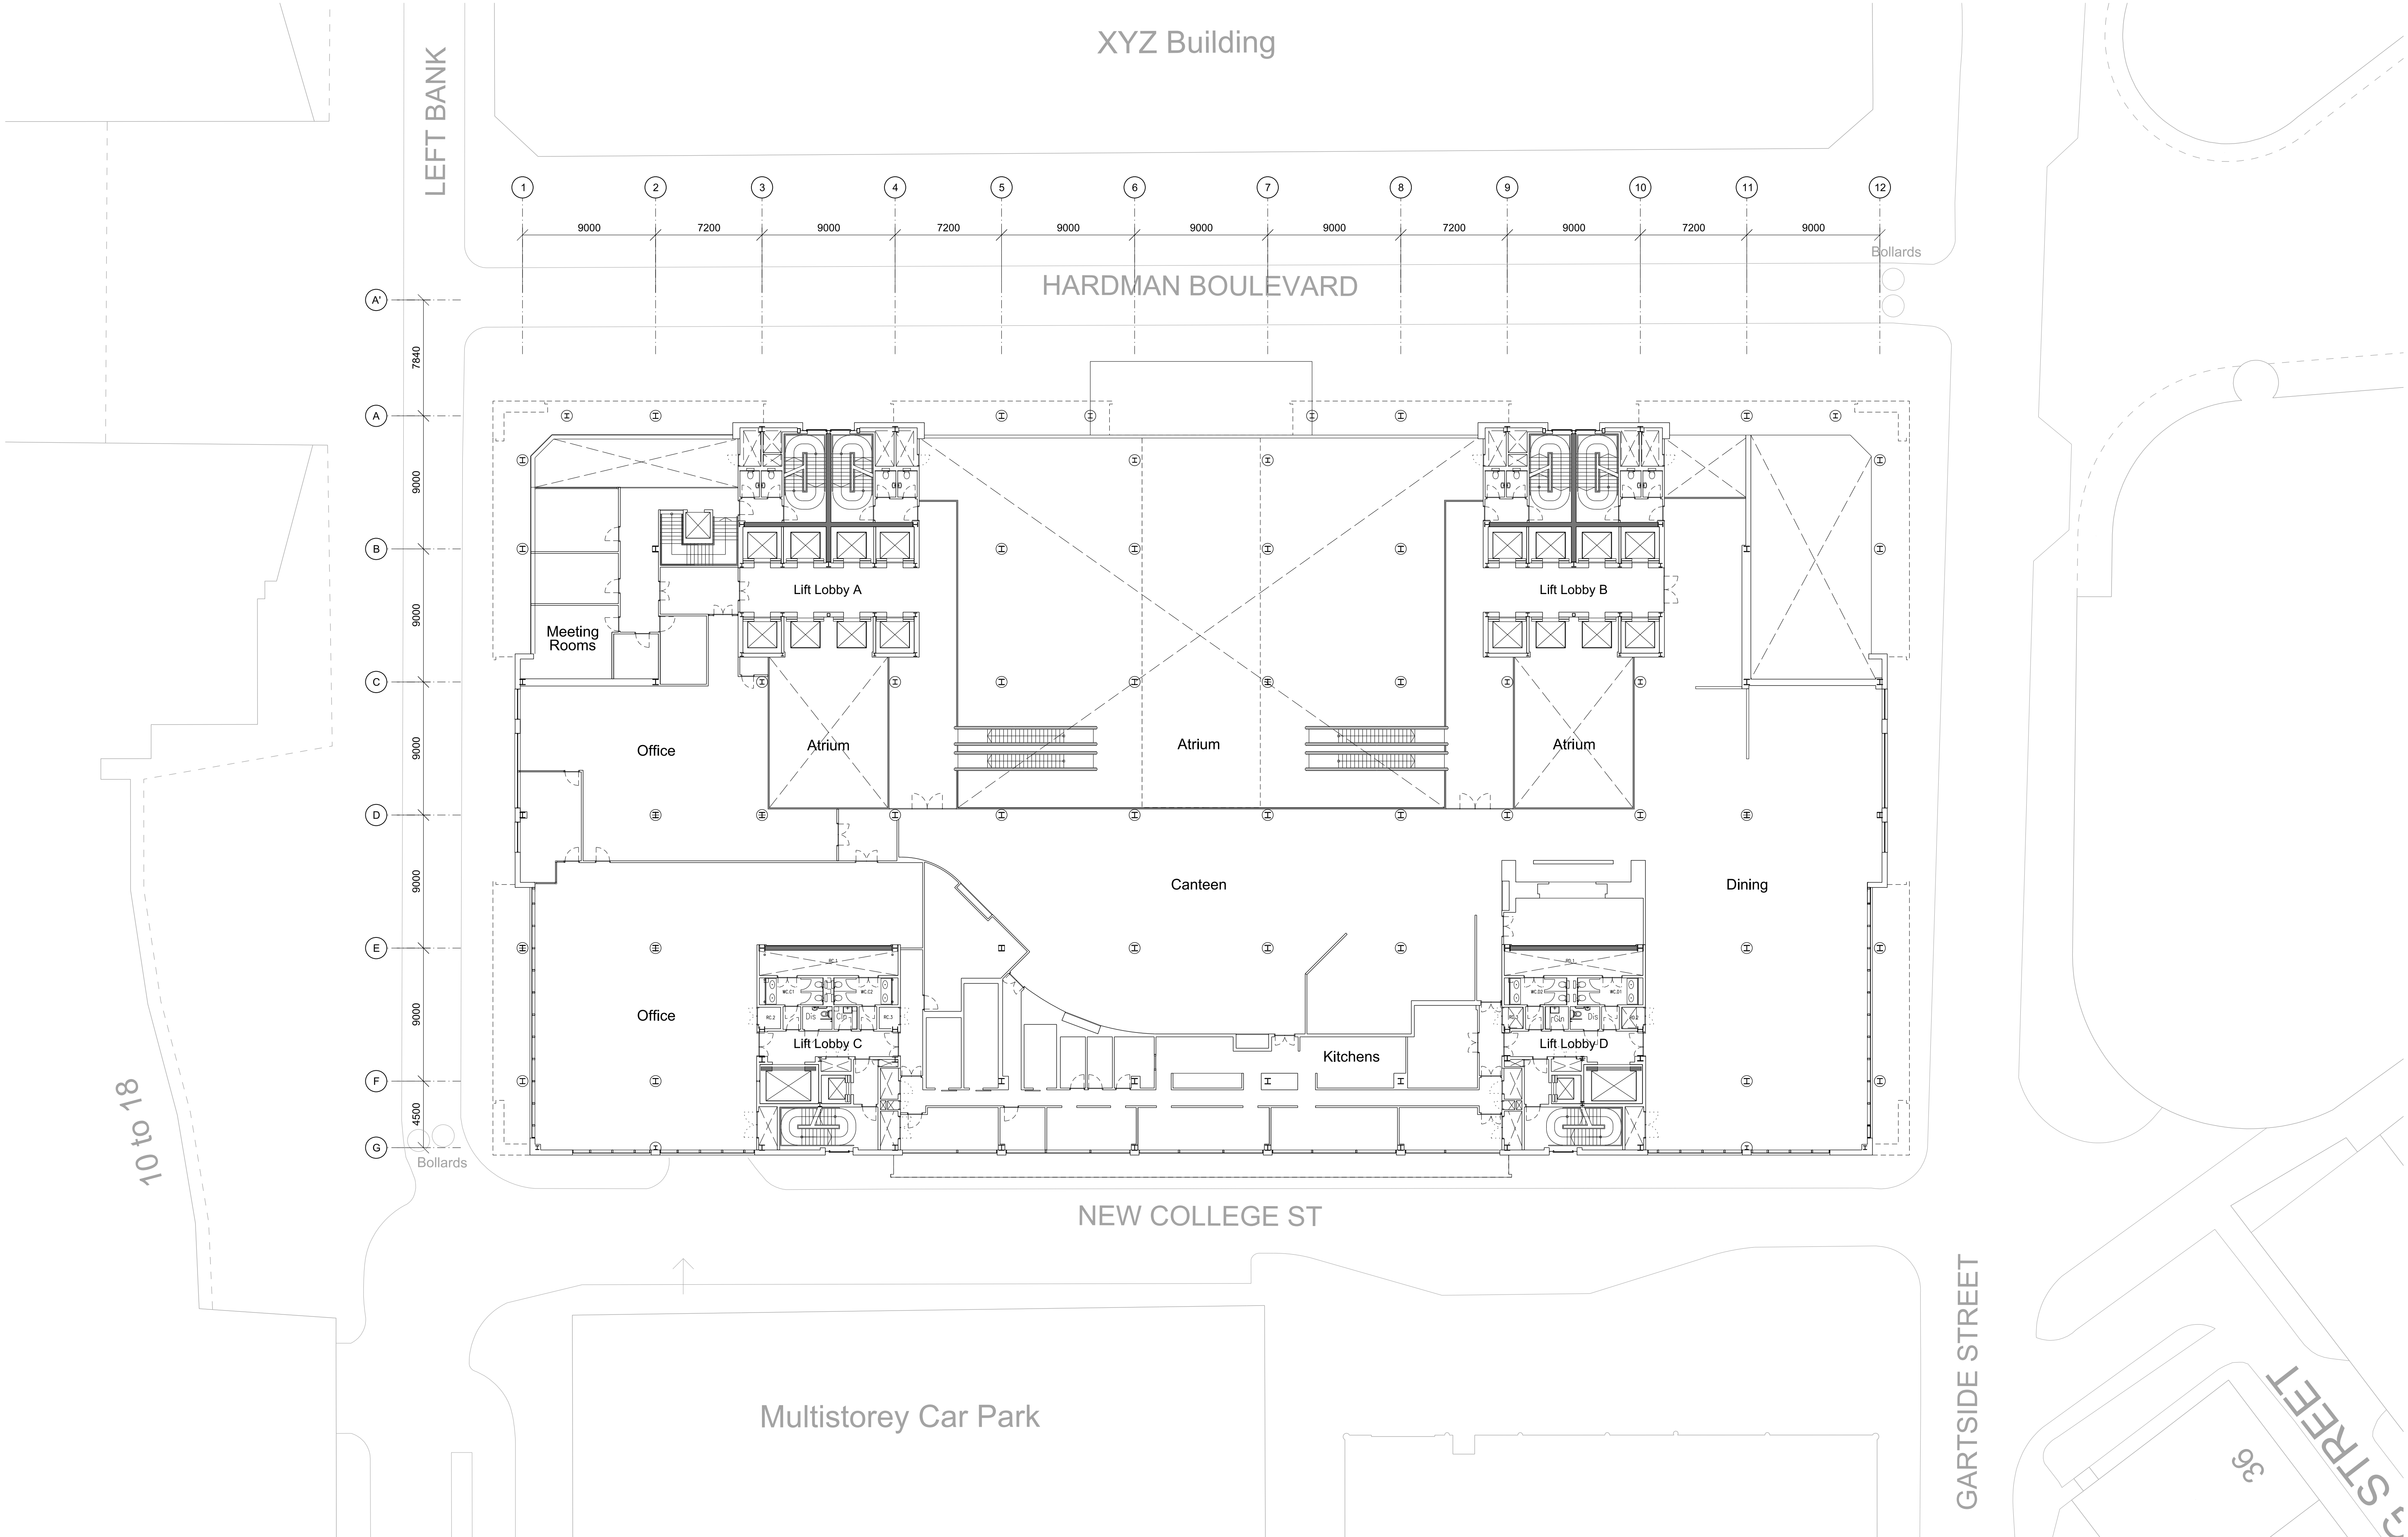

<div>This drawing is copyright Do not scale off dimensions.</div> <div>All dimensions to be checked on site by contractor.</div> <div>Contractor to report any dimensional discrepancies, errors or omissions prior to commencing on site.</div>	NOTE:	<div>NORTH</div> <div></div>	<table><tr><th>Rev</th><th>Date</th><th>Description</th></tr><tr><td>P01</td><td>30-09-2024</td><td>Planning Submission</td></tr><tr><td> </td><td> </td><td> </td></tr><tr><td> </td><td> </td><td> </td></tr><tr><td> </td><td> </td><td> </td></tr><tr><td> </td><td> </td><td> </td></tr><tr><td> </td><td> </td><td> </td></tr><tr><td> </td><td> </td><td> </td></tr><tr><td> </td><td> </td><td> </td></tr><tr><td> </td><td> </td><td> </td></tr></table>	Rev	Date	Description	P01	30-09-2024	Planning Submission																									<table><tr><td colspan="3">Project Title</td></tr><tr><td colspan="3">ONE HARDMAN BOULEVARD MANCHESTER</td></tr><tr><td colspan="3">Status</td></tr><tr><td colspan="3">PLANNING</td></tr></table>	Project Title			ONE HARDMAN BOULEVARD MANCHESTER			Status			PLANNING			<table><tr><td colspan="3">Drawing Title</td></tr><tr><td colspan="3">General Arrangement Plan Existing Plan Level 01</td></tr><tr><td>Job No</td><td>Scale</td><td>Date</td></tr><tr><td>10509</td><td>1:200 @ A1</td><td> </td></tr><tr><td>Drawing No</td><td colspan="2">Revision</td></tr><tr><td>10509-SHA-ZZ-A-B5D3-G200-XP-01-001</td><td colspan="2">P01</td></tr></table>	Drawing Title			General Arrangement Plan Existing Plan Level 01			Job No	Scale	Date	10509	1:200 @ A1		Drawing No	Revision		10509-SHA-ZZ-A-B5D3-G200-XP-01-001	P01		<div><div><div>simpsonhaugh</div><div>MANCHESTER Riverside, 4 Commercial St Manchester M15 4RQ +44 (0)161 835 2345 www.simpsonhaugh.com</div><div>LONDON 5-8 Roberts Place London EC1R 9BQ +44 (0)20 7549 4000 mail@simpsonhaugh.com</div></div><div>© SimpsonHaugh 2017</div></div>
			Rev	Date	Description	
P01	30-09-2024	Planning Submission	
Project Title	
ONE HARDMAN BOULEVARD MANCHESTER	
Status	
PLANNING	
Drawing Title	
General Arrangement Plan Existing Plan Level 01	
Job No	Scale	Date	
10509	1:200 @ A1	
Drawing No	Revision	
10509-SHA-ZZ-A-B5D3-G200-XP-01-001	P01	