


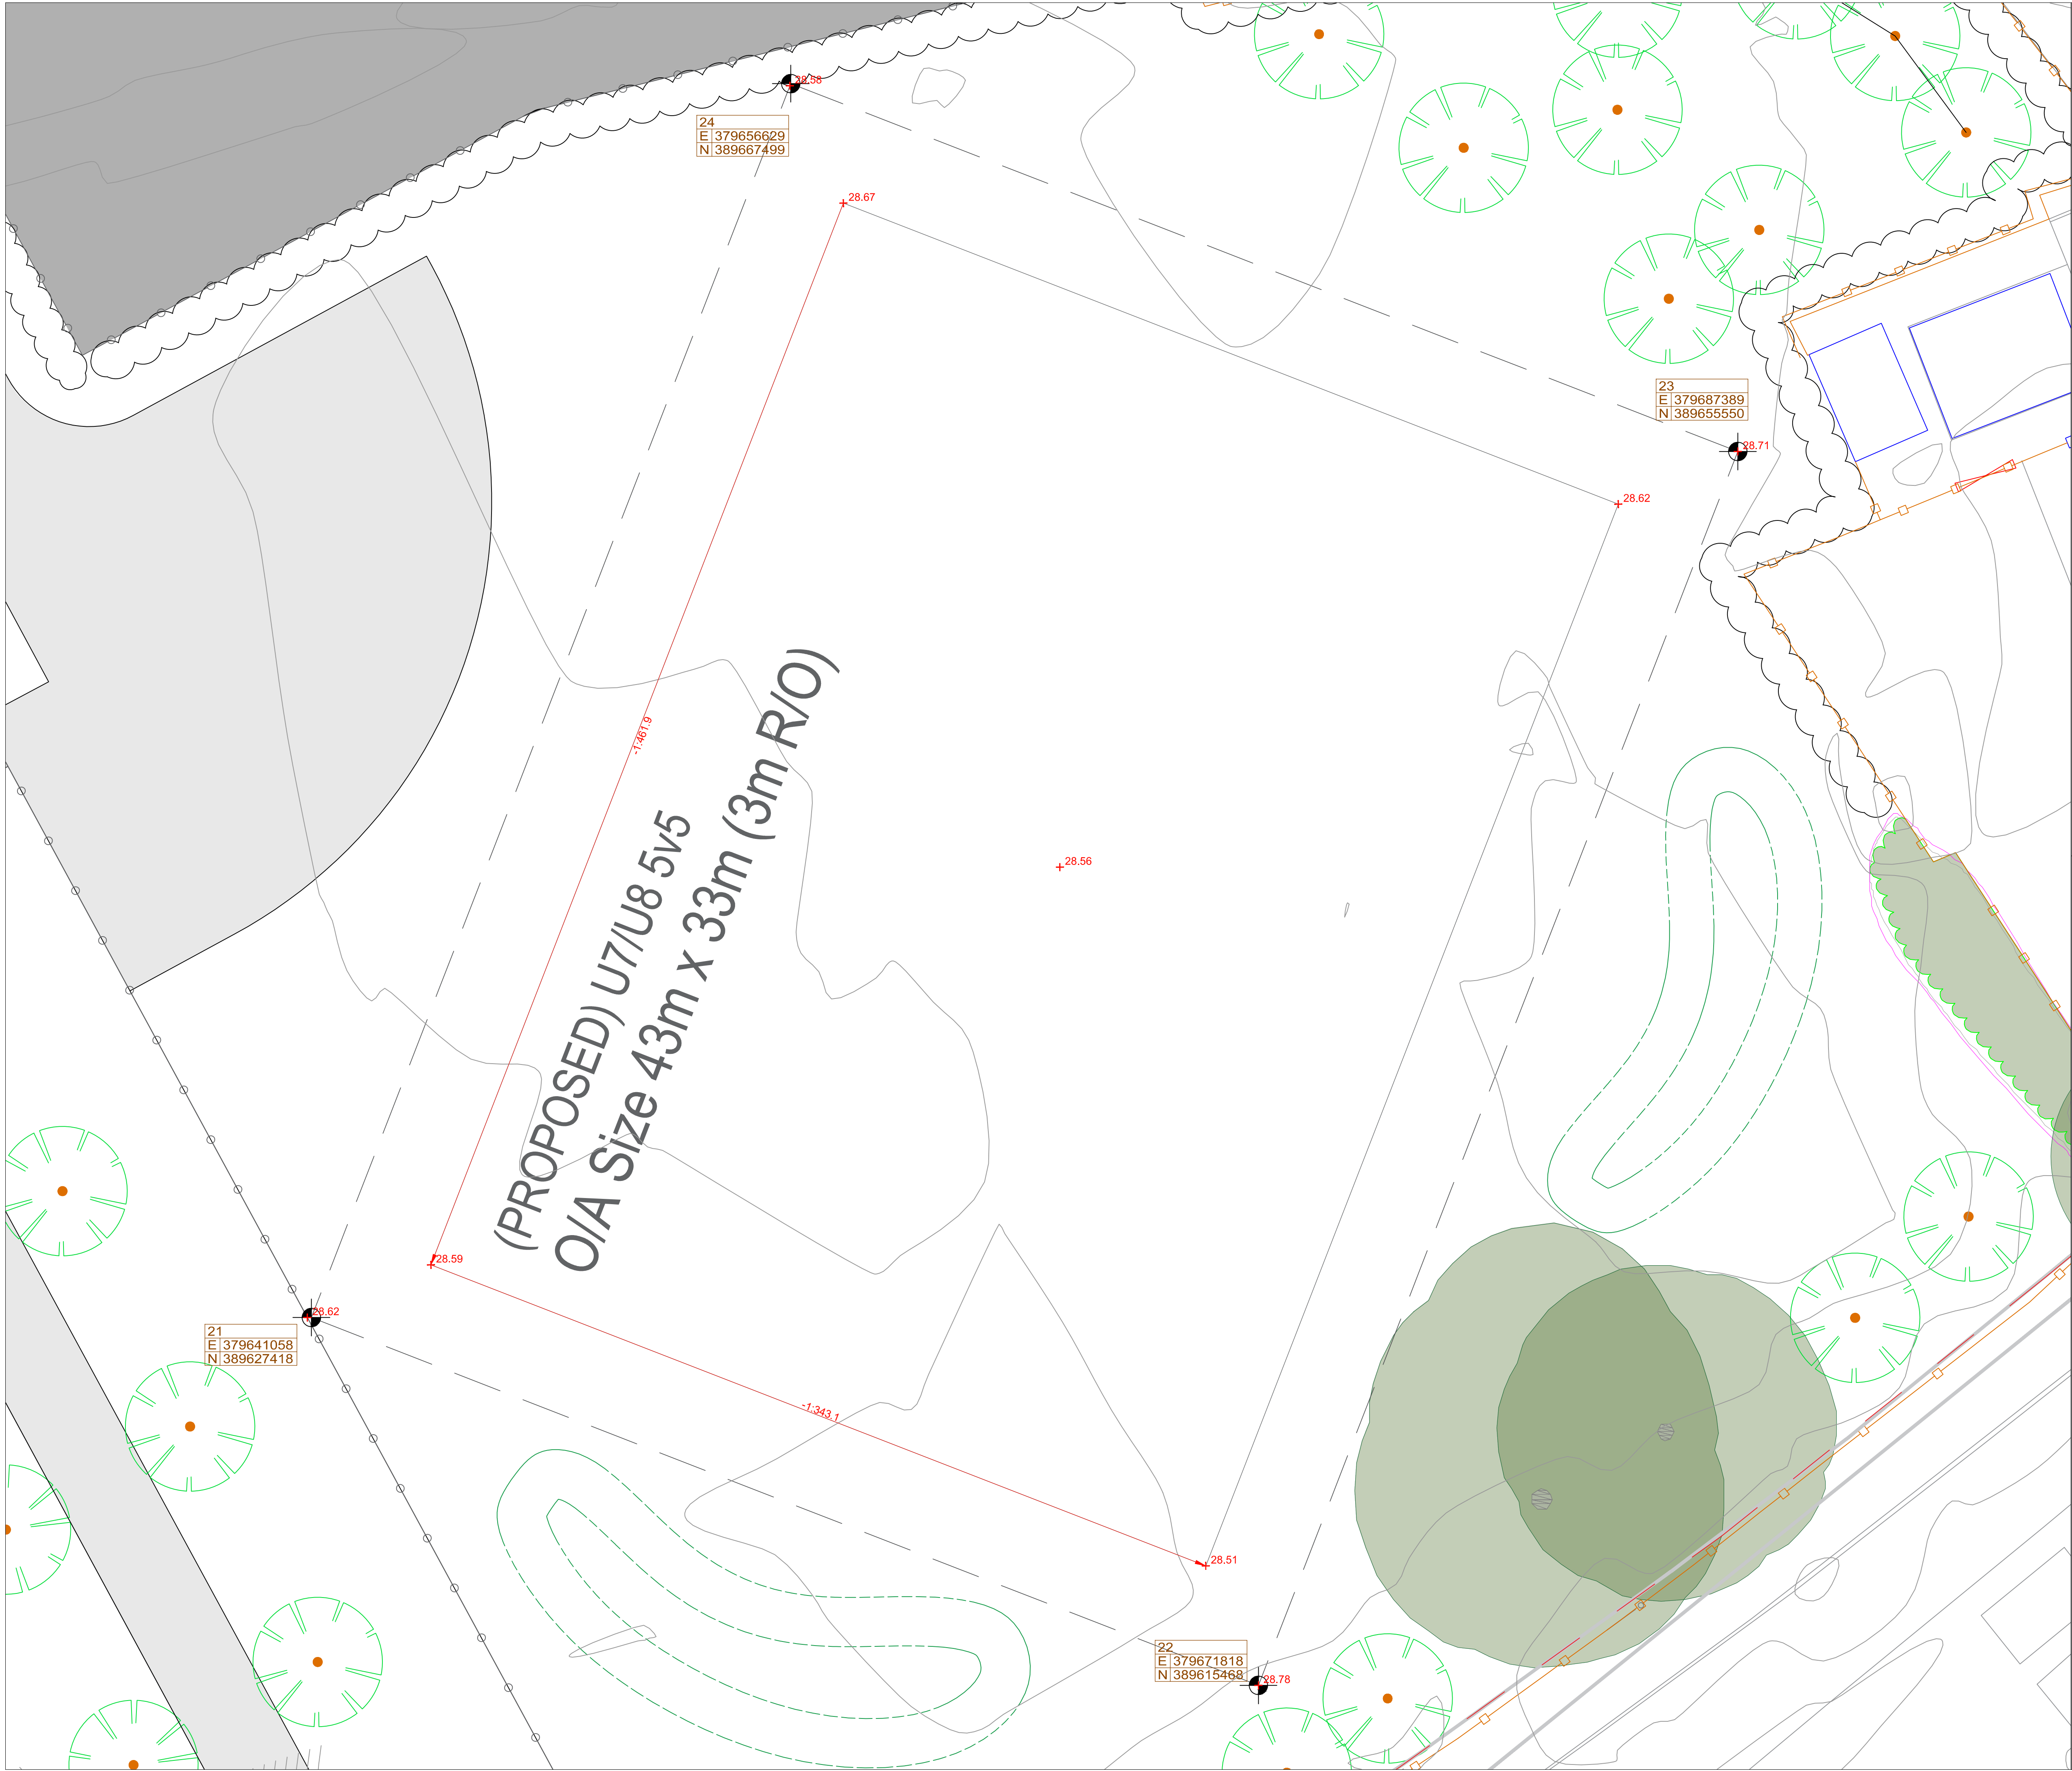

Legend

-1.127.0

→

Proposed gradients

+28.50

↑

Proposed levels

drawing details

client:

Icenl Projects Ltd

project:

Sandilands School

drawing title:

Proposed Pitch Layout
Gradients

drawn by:

NBTS

checked by:

LG

date:

11.09.2024

scale:

1:100 @ A1

Drawing no:

J00 001

revision history

revision:	details:	DR	CH	AP	date:

drawing status

Draft For Information

notes

STRI

St Ives Estate
Bingley
West Yorkshire
BD16 1AU

tel: 01274 565131
fax: 01274 561891
email: digitaldesign@strigroup.com
web: www.strigroup.com

This drawing, design and information is subject to copyright of the Sports Turf Research Institute (STRI). It must not be reproduced in any way without written permission of the company.

It is the contractor's responsibility to ascertain the location of all services prior to the commencement of work. Setting out shall be the responsibility of the contractor, any discrepancies shall be reported and clarified at the earliest opportunity.