


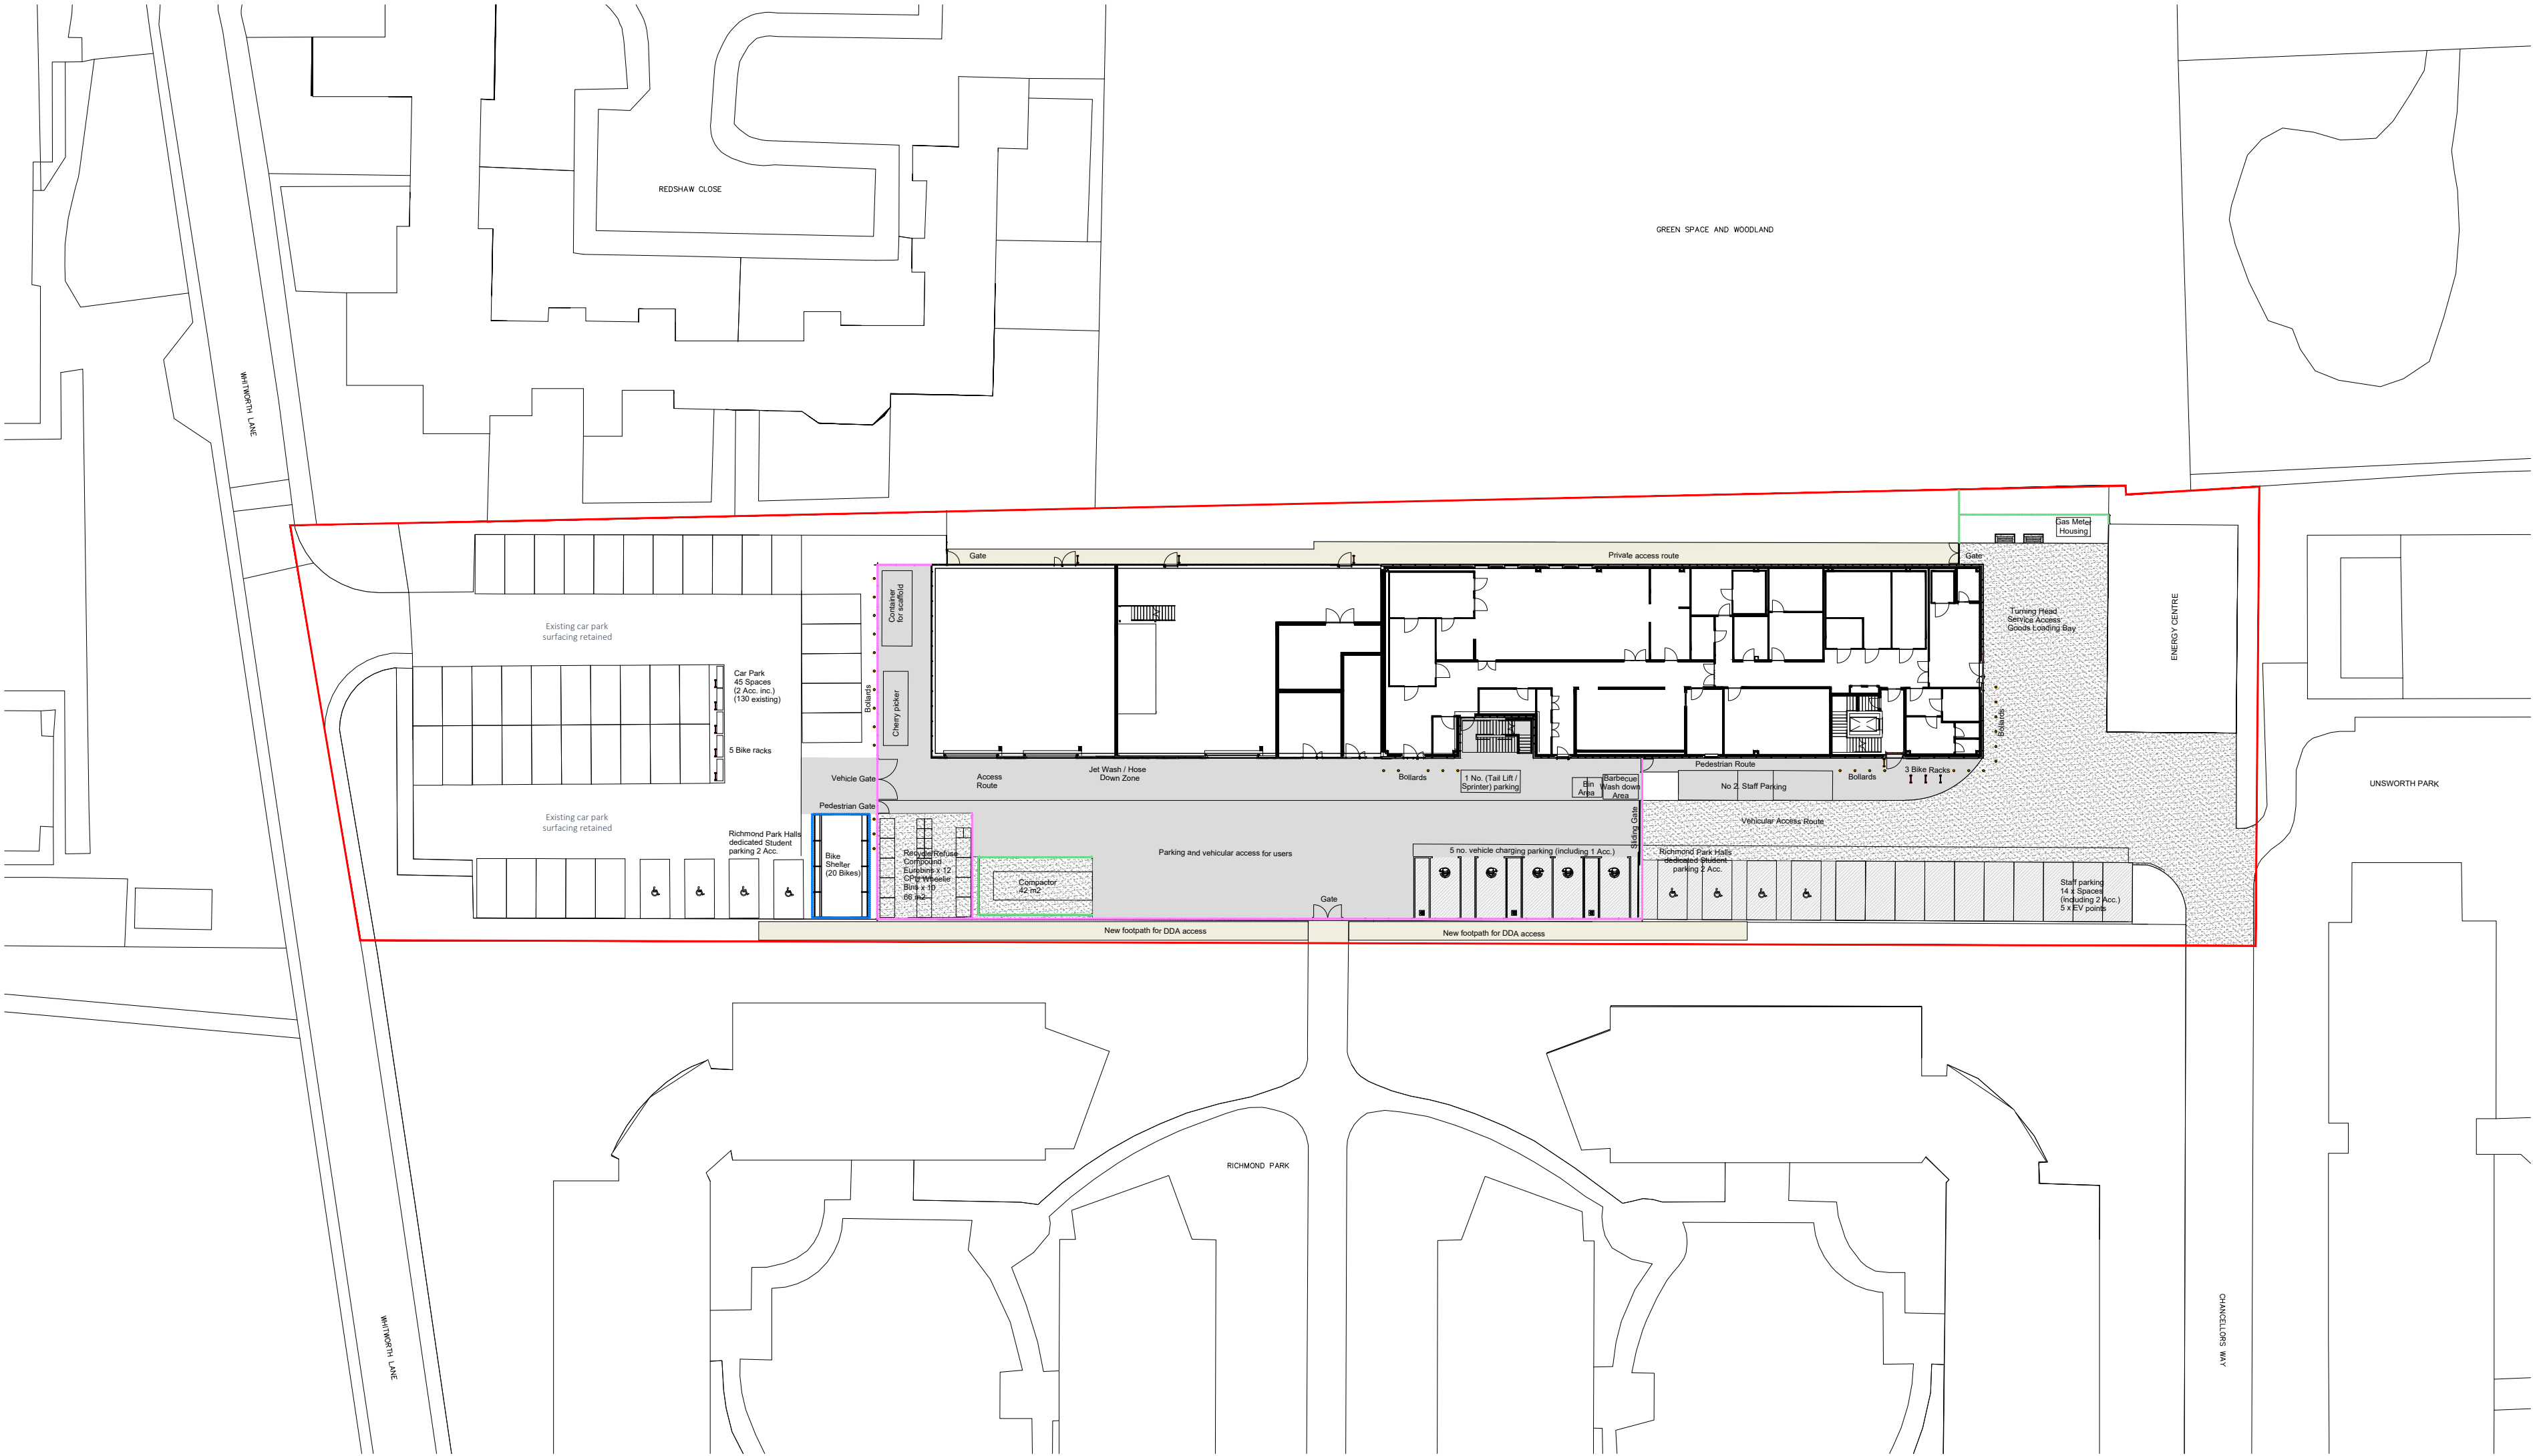

# Turley

Plans reproduced by permission of Ordnance Survey on behalf of The Controller of His Majesty's Stationery Office. © Crown Copyright and database right [2024]. Ordnance Survey Licence number [0100031673].

 **Bench**  
Galvanised steel and hardwood/softwood timber  
With backrest. Root fixed or surface mounted.

## 1:500 @ A