

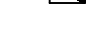
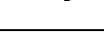
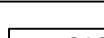
 
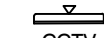
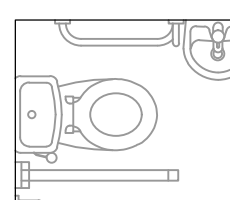


PROPOSED POWER & DATA LEGEND	
SYMBOL	DESCRIPTION
 	DOUBLE SOCKET AT 450mm (unless noted otherwise)
 	DOUBLE USB SOCKET AT 450mm (unless noted otherwise)
 	13 AMP SWITCH SOCKET OUTLET AT 450mm AFFL 0.6KW
 	TWIN 13 AMP SWITCH SOCKET OUTLET AT 1150mm AFFL 0.6KW
	ISOLATOR AT 1150mm AFFL 6.0KW
	OUTLET AT 450mm AFFL 6.0KW
	3/4 " GAS CONNECTION
 	13 AMP SWITCH SOCKET OUTLET AT 2000mm AFFL 0.1KW
	INTERCOM
	ALARM BEACON FOR ACC. WC
	GAS METER
	FIRE ALARM PANEL
	DISTRIBUTION BOARD
	CCTV
	PANEL HEATER


FURNITURE	
SYMBOL	DESCRIPTION
	Ideal Standard WHS: E8946 Sandringham 21 washbasin 50cm, 1 taphole, with overflow and chainslay hole. [Including associated waste, chain & plug] PEDESTAL: E8976 Sandringham 21 pedestal
	Ideal Standard WC: Della Soft-Close Close-Coupled Rimless Toilet Dual-Flush 4/6Ltr
	HANDRYER: Tekflo, Edge, Rapid Hands-Under, 310W x 325H x 188D
	Ideal Standard Doc M: S0690 Doc M Standard low level left hand corner pack, WC with spacer box low level cistern, grab rails, hinged support rail with toilet roll holder (blue finish), seat no cover with retaining buffers. [Including associated waste, trap, etc...]

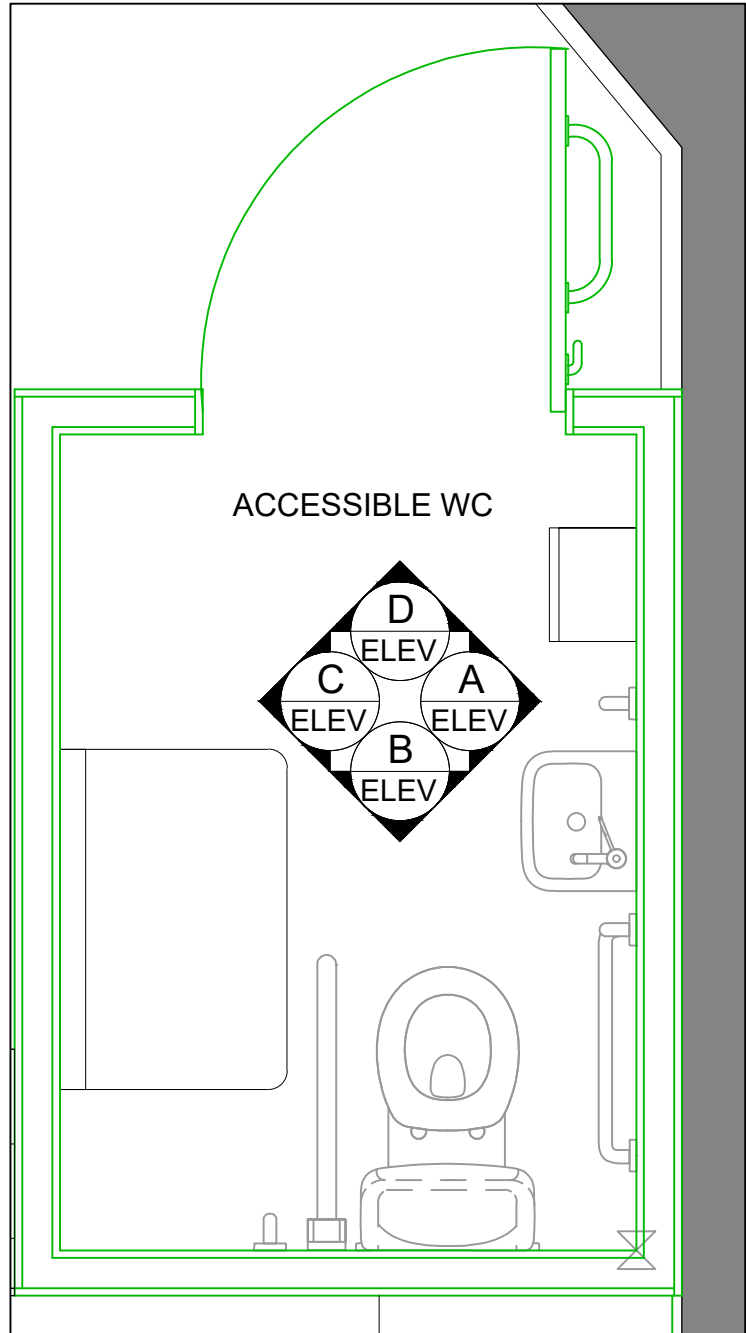


ACC.WC - RREFERENCE PLAN
SCALE 1:50

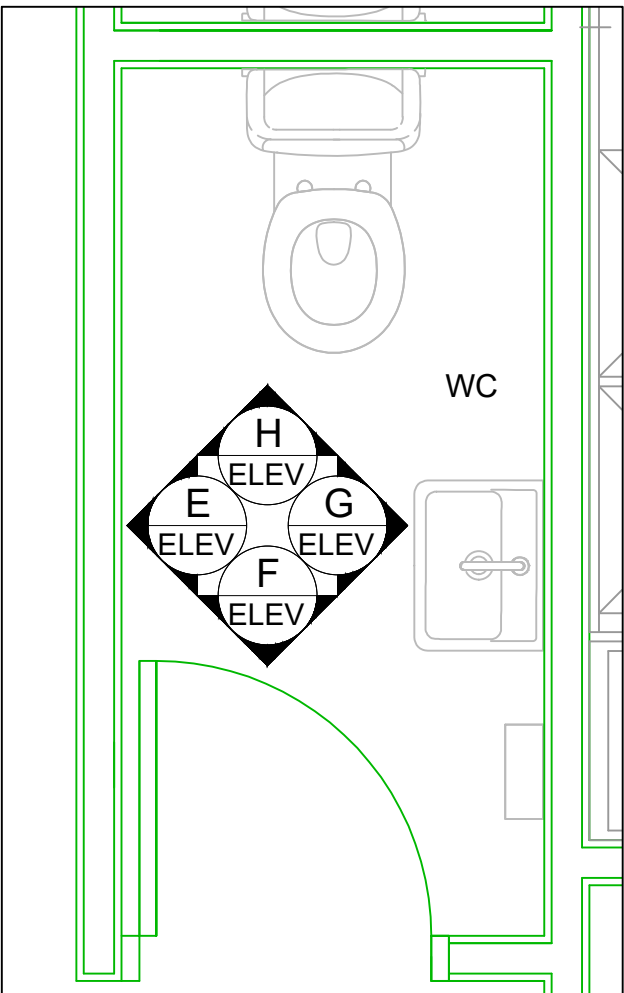


BASEMENT WC - RREFERENCE PLAN
SCALE 1:50

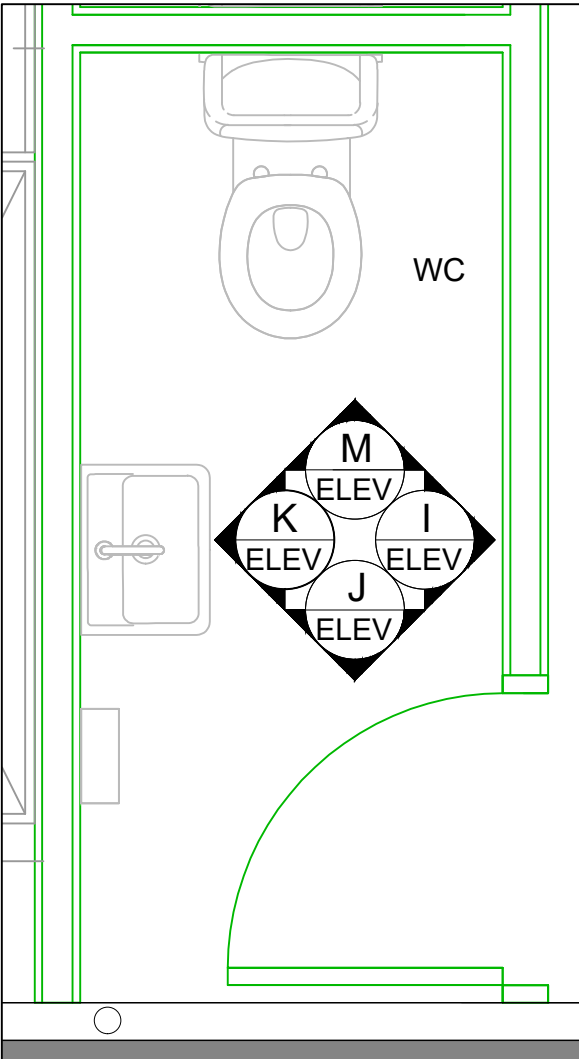


BASEMENT WC - RREFERENCE PLAN
SCALE 1:50

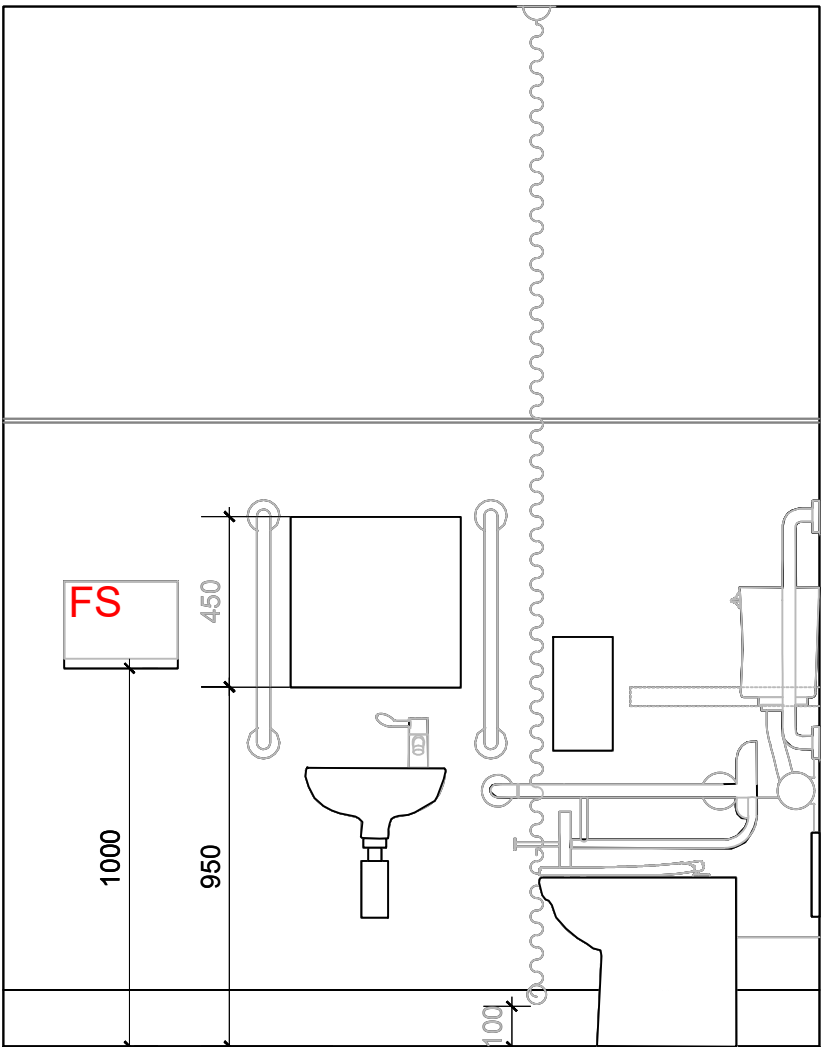


ELEVATION A
SCALE 1:20

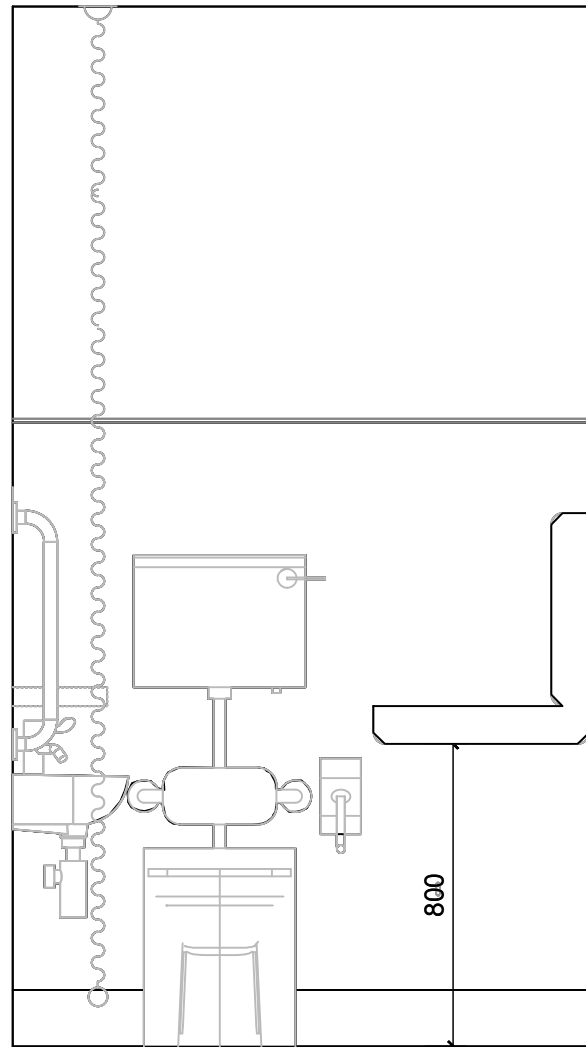


ELEVATION B
SCALE 1:20

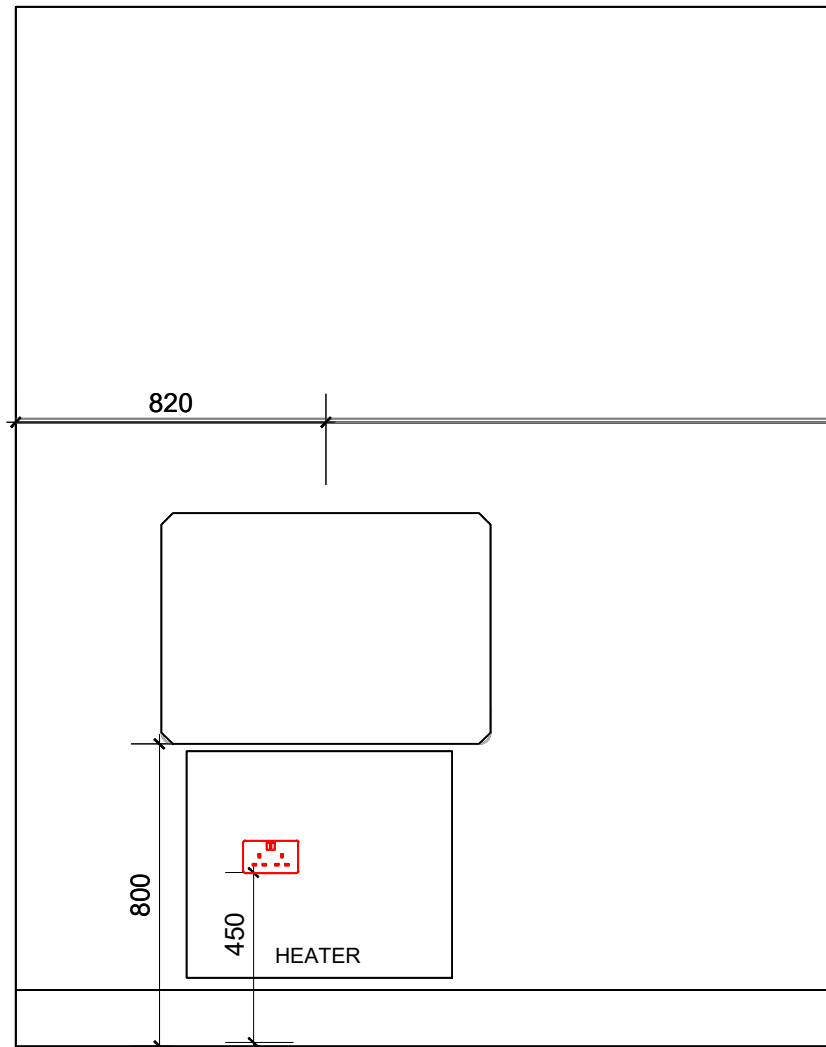


ELEVATION C
SCALE 1:20

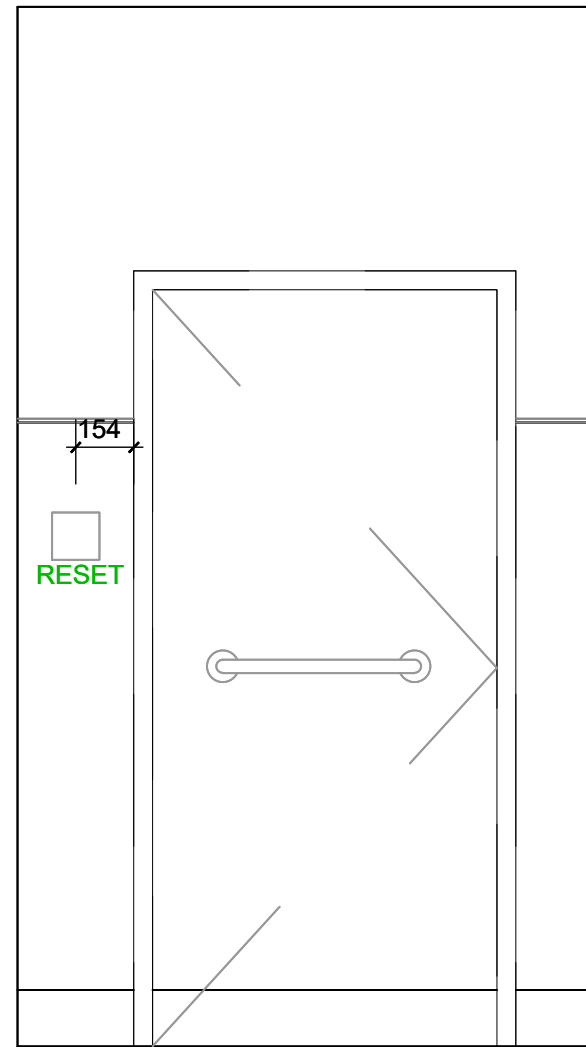


ELEVATION D
SCALE 1:20

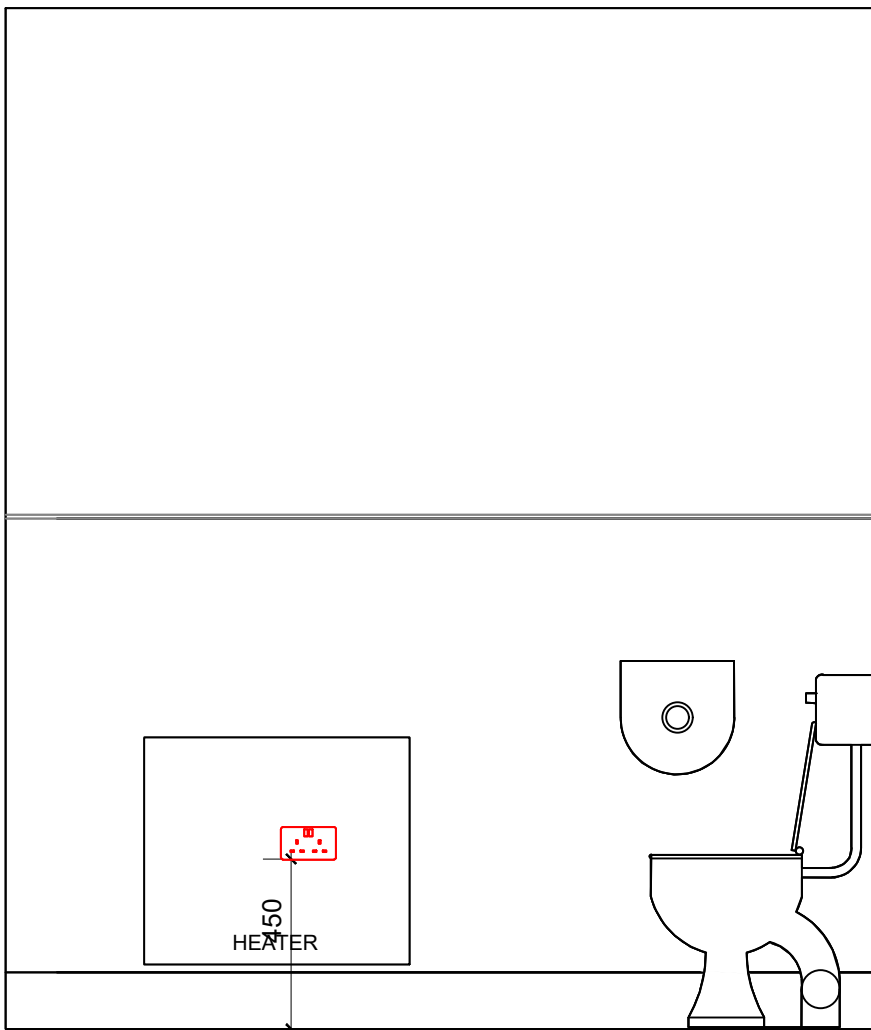


ELEVATION E
SCALE 1:20

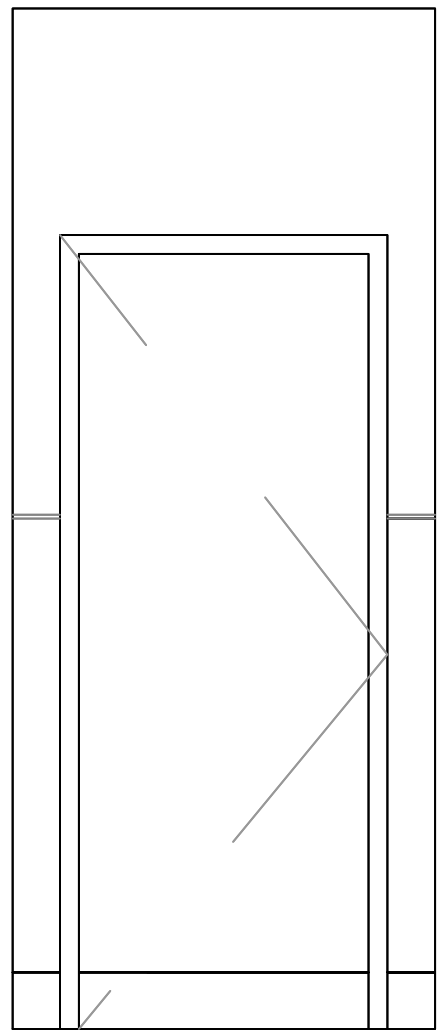


ELEVATION F
SCALE 1:20

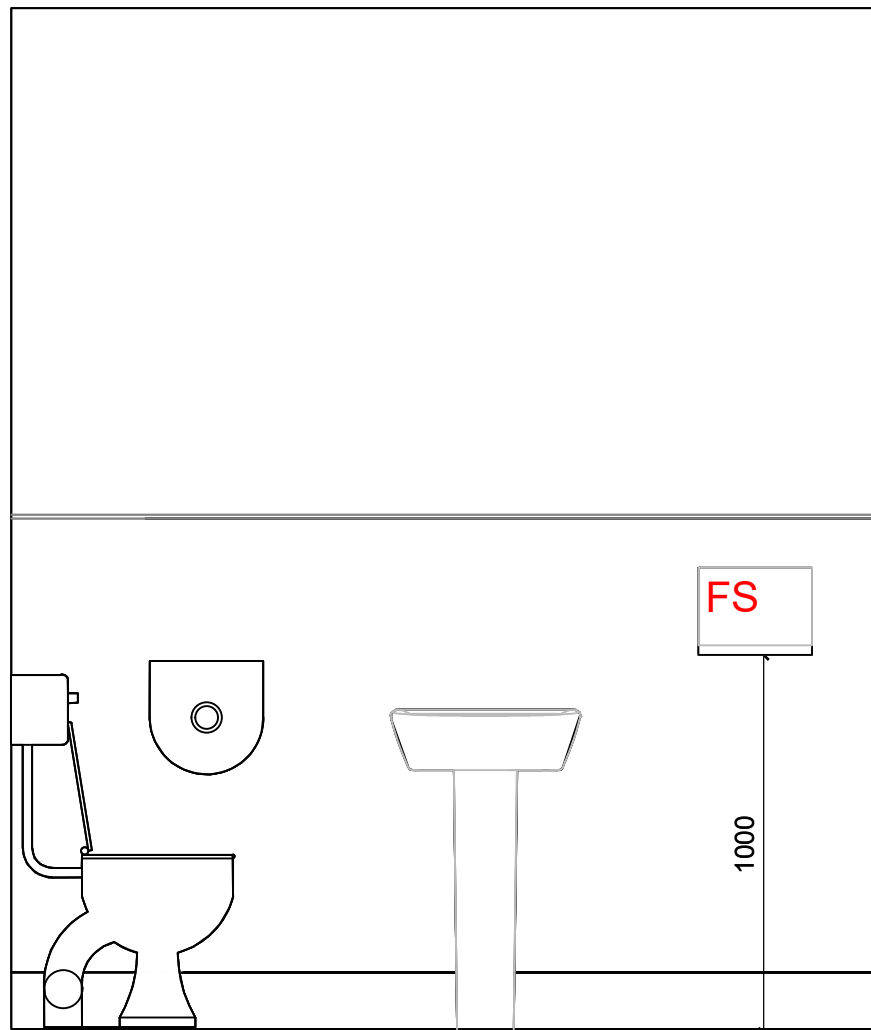


ELEVATION G
SCALE 1:20

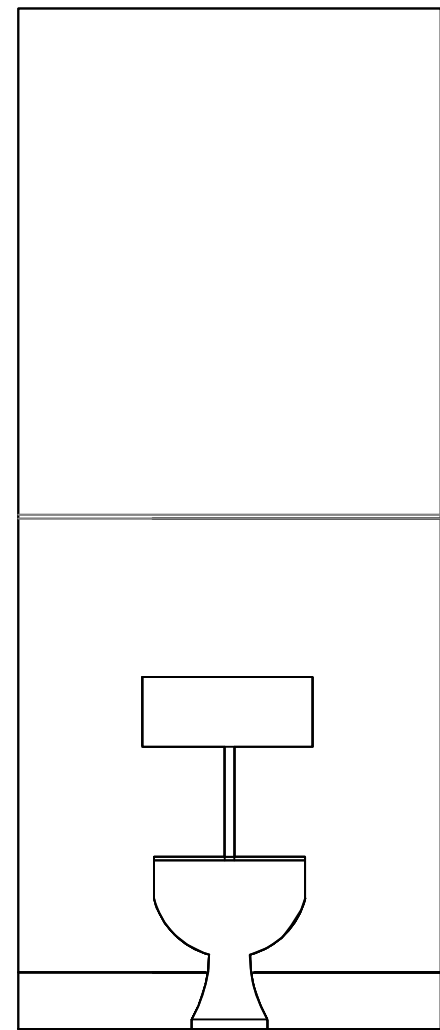


ELEVATION H
SCALE 1:20

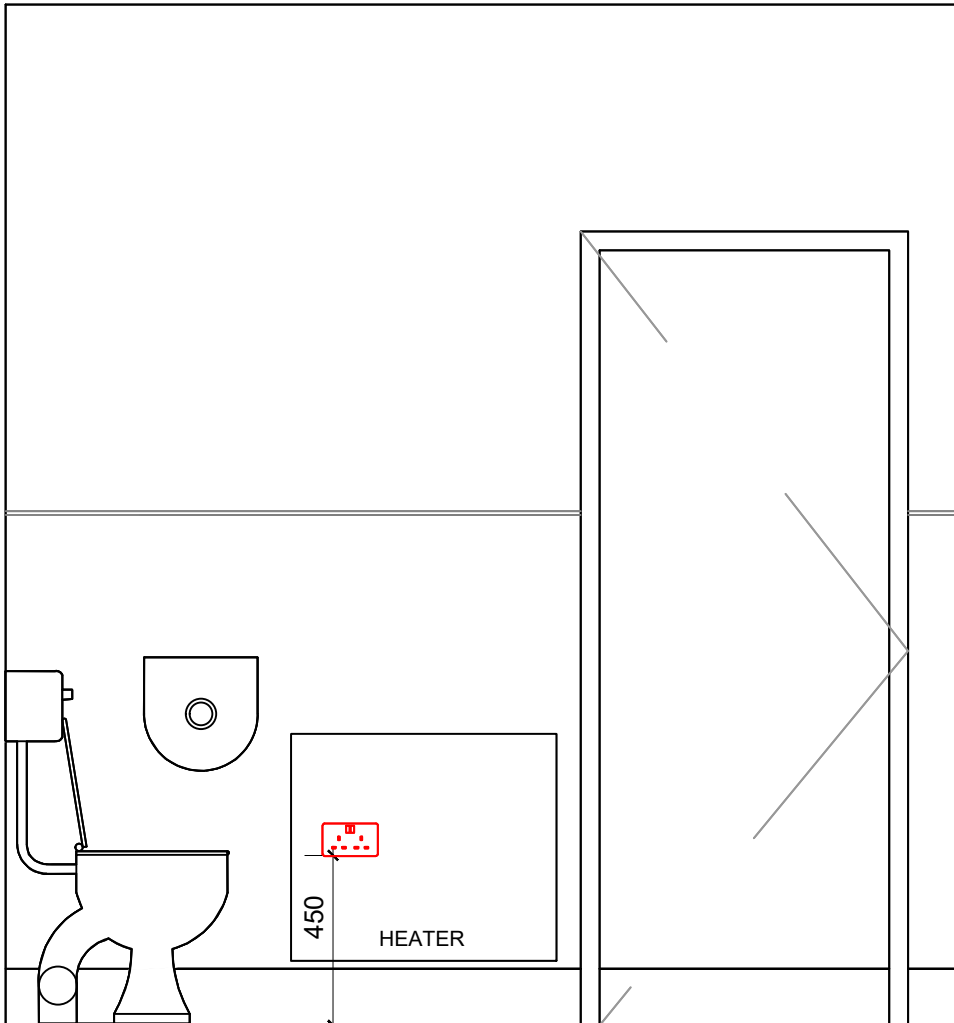


ELEVATION I
SCALE 1:20

 

ELEVATION J
SCALE 1:20

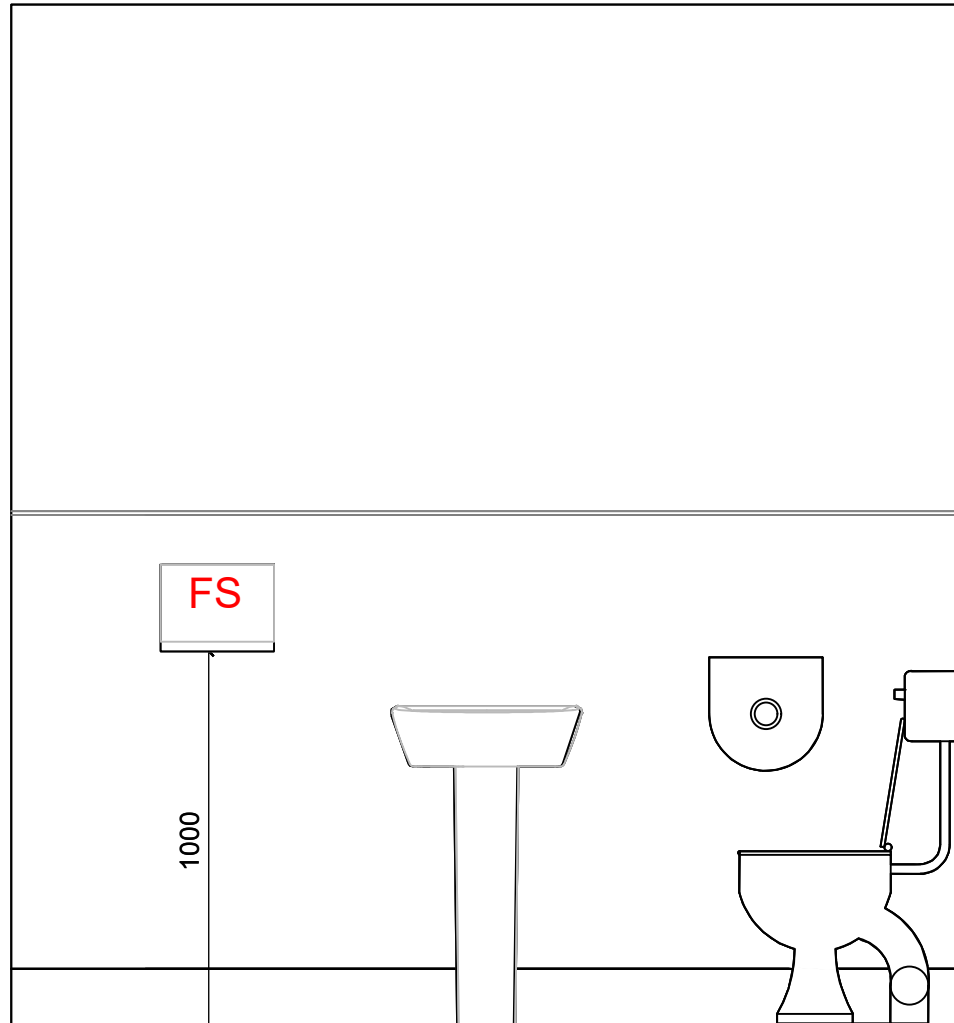

ELEVATION K
SCALE 1:20

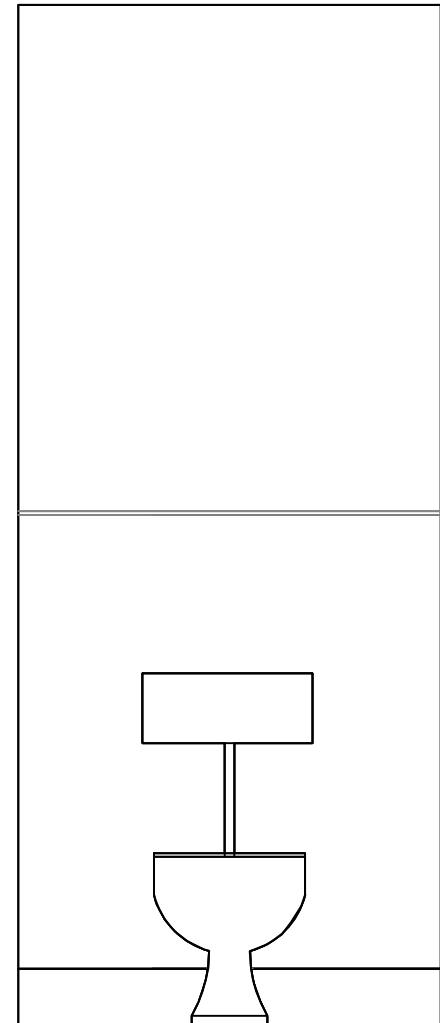

ELEVATION M
SCALE 1:20

10/10/24	P1	PRELIMINARY	HE	LG
Date	Rev	Details	Drwn	Chk

Issue:	For Information	Stage:	S4
Client:	DOUX CHATON		
Project:	265-267 Deansgate Terrace Deansgate Manchester M3 4EW		
Title:	GROUND AND BASEMENT WC - ELEVATIONS - POWER AND DETAILS		
Date:	10.10.24	Drawn:	HE
Scale:	1:50 @ A1	Checked:	LG

DWG NO:	Rev
202393_M1NT_XX_ZZ_A_DR_1013	P1