



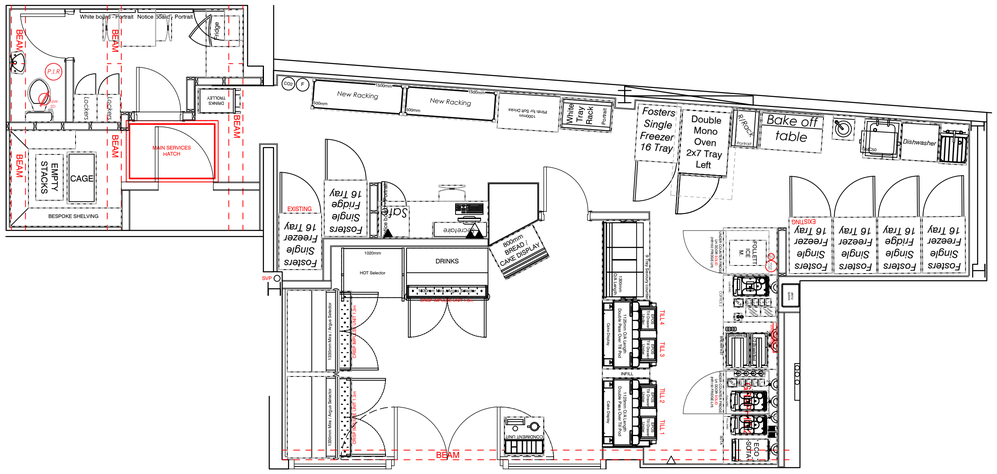

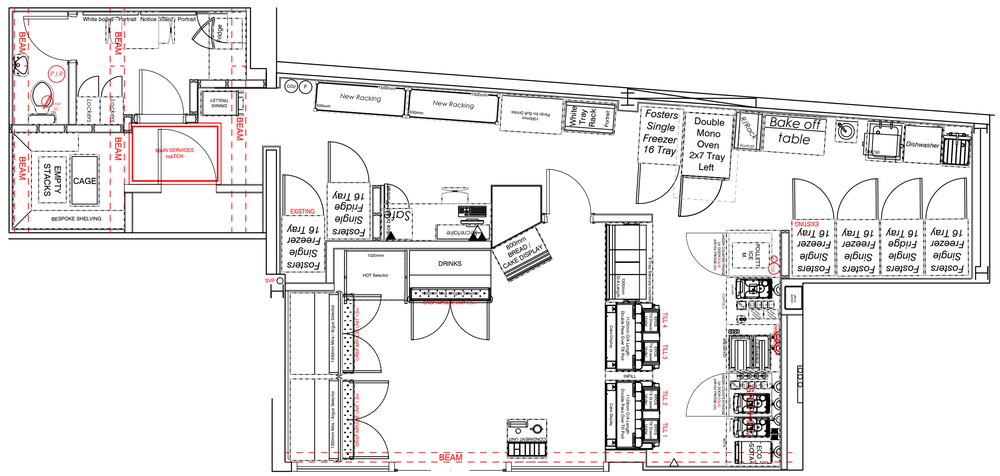

EXISTING SHOPFRONT CONFIGURATION (1:50)



PROPOSED SHOPFRONT CONFIGURATION (1:50)

DO NOT RESCALE THIS DRAWING

REV	DESCRIPTION	DATE	NAME
A	ROLLERSHUTTER MOVED INTERNAL	25.09.24	AD

GREGGS

GREGGS Plc (PENNINES)
31 GREENSIDE STREET
OPENSHAW
MANCHESTER
M11 2HW
Tel: (0161) 274 2760

Shop S Number & Name
S3526 MANCHESTER VICTORIA STATION

Title
PROPOSED ROLLERSHUTTER INSTALLATION

Site Address
CONCOURSE KIOSK
VICTORIA STATION
MANCHESTER
M3 1WY

Gross Building Area	Gross Sales Area
N/A	N/A

Drawing No.	Rev.
RPEN/S3526	A

Date	Scale	
02.05.24	1:50	@ A1

Drawn by	Scale Bar
ANGELA D	0 500 1000 1500 2000 2500mm
Issued	SCALE 1:50
02-MAY-24	