
This drawing is the copyright of Axiom Architects. It is for planning application purposes only and may not be reproduced in whole or in part without permission. Drawings lodged for planning approval may be reproduced by the Planning Authority in accordance with the 'Copyright (Material Open to Public Inspection) (Marking of Copies of Plans and Drawings) Order 1990' and must carry the relevant copyright restriction note. Scaling from this drawing should only be carried out from a print at the scale and size specified within the title block. Responsibility for ensuring correct size reproduction remains with the reader.



3 - SOUTH EAST ELEVATION.

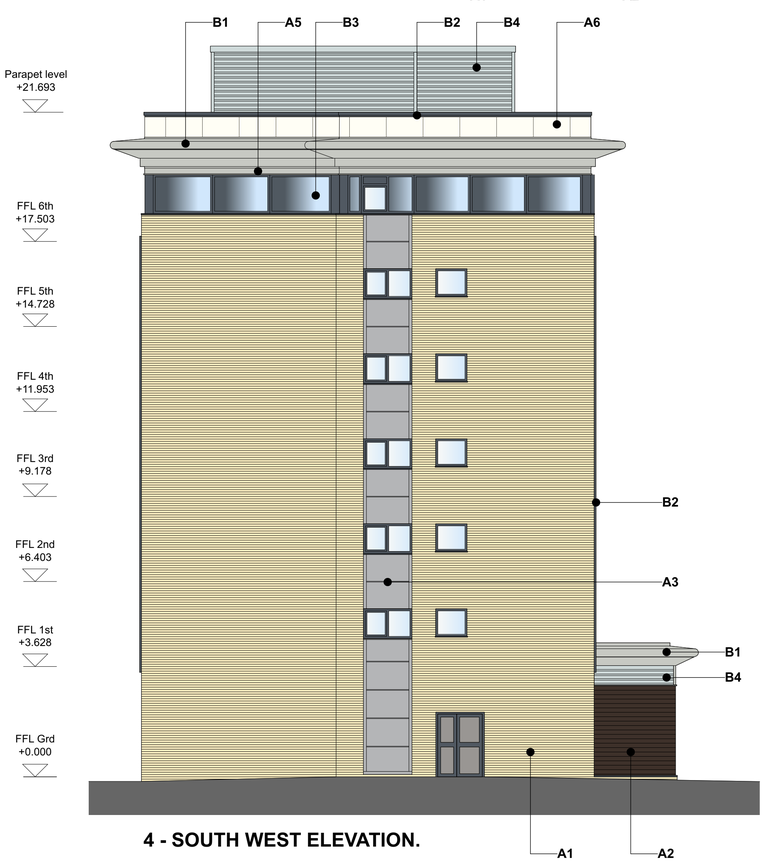

4 - SOUTH WEST ELEVATION.

MATERIALS KEY - EXISTING.

EXISTING CLADDING

A1: Brickwork in stretcher bond - Yellow

A2: Hardwood timber boarding with T&G horizontal detail - Brown

A3: Kingspan KS 900 Optimo D PIR insulated metal sandwich cladding panel - Silver Metallic

A4: Kingspan KS 900MR Micro - Rib PIR insulated metal sandwich cladding panel - Cream RAL 1015, BS10C31

A5: Kingspan KS 1000MR Micro - Rib PIR insulated metal sandwich cladding panel - Goosewing Grey RAL 08 07 05, BS10A05

A6: Kingspan KS 1000FL PIR insulated metal sandwich cladding panel - Pearl RAL 9010

EXISTING MISCELLANEOUS.

B1: PPC aluminium 'aerofoil' eaves - Goosewing Grey RAL 08 07 05, BS10A05

B2: PPC aluminium framing detail surrounding main panelled elevation and parapet cappings - Dark Grey

B3: Glass spandrell infill panels in window frames - Mid Grey

B4: Corrugated metal cladding - Light Grey

CLADDING TYPE REFERENCES :



A1 BRICKWORK
STRETCHER BOND
COLOUR: YELLOW



A2 HARDWOOD TIMBER BOARDING WITH T&G HORIZONTAL DETAIL
COLOUR: BROWN



A3 KINGSPAN KS 900 OPTIMO D METAL FACED COMPOSITE CLADDING PANEL
COLOUR: SILVER METALLIC



A4 KINGSPAN KS 900MR MICRO-RIB COMPOSITE CLADDING PANEL
COLOUR:CREAM RAL 1015, BS10C310



A5 KINGSPAN KS 1000MR MICRO-RIB COMPOSITE CLADDING PANEL
COLOUR: GOOSEWING GREY RAL 080705, BS10A05



A6 KINGSPAN KS 1000FL COMPOSITE CLADDING PANEL
COLOUR: PEARL RAL 9010



B1 PPC ALUMINIUM 'AEROFOIL' EAVES
COLOUR: GOOSEWING GREY RAL 080705, BS10A05



B2 PPC ALUMINIUM FRAMING DETAIL SURROUNDING MAIN PANELLED ELEVATION AND PARAPET CAPPINGS
COLOUR: DARK GREY



B3 PPC GLASS SPANDRELL PANELS IN WINDOW FRAMES.
COLOUR: MID GREY



B4 CORRUGATED METAL CLADDING
COLOUR: LIGHT GREY

DRAWING DISCLAIMER:

Drawings are for illustrative purposes only and are subject to full site survey where/as required. Drawings based on existing information available - drawings from Leach Rhodes Walker Architects 'As Built' drawings.

Any existing internal & external facade details are shown as indicative and are subject to detailed investigations to ascertain the building elements and the construction of each element.

Notes:

All works proposed are subject to Planning Consent and Building Regulations Approval.

Axiom drawings based on drawings from Leach Rhodes Walker Architects 'As Built' drawings.


All proposed materials must be fitted, sealed and installed strictly in accordance with the manufacturers' recommendations, instructions and any test certification that may be appropriate to comply with Statutory Requirements.

All detailed design and setting out to be done by specialist contractor following detailed site survey and measurement, (to be undertaken by others).

This drawing is to be read into conjunction with the Axiom Architects drawings:

6125-P-100 - Block Plan and Site Location Planocation Plan
6125-P-101 - Existing Elevations Sheet 1 of 2
6125-P-102 - Existing Elevations Sheet 2 of 2
6125-P-103 - Proposed Elevations Sheet 1 of 2
6125-P-104 - Proposed Elevations Sheet 2 of 2

All external finishes unless stated are to be retained as existing. Drawings are for illustrative purposes only and are subject to full site survey where/as required.Drawings based on existing information available.

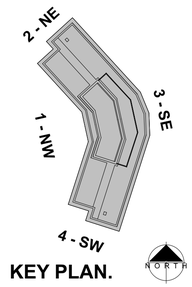

KEY PLAN.

0 1 2 3 4 5 10 15 20

Rev	Date	Description	By	Chk
A	26/09/24	Updated material references	LAP	

AXIOM ARCHITECTS
Barn A Addlepool Business Centre Clyst St George Exeter EX3 0NR
Tel. 01392 368426 www.axiomarchitects.co.uk

Client
WHITBREAD

Project
PREMIER INN MANCHESTER AIRPORT HOTEL - RUNGER LANE NORTH , RUNGER LANE, WILMSLOW OLD RD, MANCHESTER, M90 5DL

Drawing
Existing Elevations Sheet 2 of 2

Scale	Date	Drawn	Checked
1:100 @ A1	15/11/23	LAP	AC

Drawing No. **Revision**

6125-P 102 A

Status
PLANNING