



PROPOSED MATERIALS KEY:

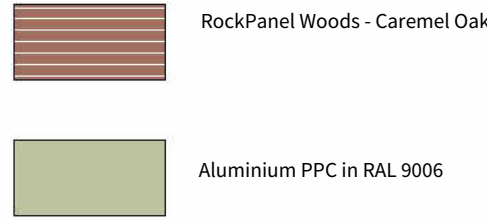


NB: Should timber decking need to be removed in order to remediate the external walls, it will be the view of the BCO and/or BSH whether this is considered enabling works or a material alteration which may result in any new products to be Regulation 7 compliant.



1 ELEVATION NORTH - REMEDIATION MARK-UP Copy 1
1:100

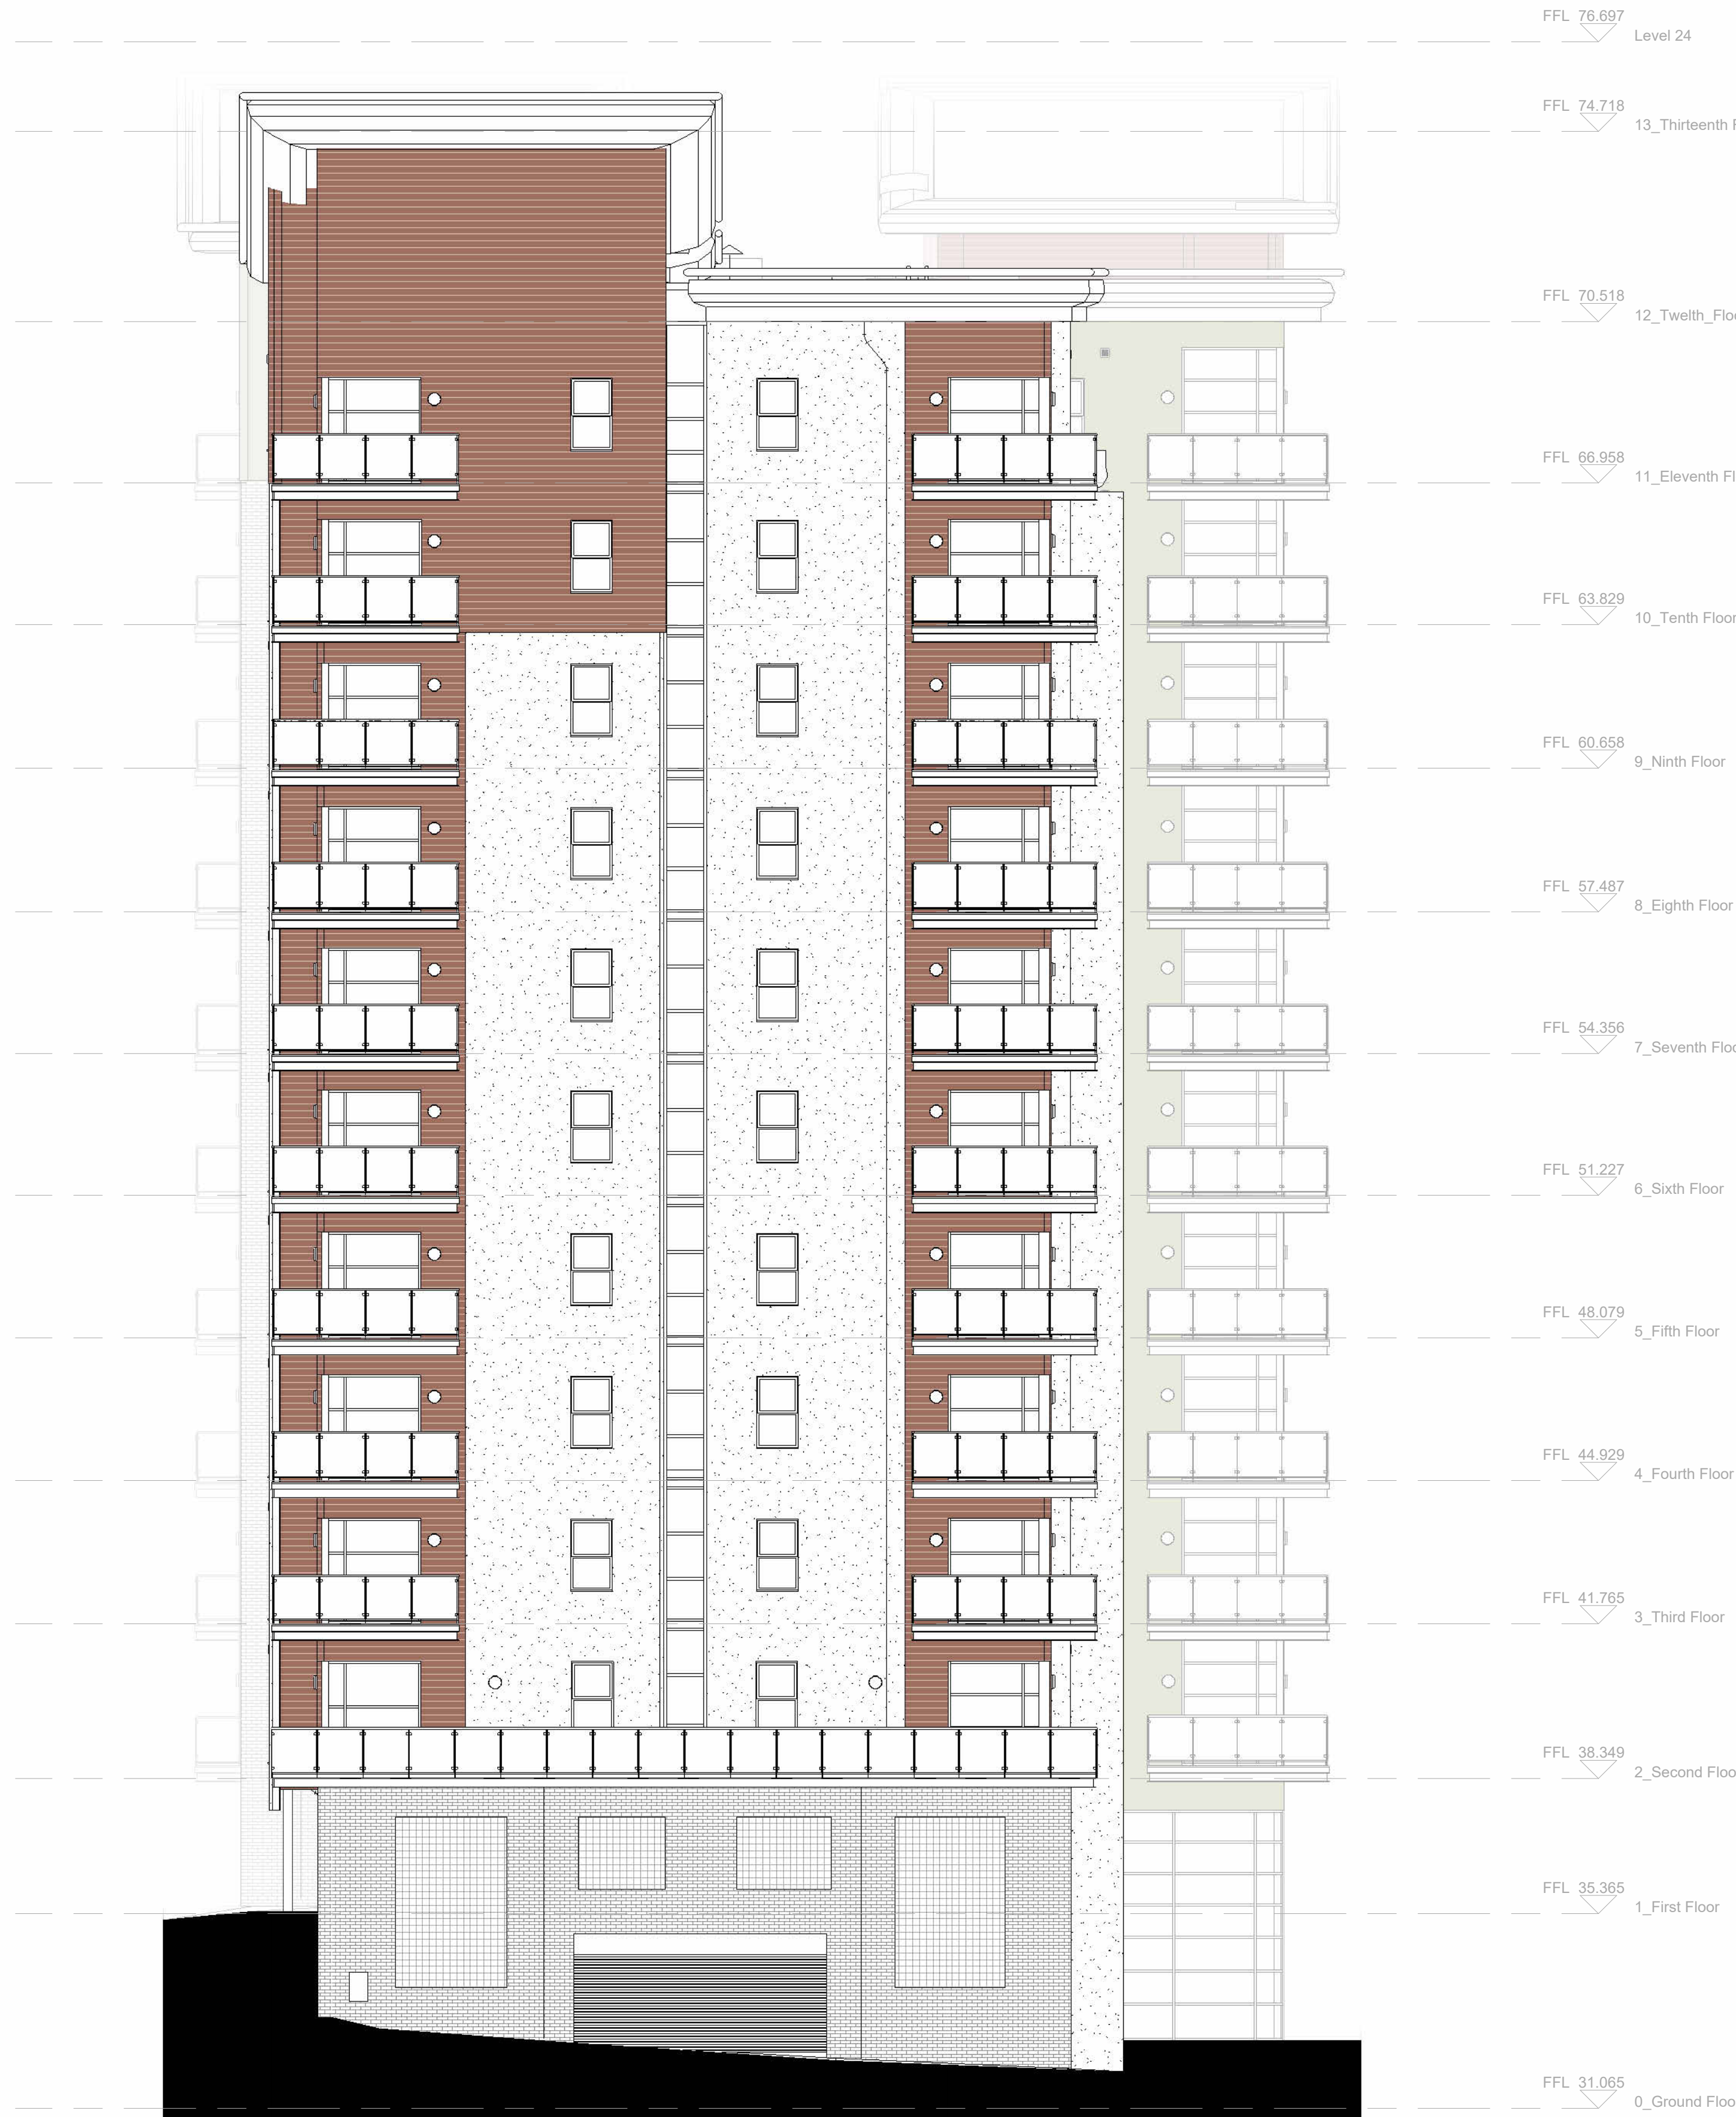

2 ELEVATION SOUTH - REMEDIATION MARK-UP Copy 1
1:100

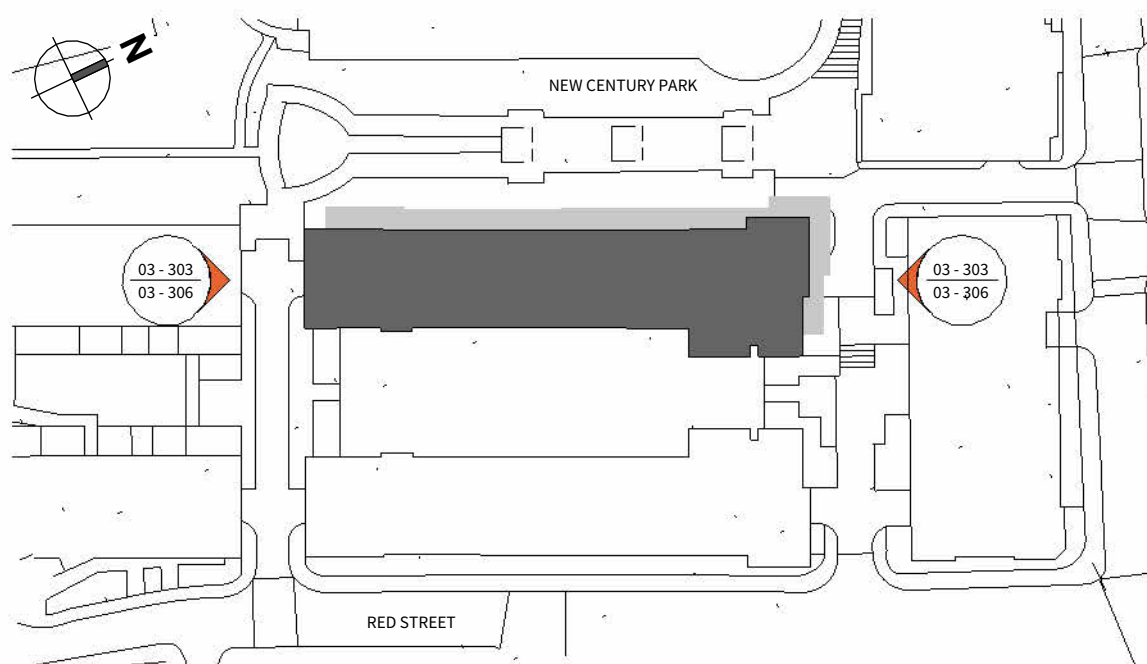

3 ELEVATION KEY 03 Copy 1
1:1250