
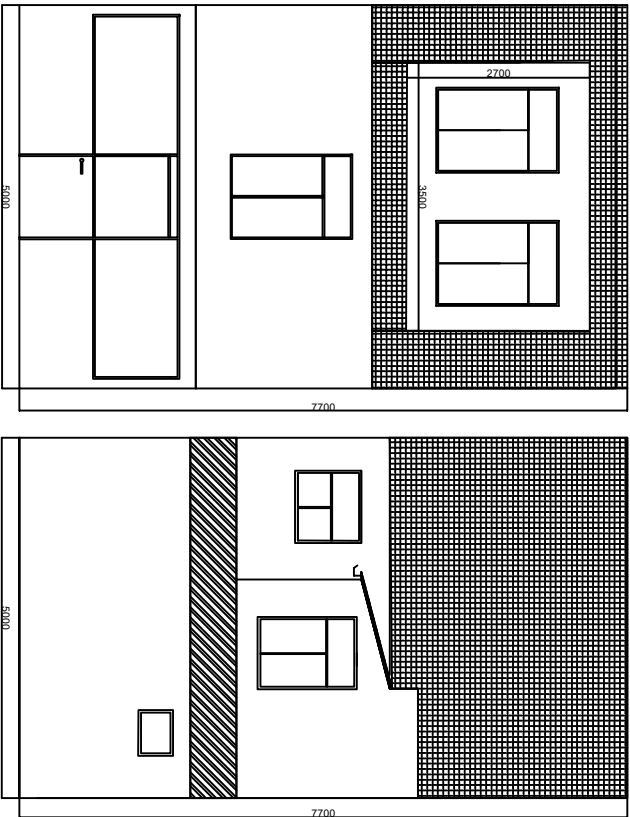
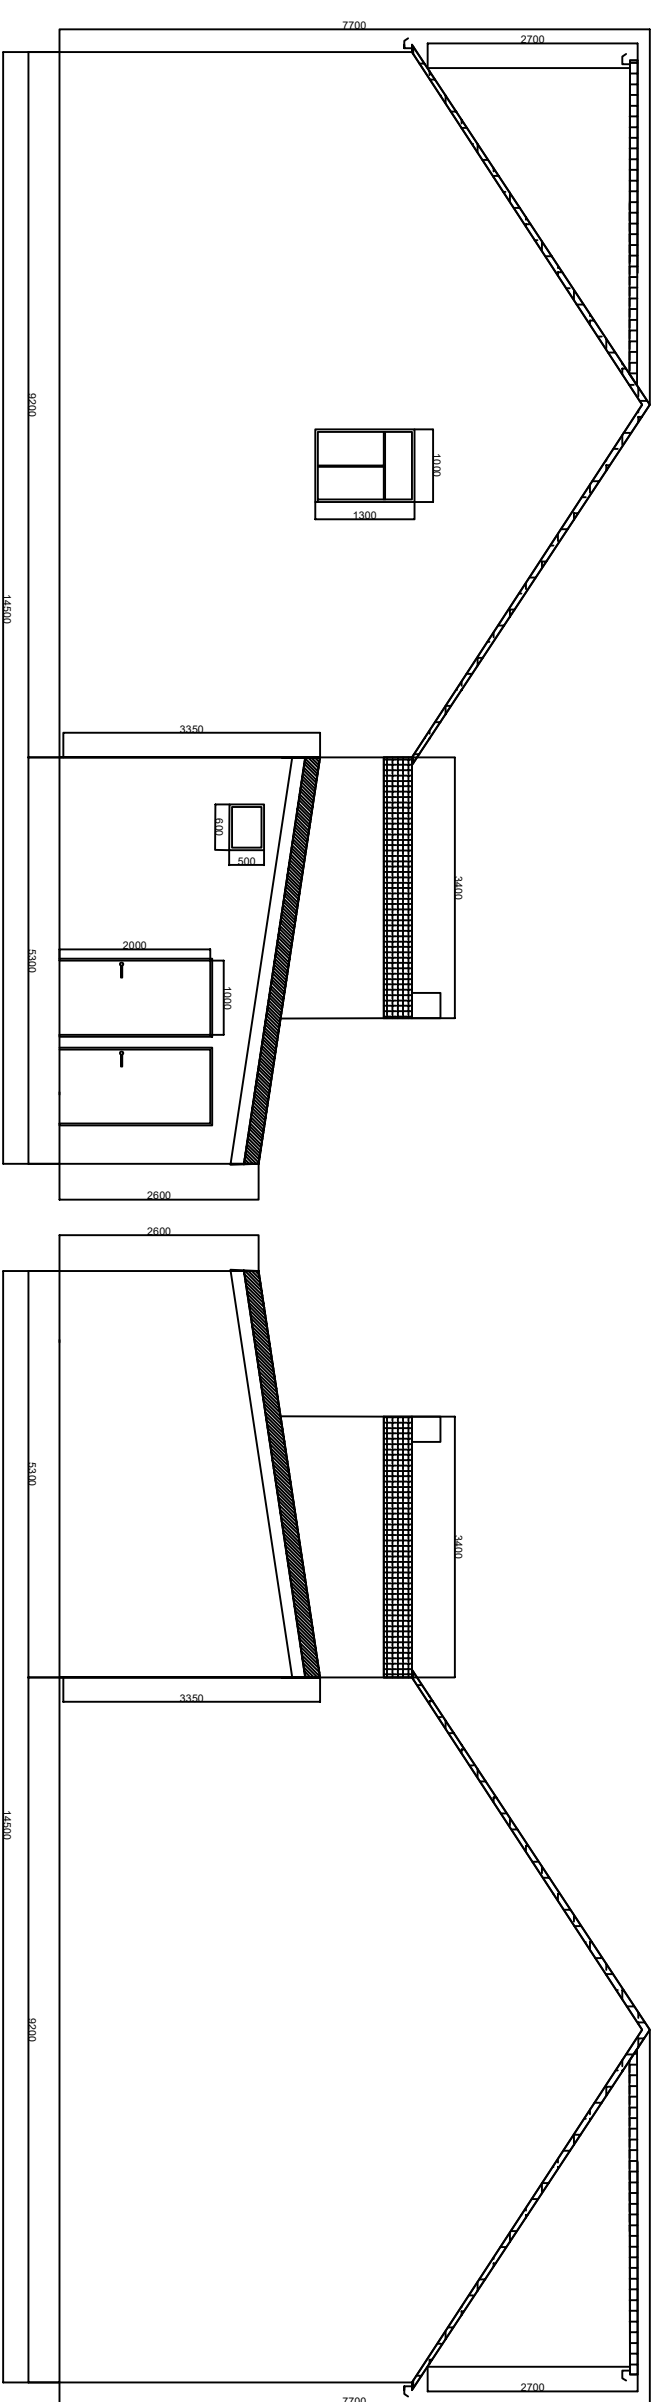


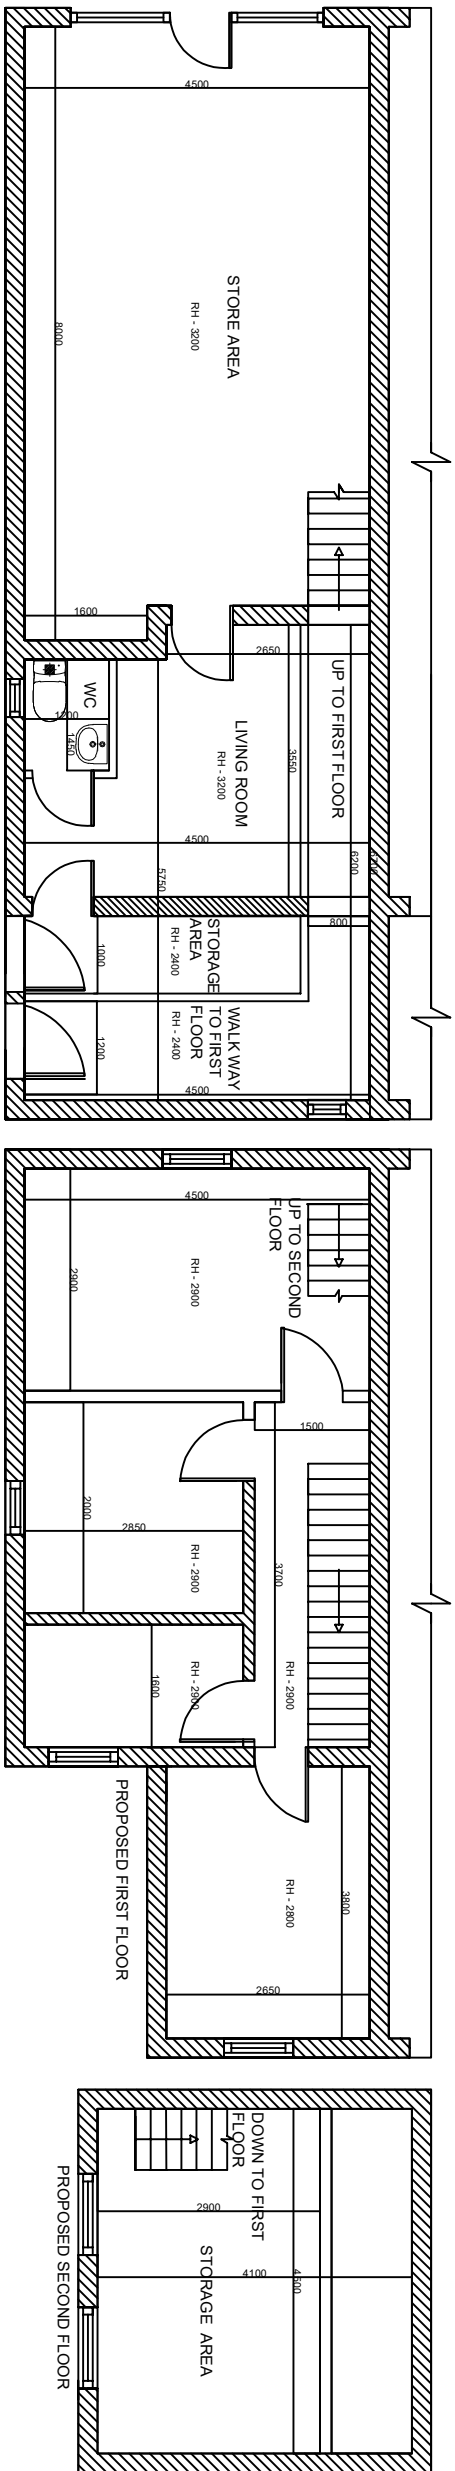

COUNTRYSIDE
Places People Love

CountrySide Properties (UK) Limited
Regeneration North
600 Lakeside Drive
Warrington WA1 1BW
Tel: 01925 248900 Fax: 01925 248901
www.countryside-properties.com

Site: 11 Mount Road

Manchester
M18 7BG

Proposed
Loft Conversion
Layout

drawn by: WM

checked: UA

scale: NTS

date: 13.08.2024

drawing no: 11MR-1

sheet no: Sheet 1 of 1

rev/short: A